



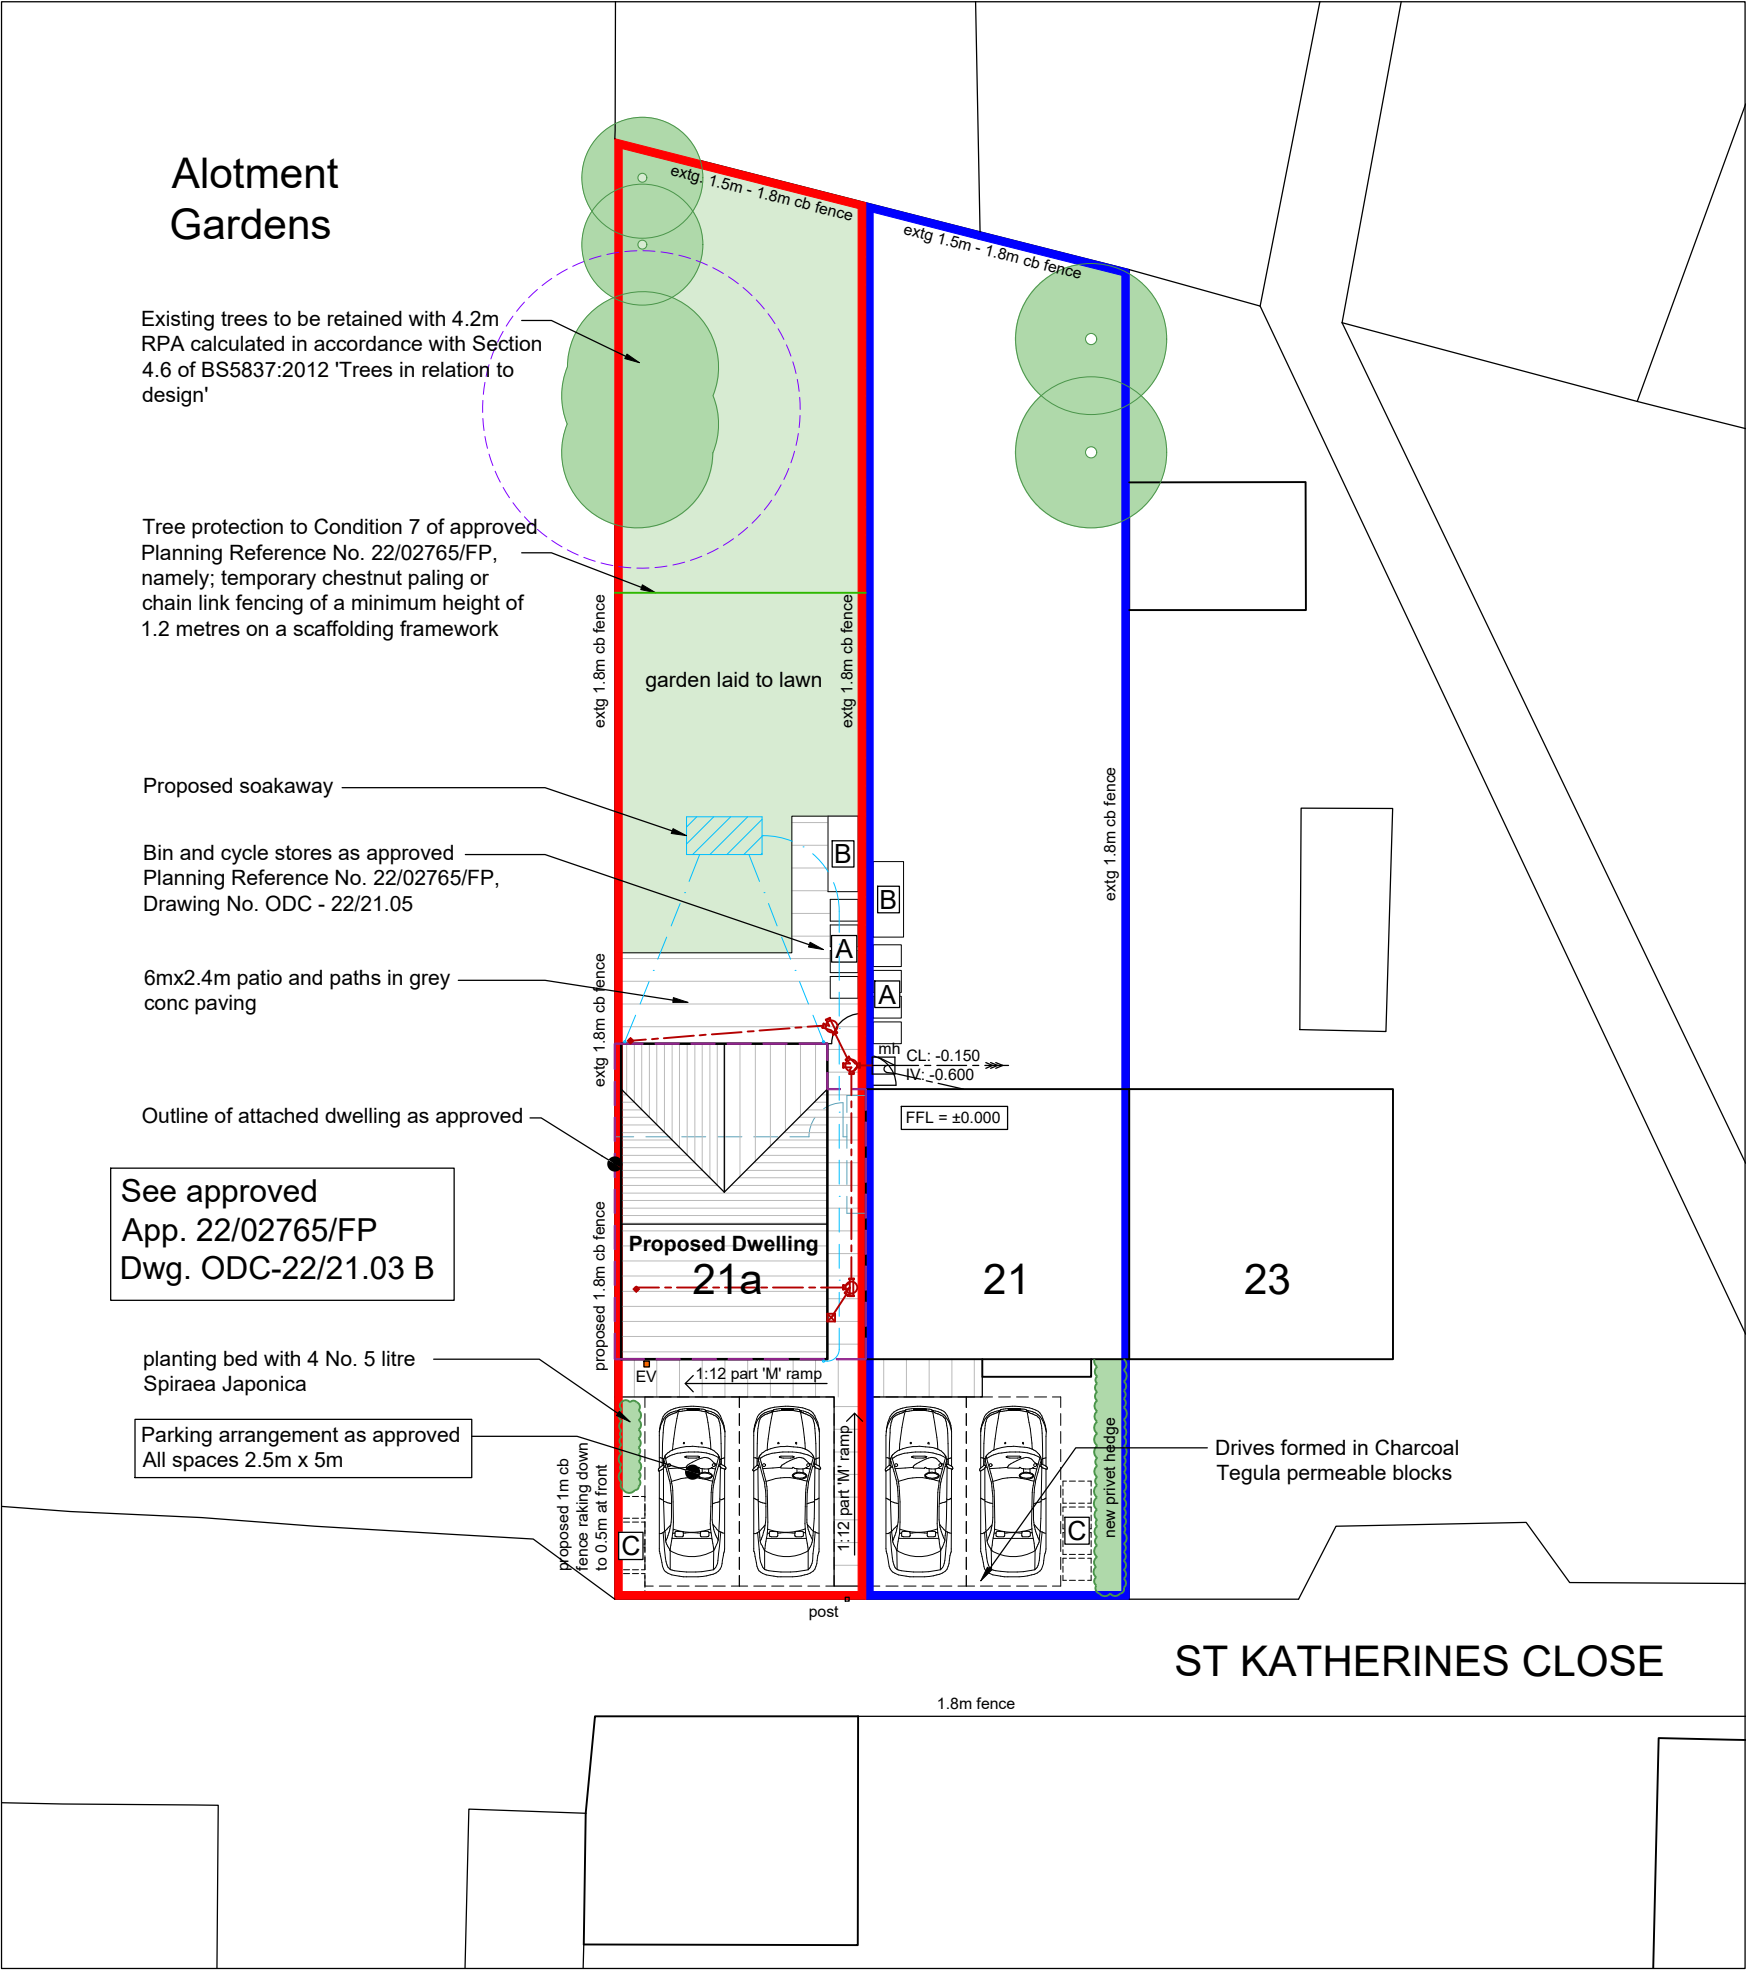

LEGEND	
A	Area for bins & recycling storage
B	Min. 1.8m x 0.9m covered & lockable cycle parking
C	Bin collection location

New Detached Dwelling Adj to
21 Katherines Close, Ickleford, SG5 3XS
Site Plan as Proposed - Landscaping
Scale - 1:200 @ A3 Drg: L1258/11a
January 2026

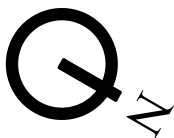