

EXISTING REAR ELEVATION



PROPOSED REAR ELEVATION

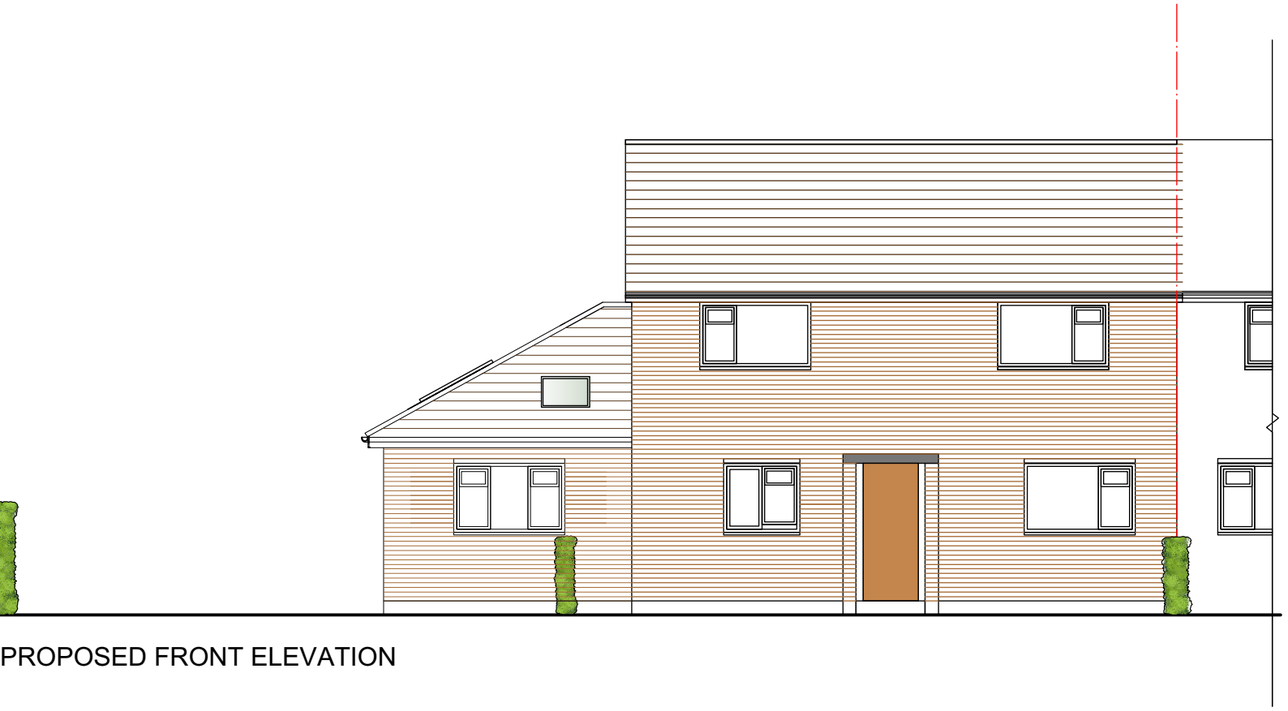

PROPOSED FRONT ELEVATION



EISTING FRONT ELEVATION

0 1 2 3 4

Meters

ALTARAS ARCHITECTURE LTD

41 High Street, Barkway
Herts SG8 8EA
Tel : 01763 848952
Email : dolores@altarasarchitecture.co.uk

3 Orchard Road,ROYSTON SG8 5HA

PROPOSED EXTENSION

Existing and Proposed Front and Rear Elevations

Drawn by: DA
Checked by: DA
Scale: 1:100@A2
Date: APR 2017
Drawing No:

ST/OC/MNA02