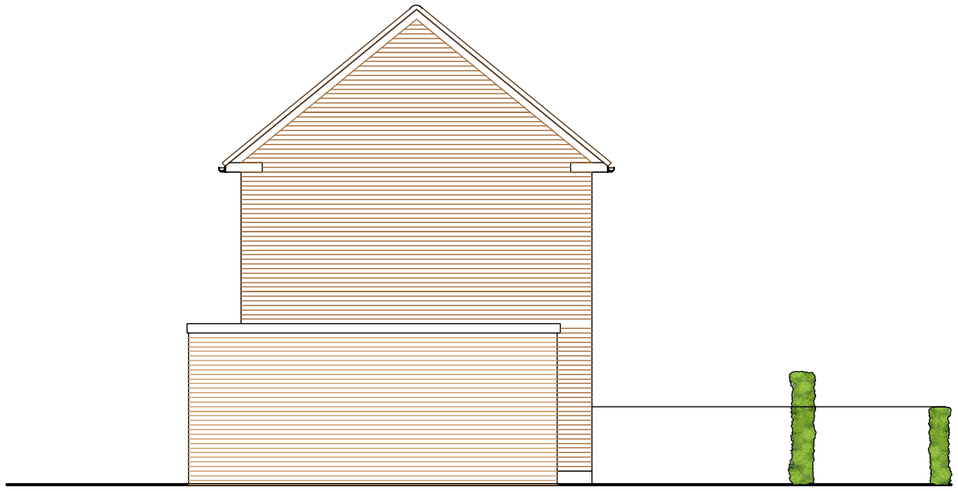

EXISTING SIDE ELEVATION (WEST)

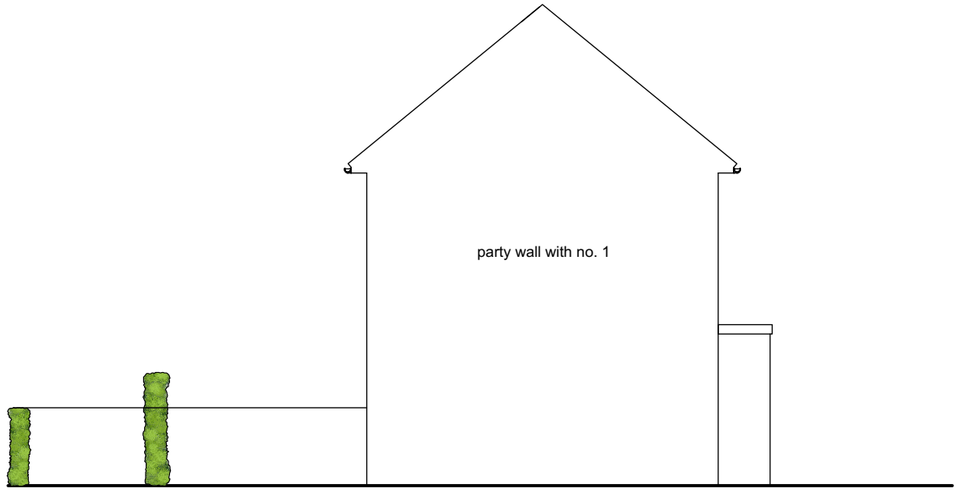

EXISTING SIDE ELEVATION (EAST)

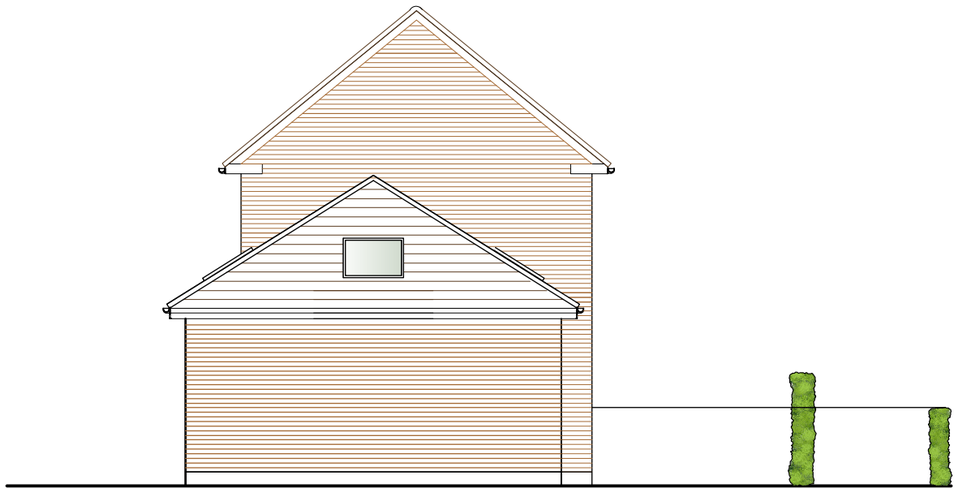

PROPOSED SIDE ELEVATION (WEST)

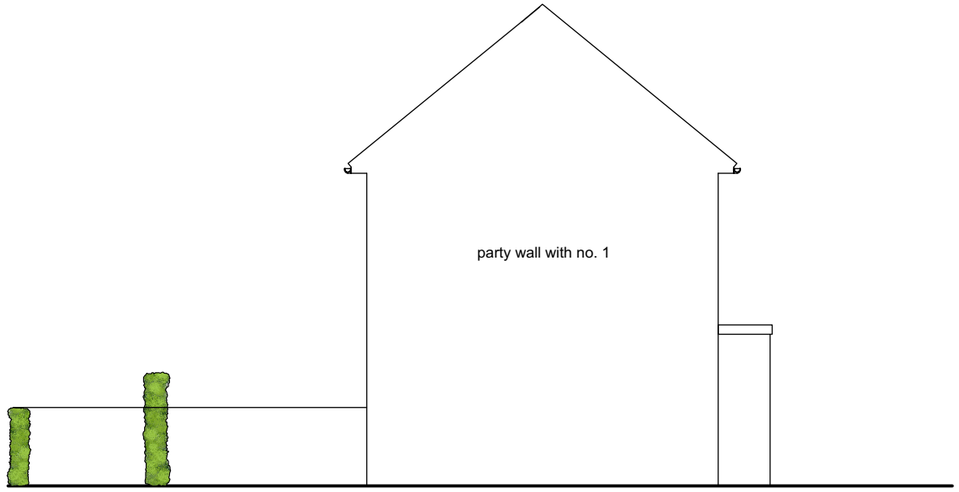

PROPOSED SIDE ELEVATION (EAST)

0 1 2 3 4
Meters

ALTARAS ARCHITECTURE LTD
41 High Street, Barkway
Herts SG8 8EA
Tel : 01763 848952
Email : dolores@altarasarchitecture.co.uk

3 Orchard Road,ROYSTON SG8 5HA

PROPOSED EXTENSION

Existing and Proposed Side Elevations

Drawn by: DA
Checked by: DA
Scale: 1:100@A2
Date: APR 2018
Drawing No: **ST/OC/MNA03**