
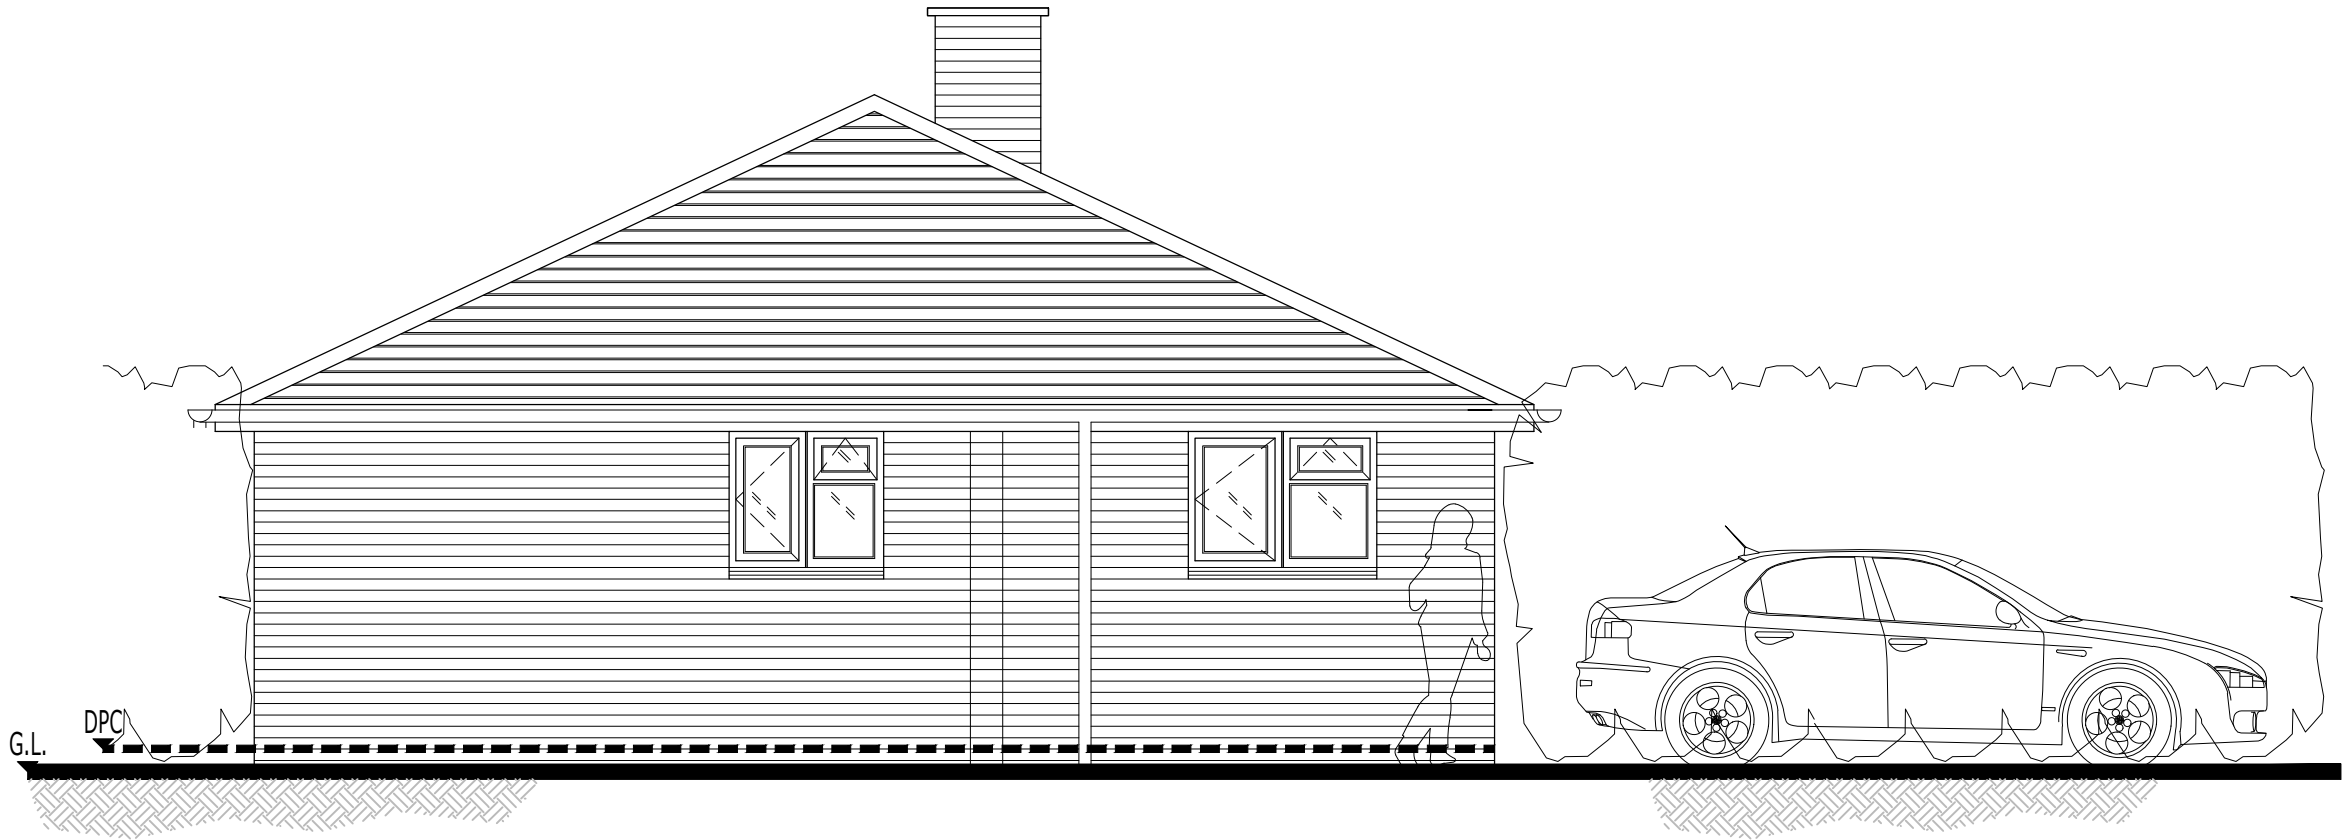


All dimensions to be checked on site.
Figured dimensions to be read in preference to scaled.

Diazo Architects Limited accepts no responsibility for any unauthorised amendments to the drawing and does not permit unauthorised copying of the drawing.

This drawing is copyright and remains the property of Diazo Architects Limited unless otherwise agreed.

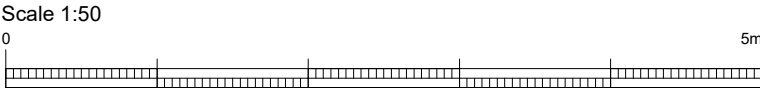

Revision		
Date	Rev	Rev
-	-	-

NOTE: THESE DRAWINGS ARE SUBJECT TO BUILDING REGULATIONS APPROVAL AND THAT BUILDING CONTROL MAY ASK FOR AMENDMENTS AND THIS MAY HAVE AN EFFECT ON THE COST/PROGRAMME.

Client	Mr Chris Dawson	Scale 1:50@A3	Drawn PM	Checked -	Date APR-25
Job title	34 Brampton Park Road, Hitchin	Job number 0304_25	Drawing number PL104		Rev -
Drawing title	Side Elevation				
The Workshop, Upper Floors, 89 Bancroft, Hitchin, Hertfordshire, SG5 1NQ . T. 07770844110 . W. www.diazoarchitects.com					