


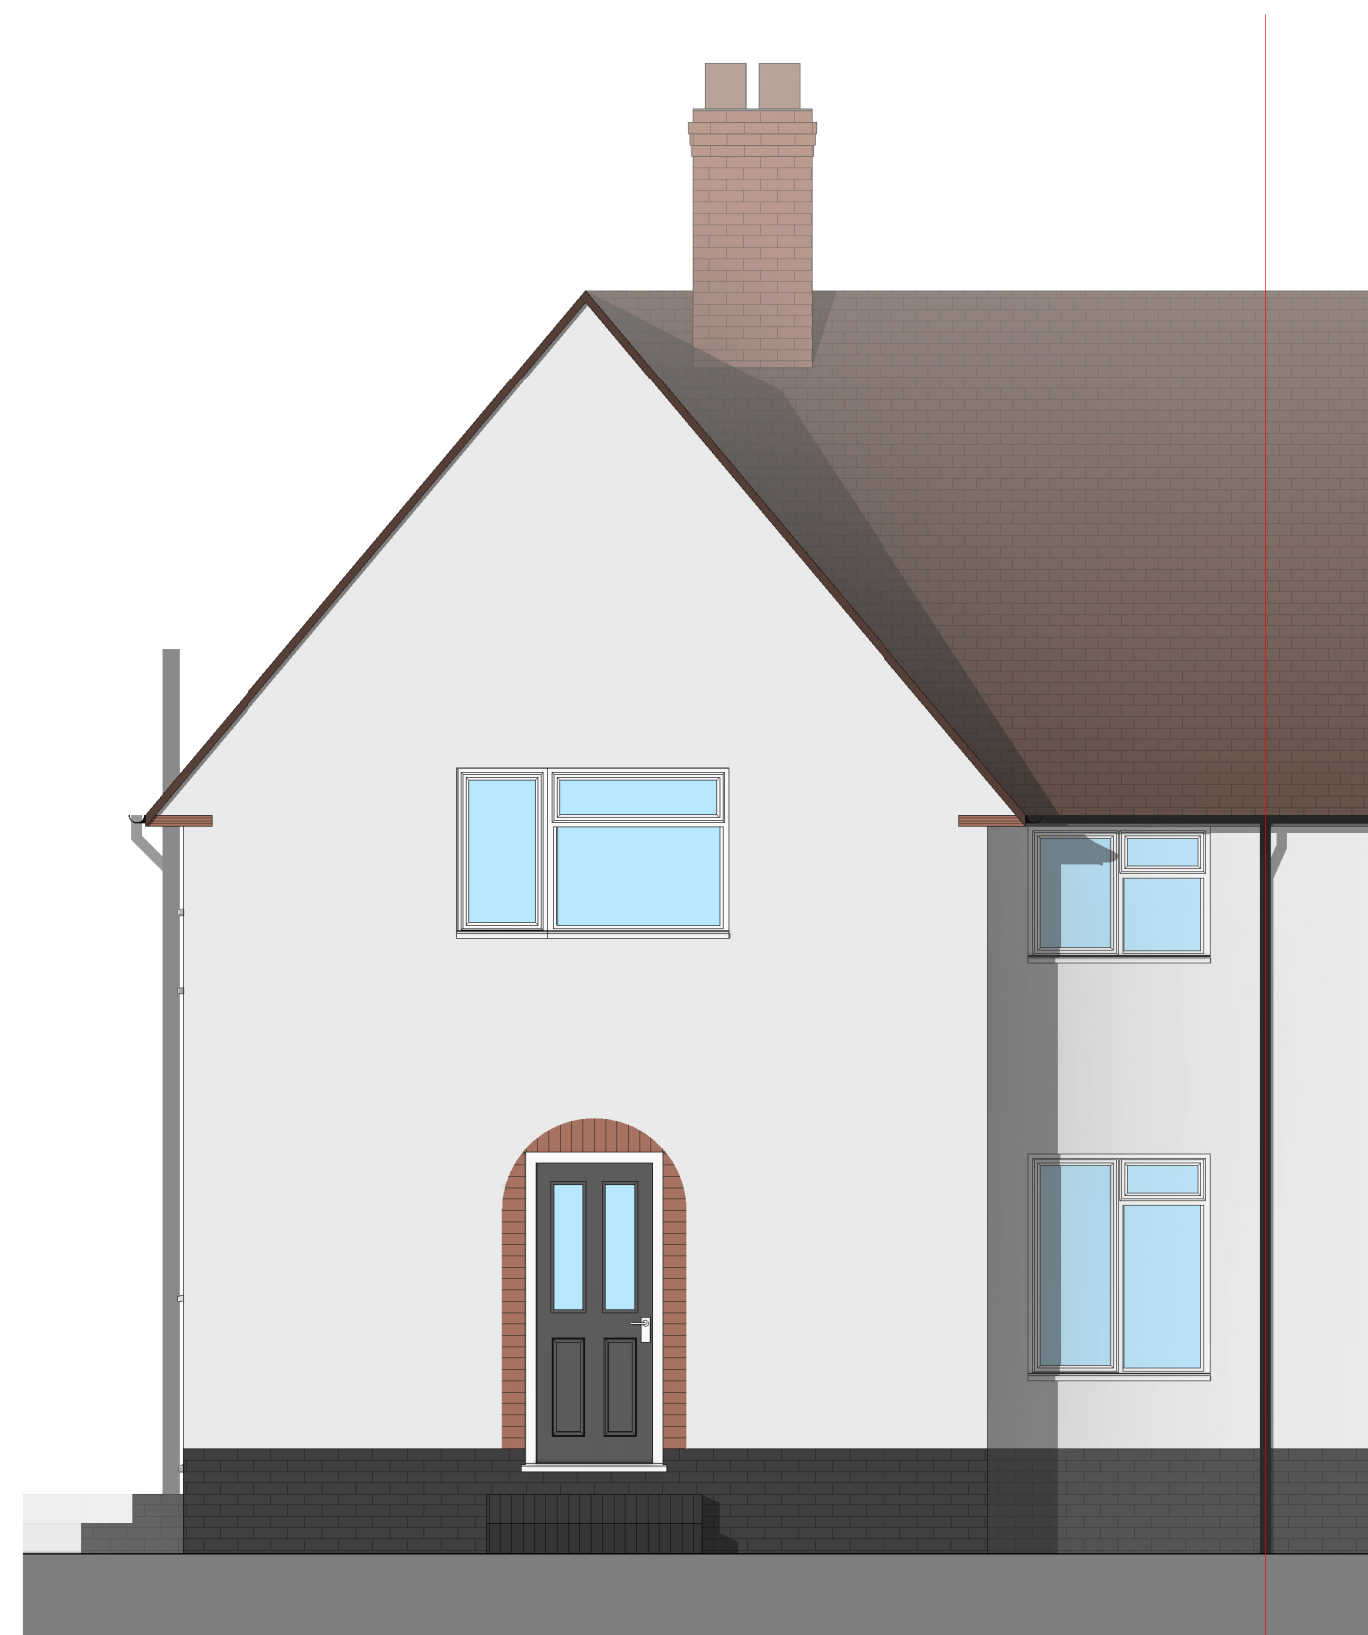

EXTERNAL MATERIALS:	
External Walls	- Painted Render over painted brick plinth.
Pitched Roof	- Plain tiles to match existing.
Fascia	- UPVC
Windows	- UPVC
Doors	- Composite
Bifold Doors	- Powder coated aluminium.
Rainwater Goods	- UPVC

[illegible]

Project Client:	Project No:
8 Nightingale Way	Project Number
	Dwg No:
	A106
	Rev:
Drawing:	Scale:
Proposed Elevations	1 : 50
	@A1
	Drawn By:
	Author
	Checked By:
	Checker
	Date:



D.Chandler Architectural Design Ltd
Devonshire Business Centre, Works Rd, Letchworth, SG6 1GJ
Tel : 07901 864 742 - Email : daniel@dcarchitectural.org