


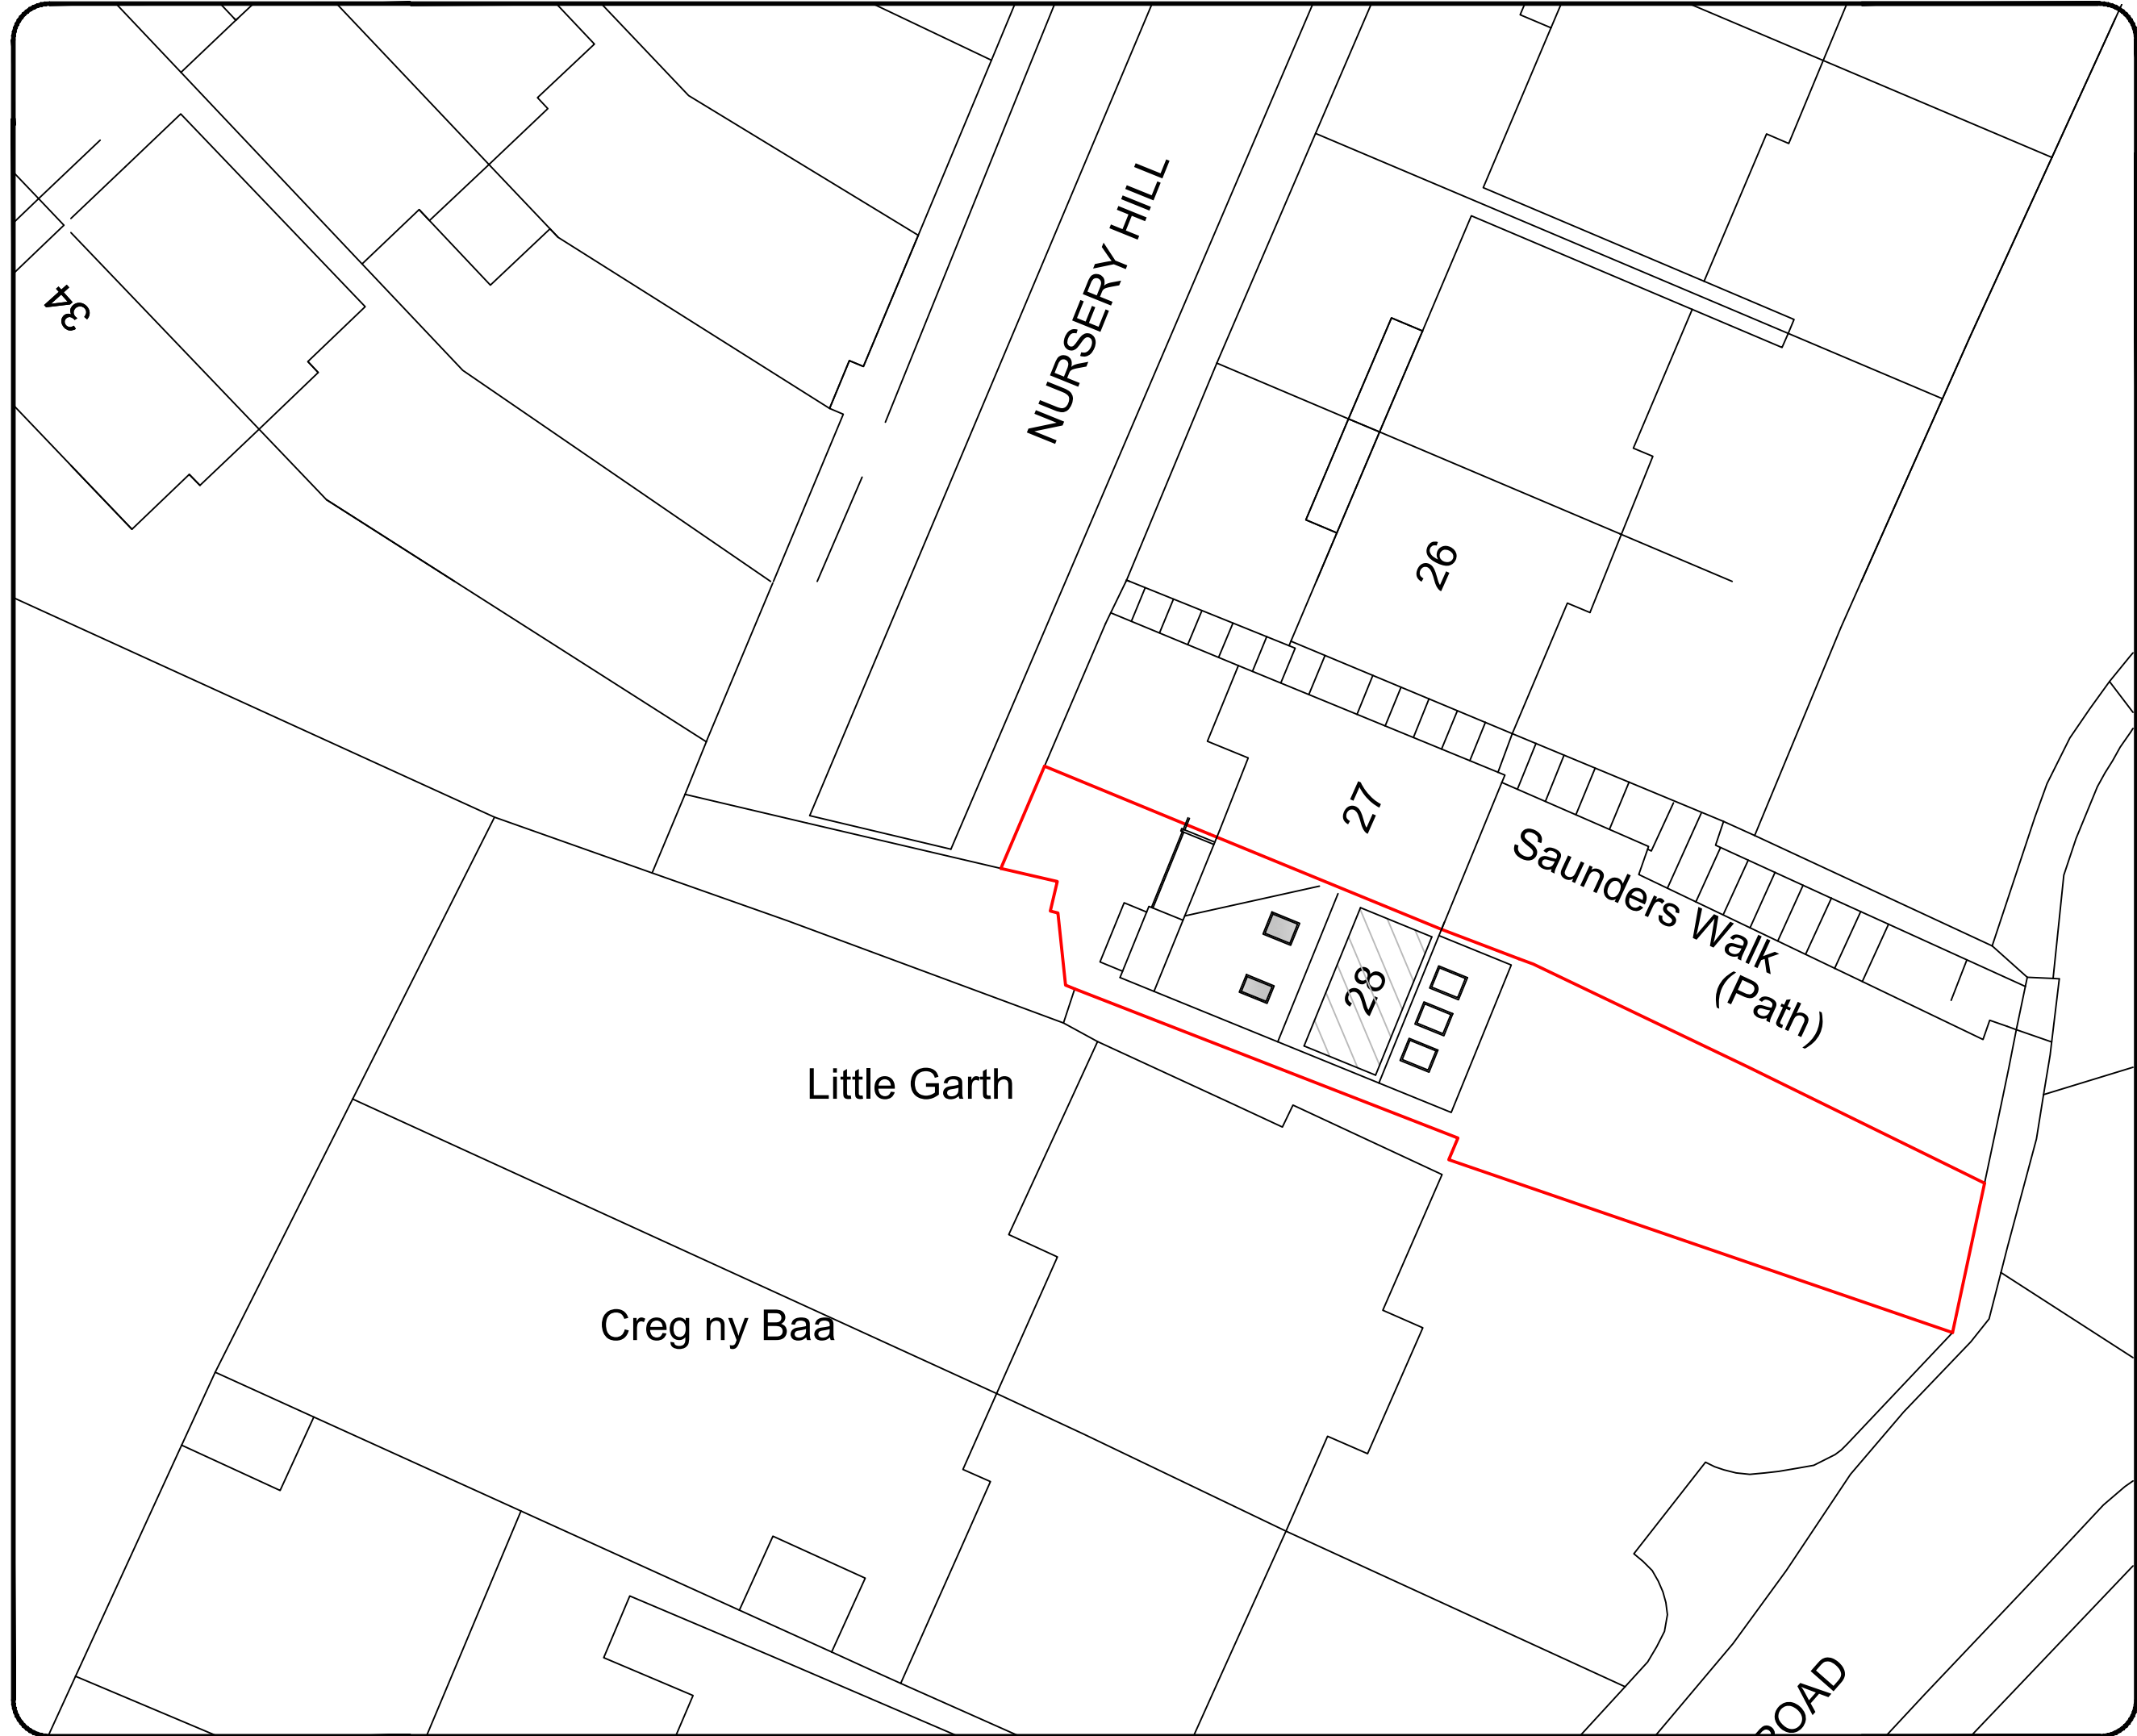

Notes

All drawings to be signed off by building control before the commencement of any works. If works commence on a Building Notice, the Builder/property owner commences works at their own risk and ELA Design (or its Officer's) cannot accept and liability whatsoever for these works carried out.



O/S licence number
100060020

Rev	Date	Details	By
A	25/02/25	Revision A	CE

Project:
Loft Extension

Drawing:
Block Plan

Address:
28 Nursery Hill, St Andrews Place,
Hitchin, Herts, SG4 9GD

Drawing N°:
ELA/14

Rev:
A

A3 Scale:
1:200

Drawn By:
CE

Job No:
3191

Date:
25/02/25

**ELA design**
www.ela-design.co.uk

ELA Design
Beechcroft
Riverside Avenue
Broxbourne
Herts
EN10 6RA
Tel:- 07979510821