




2 Section 1 - Existing
PL101 1 : 100 @A3

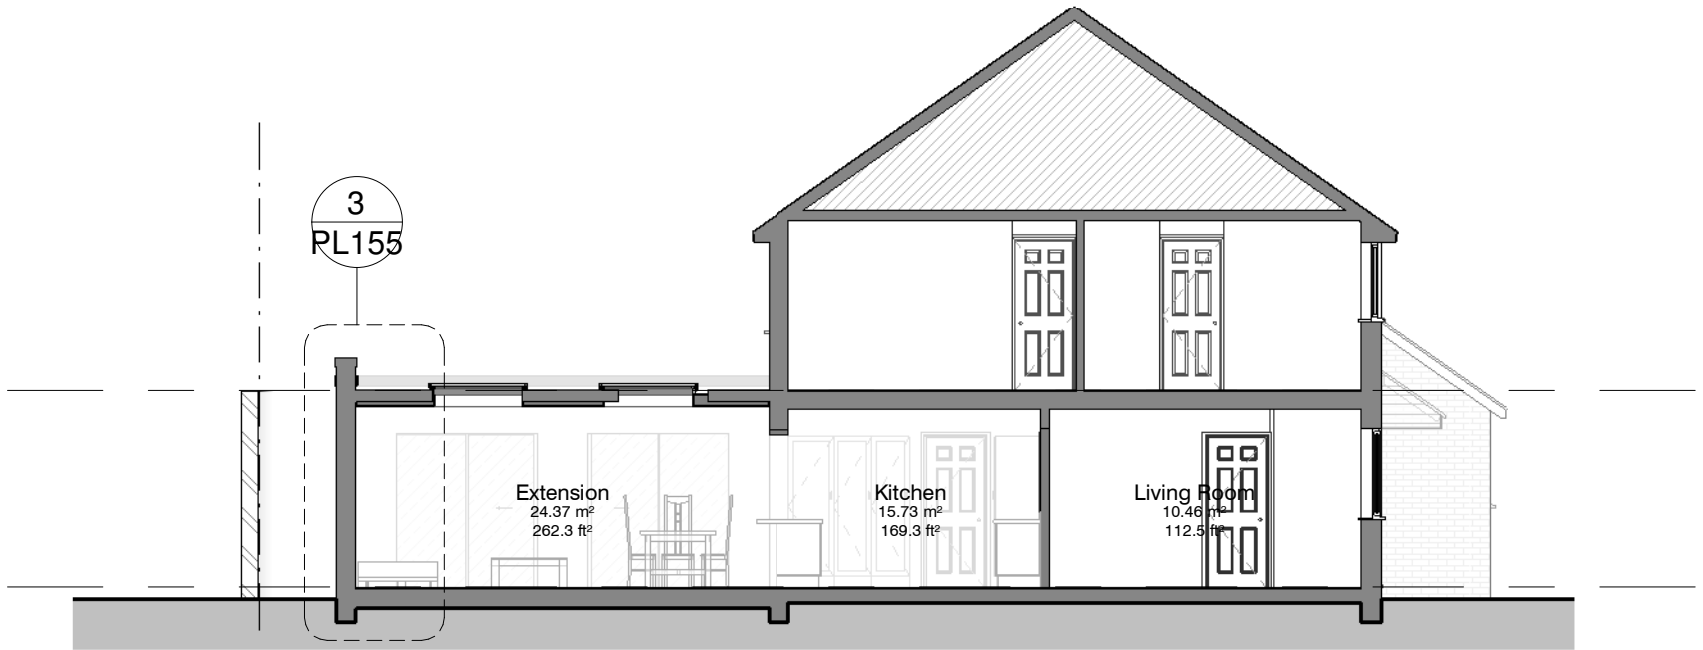

1 Section 1 - Proposed
PL201 1 : 100 @A3

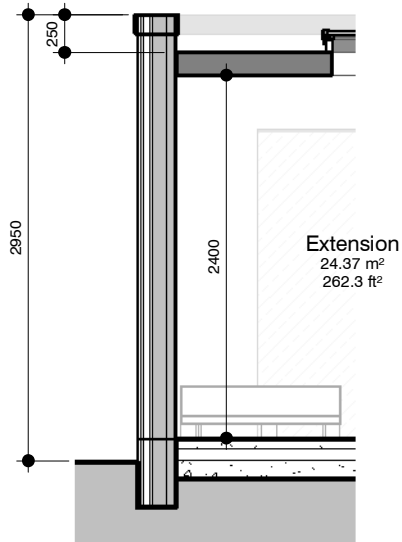

3 Section 1 - Proposed - Callout 1
PL155 1 : 50 @A3

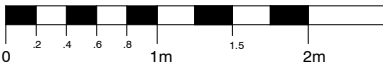

Client: Neil & Karen Davis Address: 6 Brewery Lane, Baldock		Title: Ex and Prop Sections		Project number: ND-2415 Scale: As indicated@A3		Drawing number: PL155 Drawn by: Author		Revision: A Date: 06/27/24		Revisions: Rev - Description A PLANNING ISSUE A PLANNING AMENDMENTS Date: 28.06.24 19.08.24		 PicklePlanning 1 Sale Drive- Baldock-SG7 6NS 07843238113 pickleplanning@gmail.com www.pickleplanning.co.uk   
Sheet Size - A3		Status: CONST.		The copyright of this drawing is vested with the author and must not be copied or reproduced without consent. Figures and dimensions only to be taken from this drawing. All contractors must visit the site and be responsible for checking all building regulations and notifying the author of any discrepancies prior to any manufacture or construction work. Note this drawing will only be to scale at stated sheet size.								