


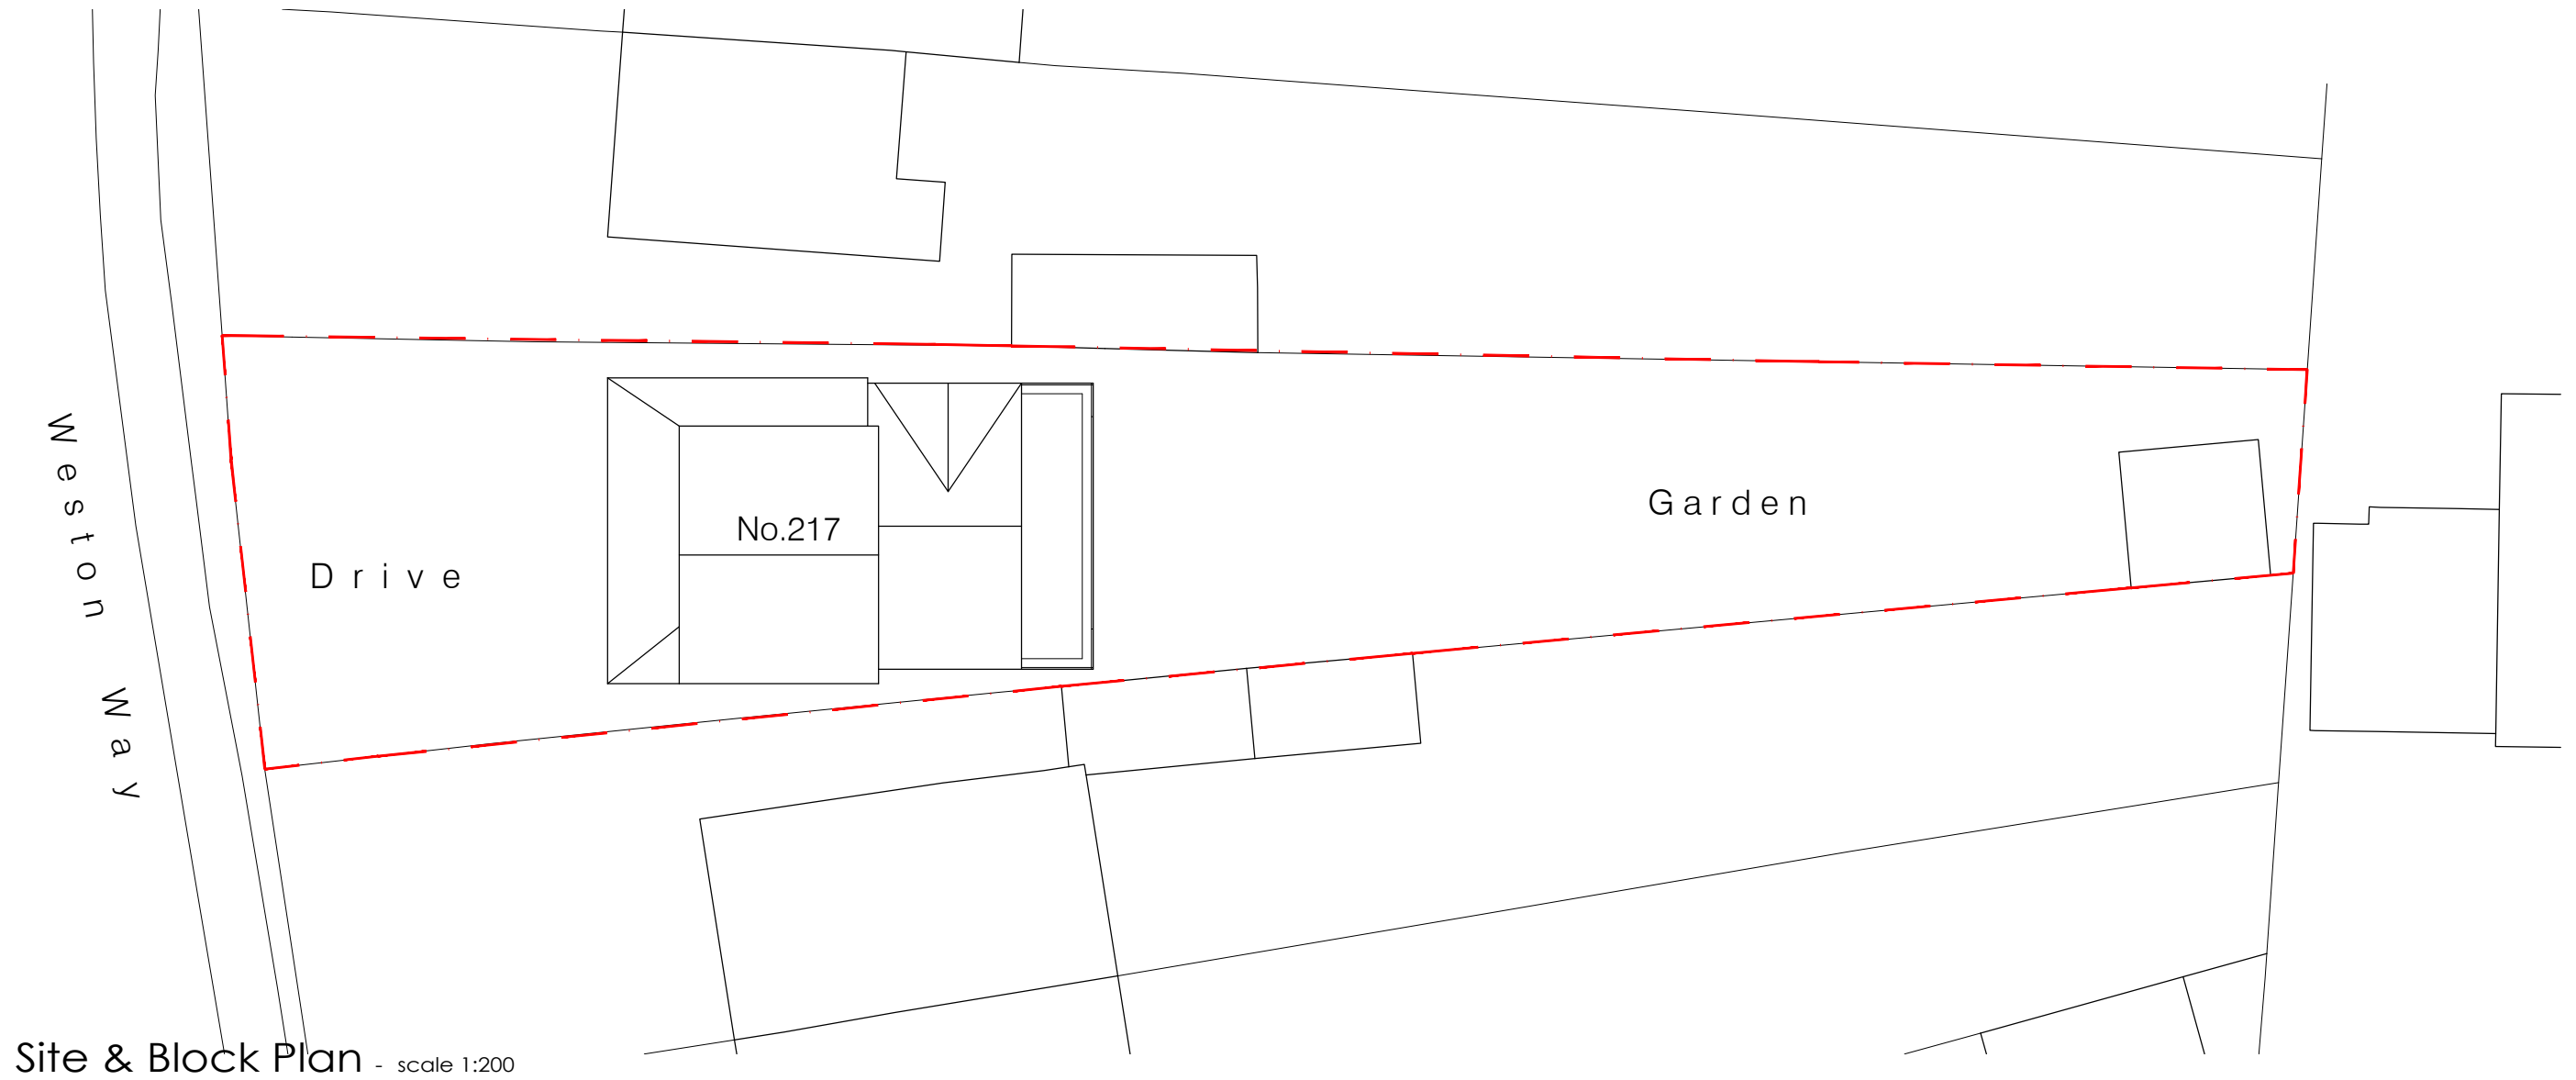


Site & Block Plan - scale 1:200



Ordnance Survey, (c) Crown Copyright 2020. All rights reserved. Licence number 100022432

Site Location Plan - scale 1:1250

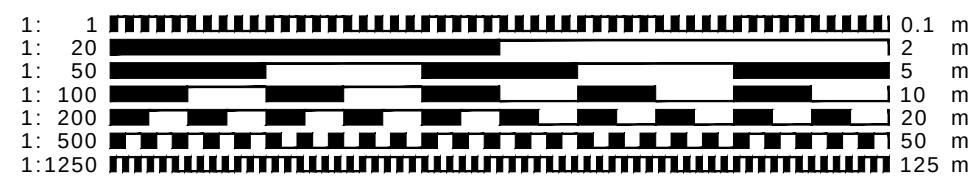

This drawing is protected under © copy right



**REd
SHeD**
sign



for approval

CONTRACT			
Proposed Extension & Alterations			
217 Weston Drive, Baldock,			
Hertfordshire			
DRAWING TITLE			
Site, Location & Block Plan			
SCALE	varies@A3	DRAWING NUMBER	REVISION
DATE	Sept 2020	PO1	C
DRAWN	JEI		
JOB NUMBER	SS-01		CHECKED BY
redshed design		telephone: 01462 817075, 07884008970	
45 Hoo Road		fax: 01462 817075	
Meppershall		e-mail: james/karen@redsheddesign.co.uk	
Bedfordshire		www.redsheddesign.co.uk	
sg17 5lp			