



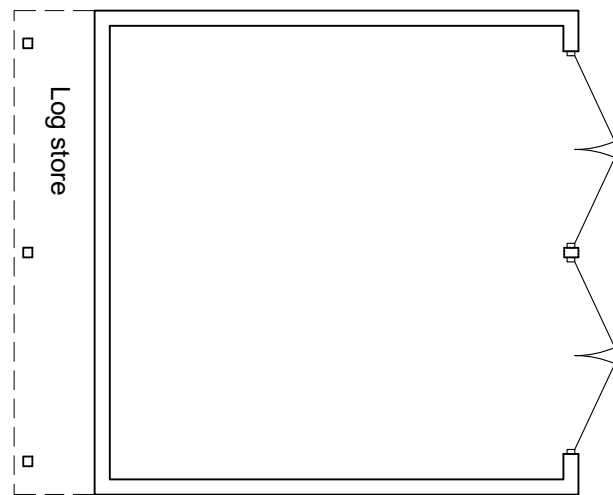

Detached Double Garage

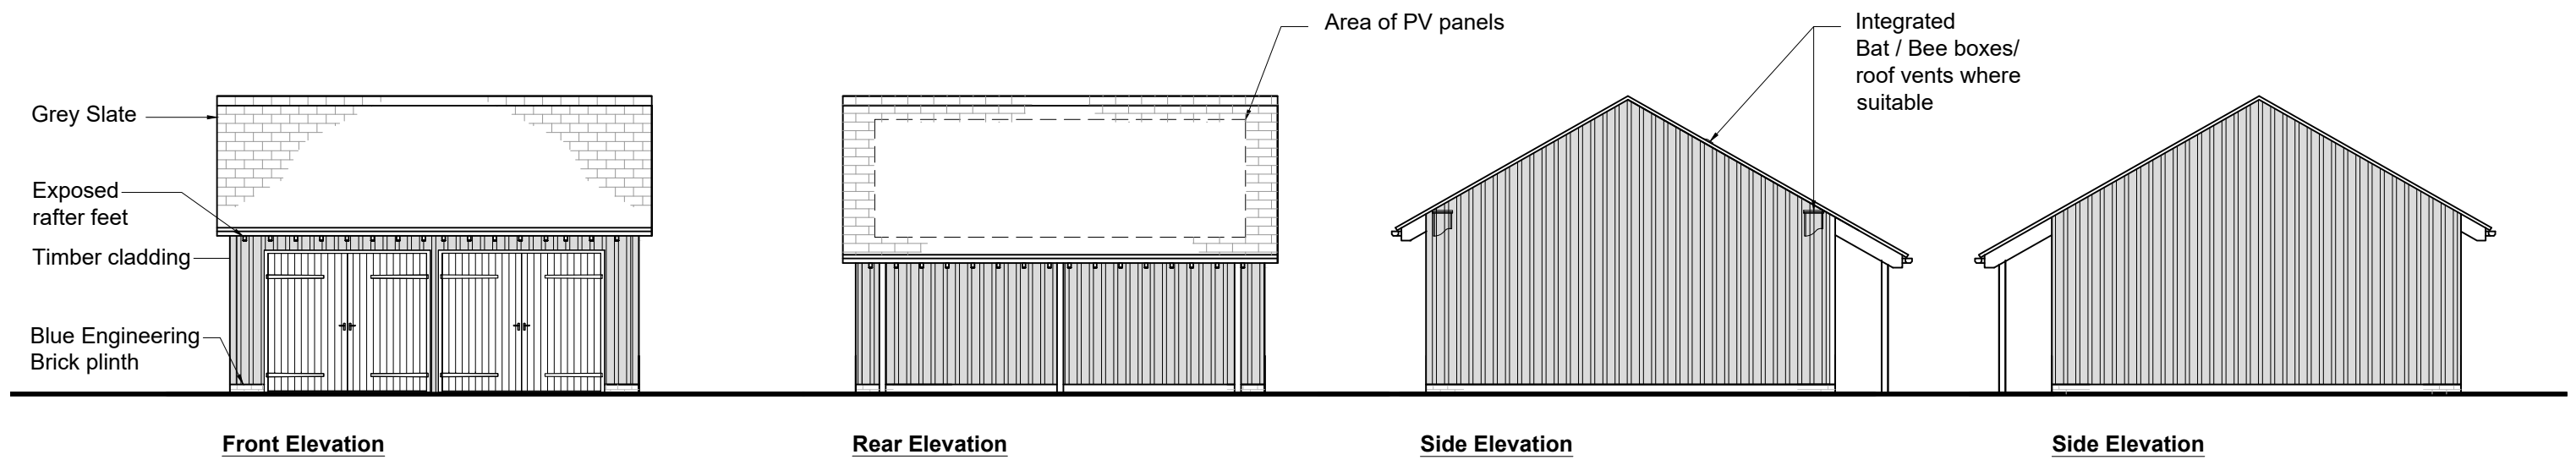

Issued 28/04/25

<u>COLIN EADES & AMY MOSS</u>		Client : Mr Andy Bartlett	
Project: New Dwelling, Land to the North of Lodge Cottage, Newnham		Scale : 1:100 @ A3	
Drawing : Proposed Detached Garage		Date : April 2025	Drwg No . AB 06D