


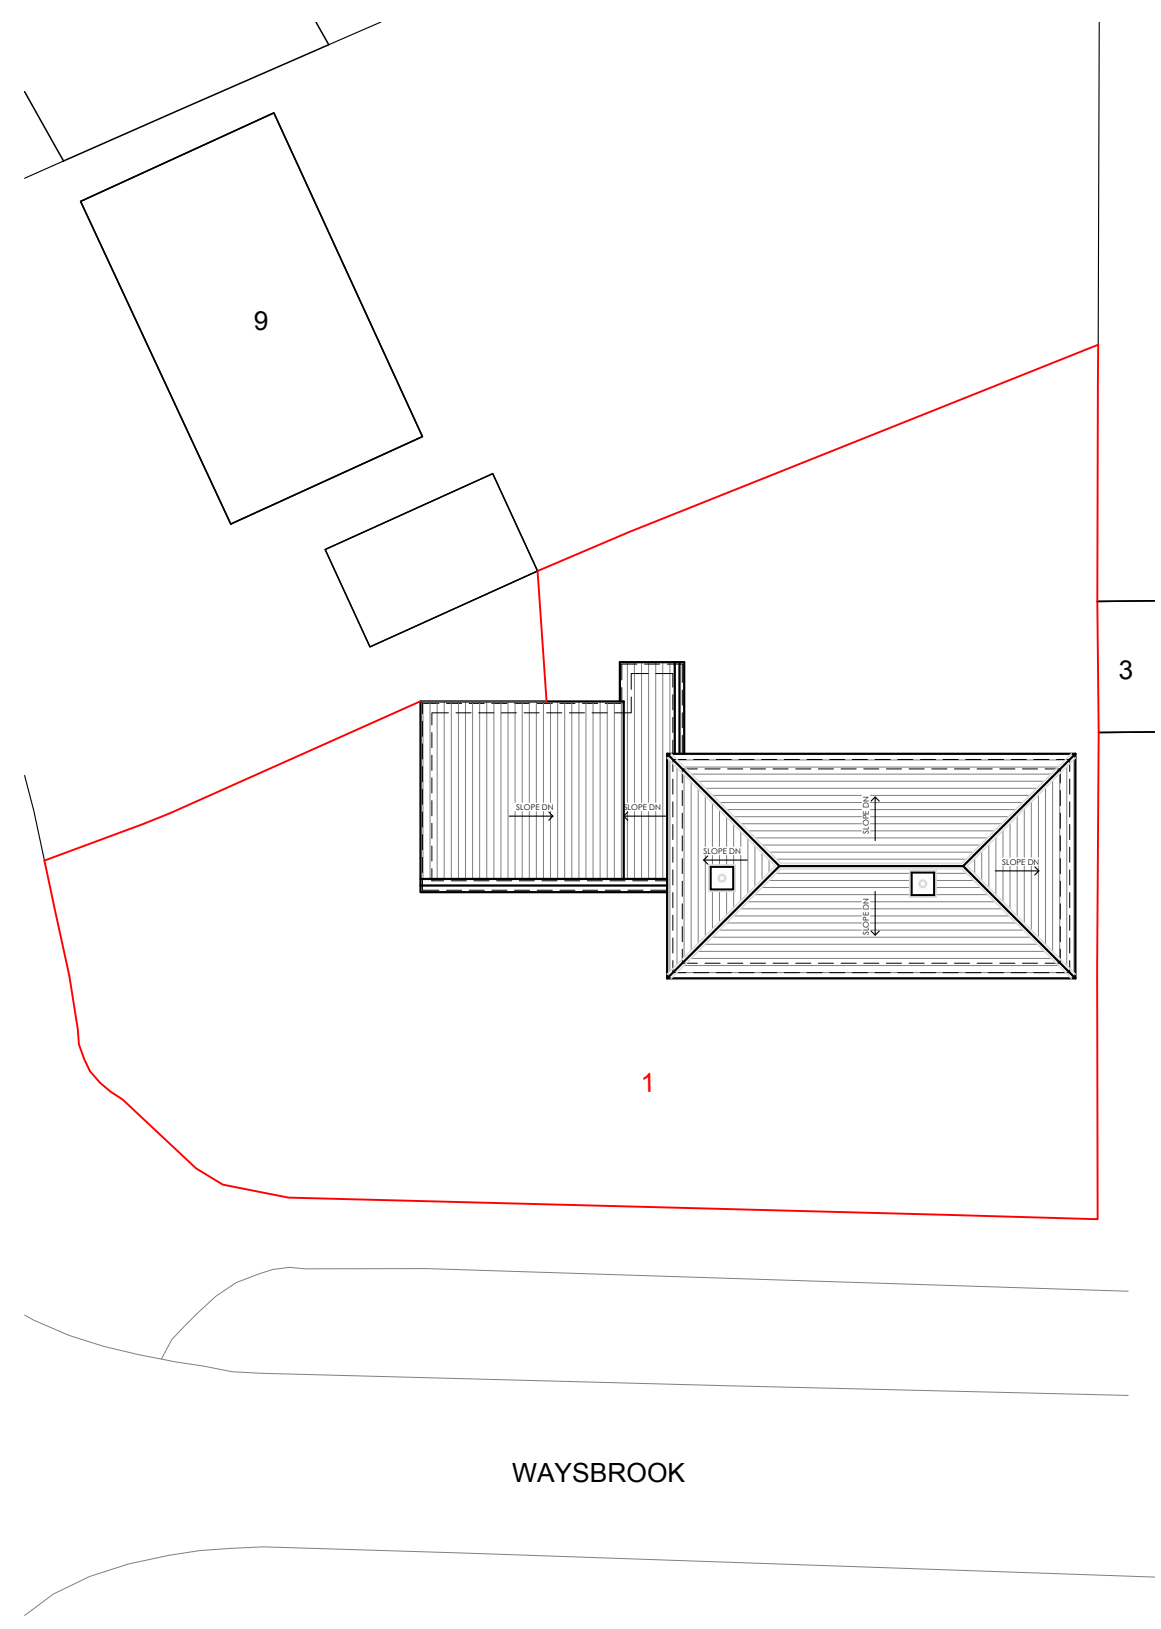


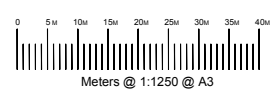

01 LOCATION PLAN
SCALE - 1:1250 @ A3

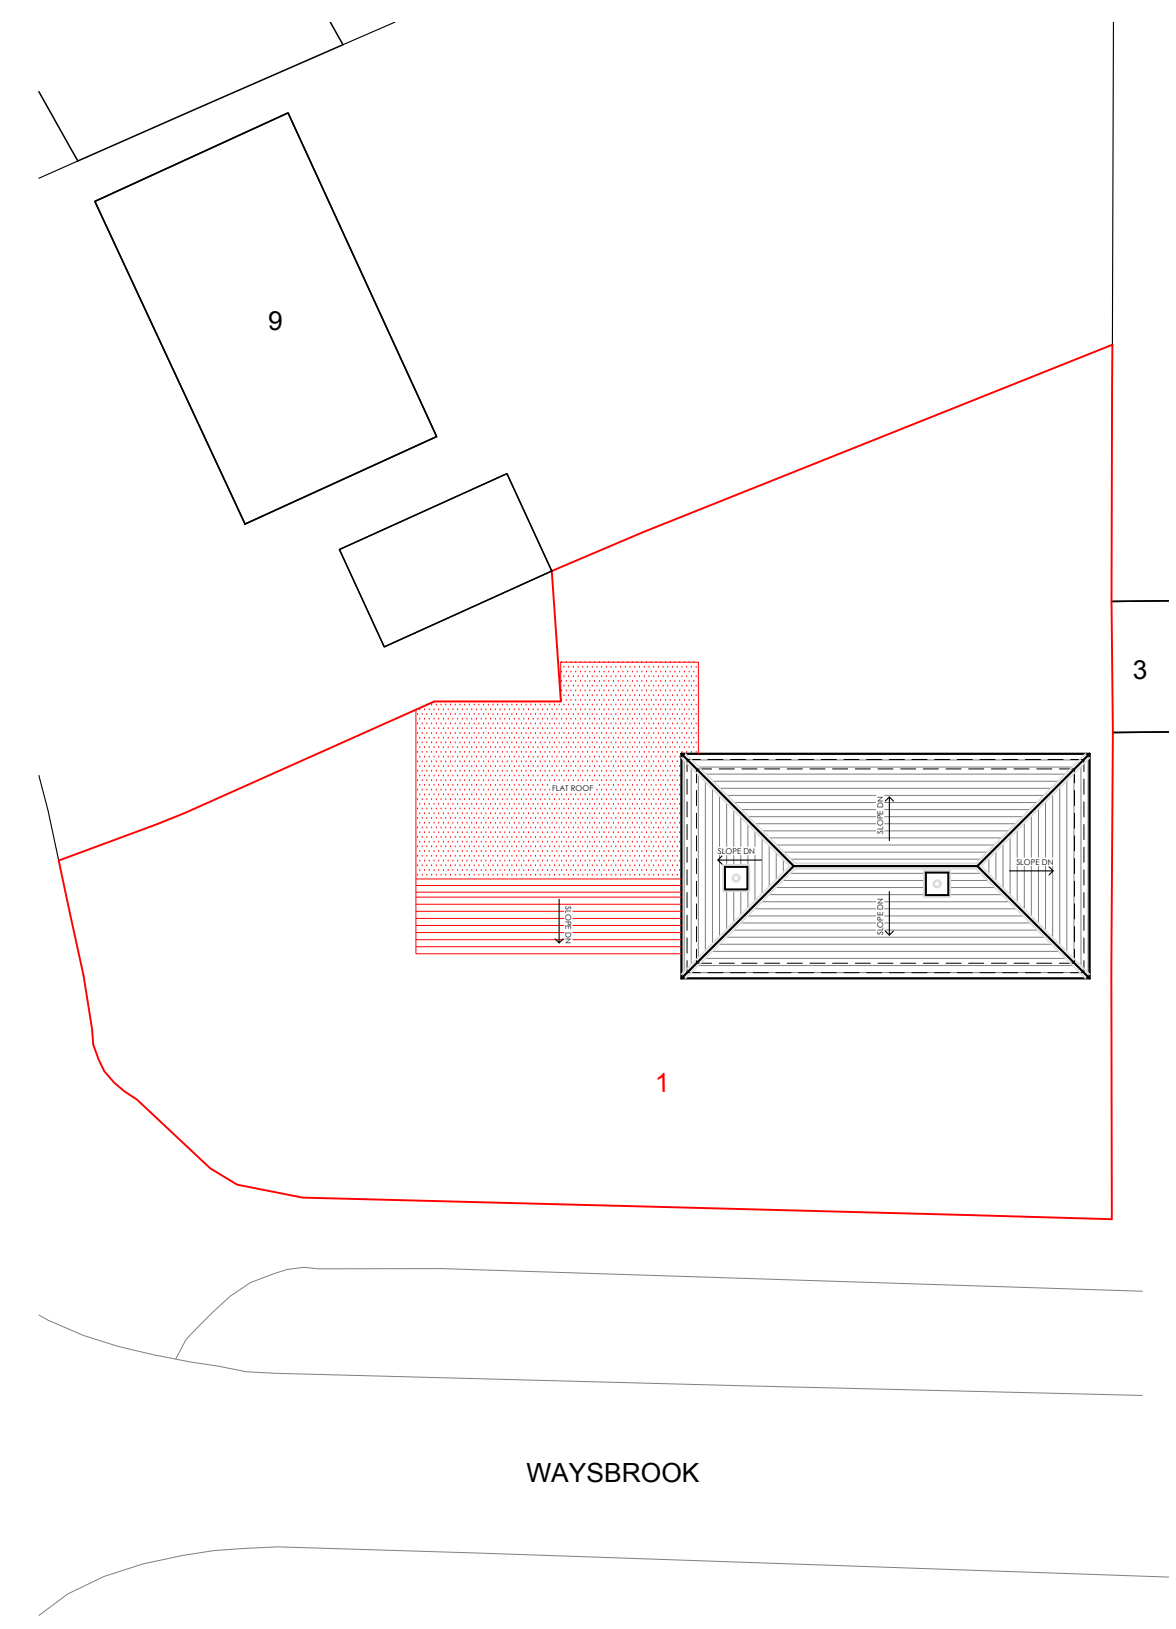

02 EXISTING BLOCK PLAN
SCALE - 1:200 @ A3

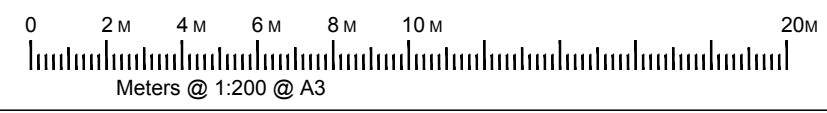

02 PROPOSED BLOCK PLAN
SCALE - 1:200 @ A3

DATE	REVISION	DESCRIPTION
STATUS		PLANNING