



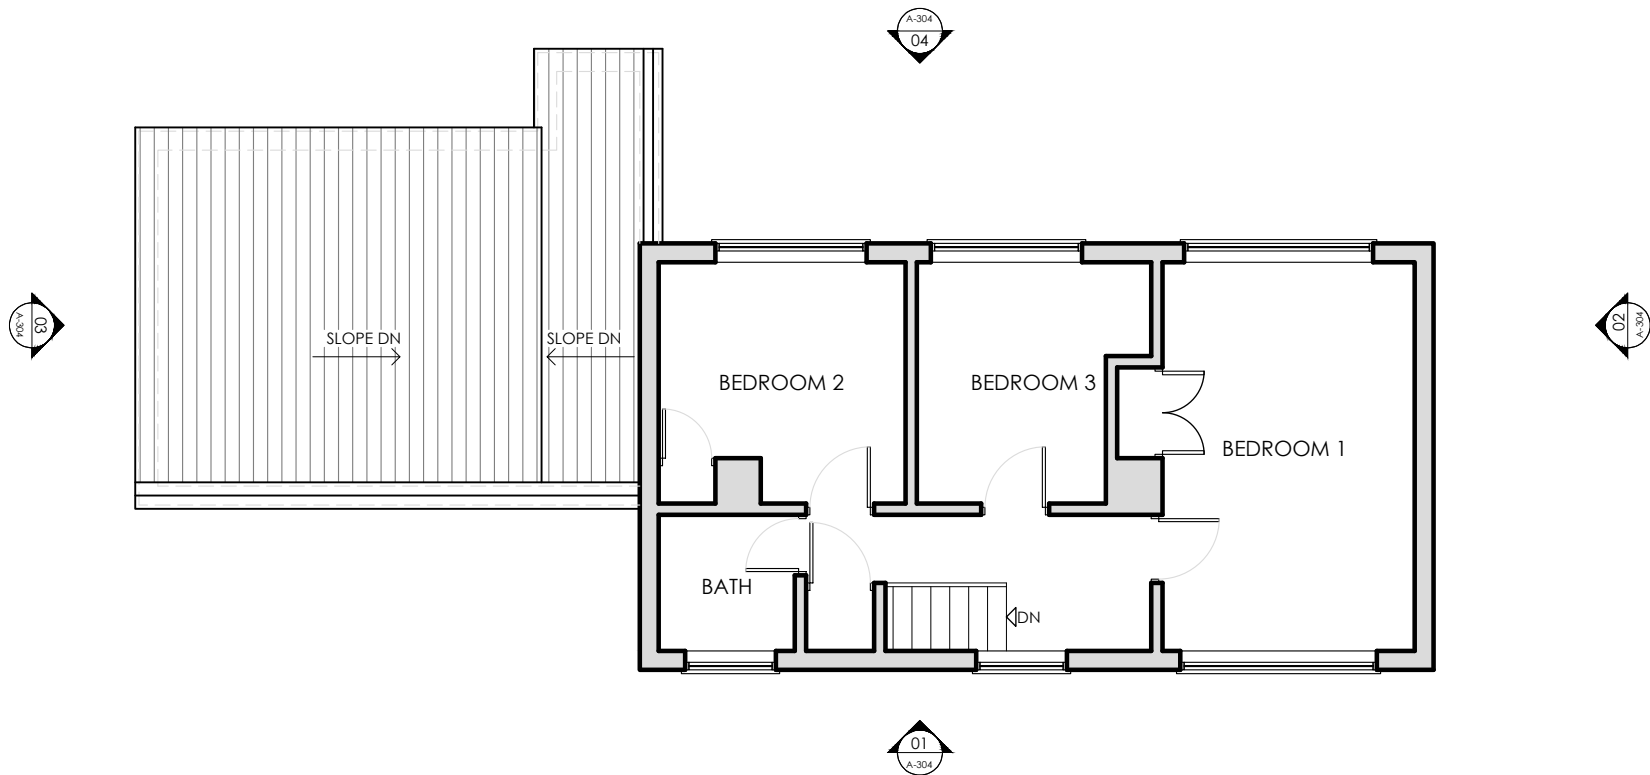

01
A-303

EXISTING FIRST FLOOR PLAN

SCALE- 1:100@A3

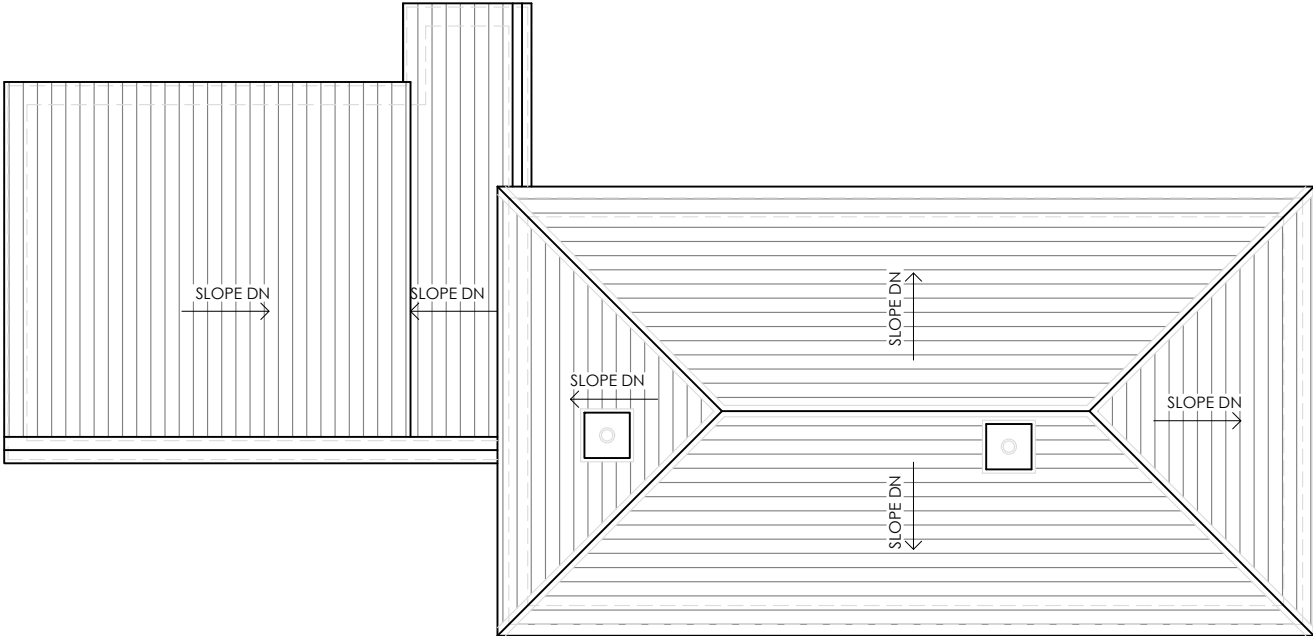

02
A-303

EXISTING ROOF PLAN

SCALE- 1:100@A3



DATE	REVISION	DESCRIPTION
STATUS		PLANNING

