



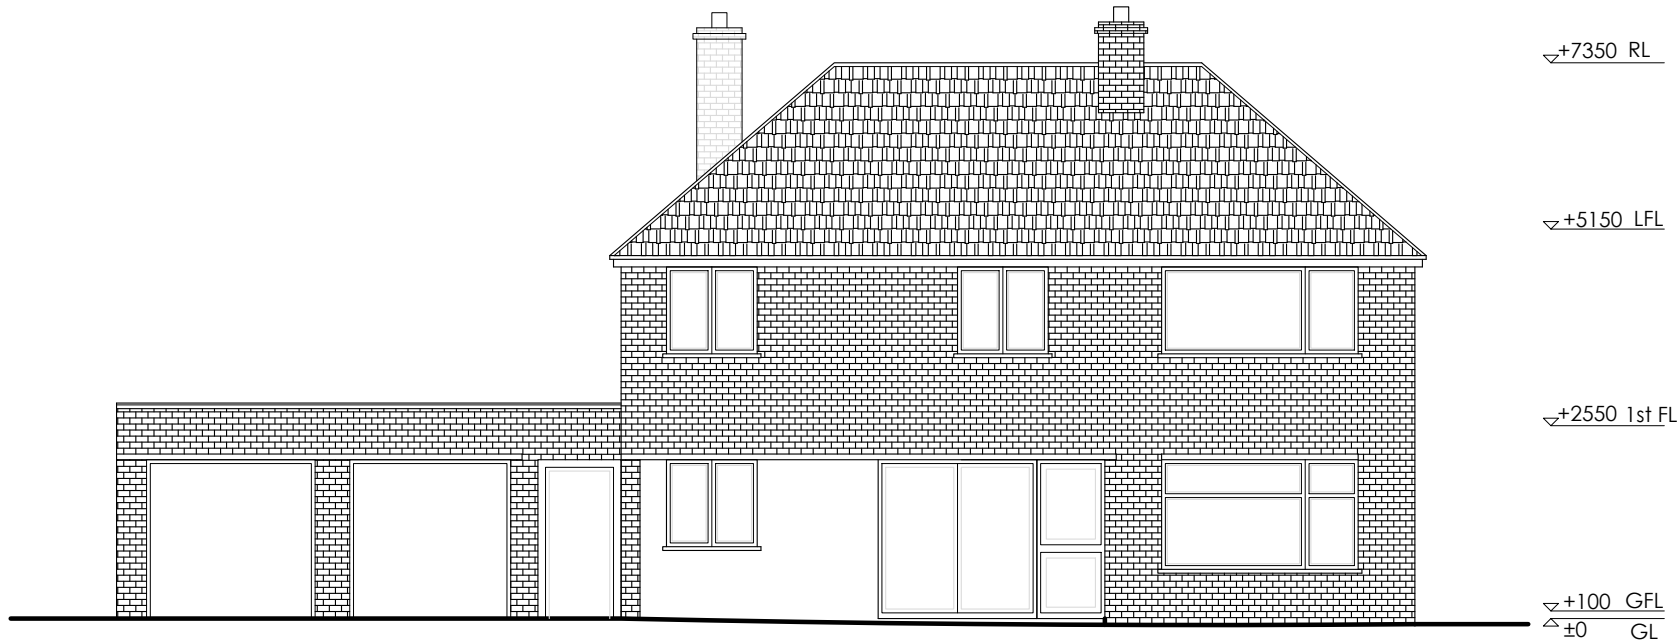

01
A-304

EXISTING FRONT ELEVATION


SCALE- 1:100@A3

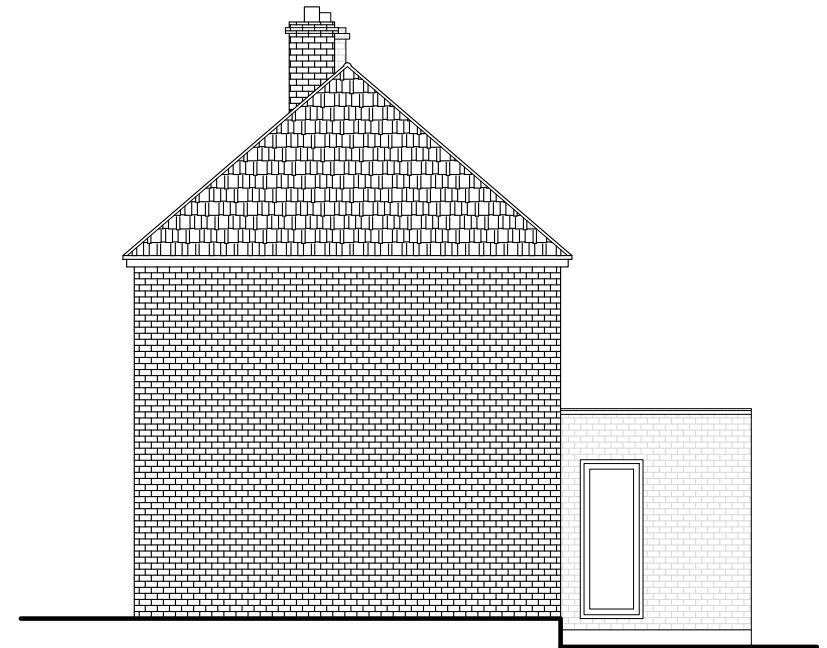

02
A-304

EXISTING RIGHT ELEVATION


SCALE- 1:100@A3

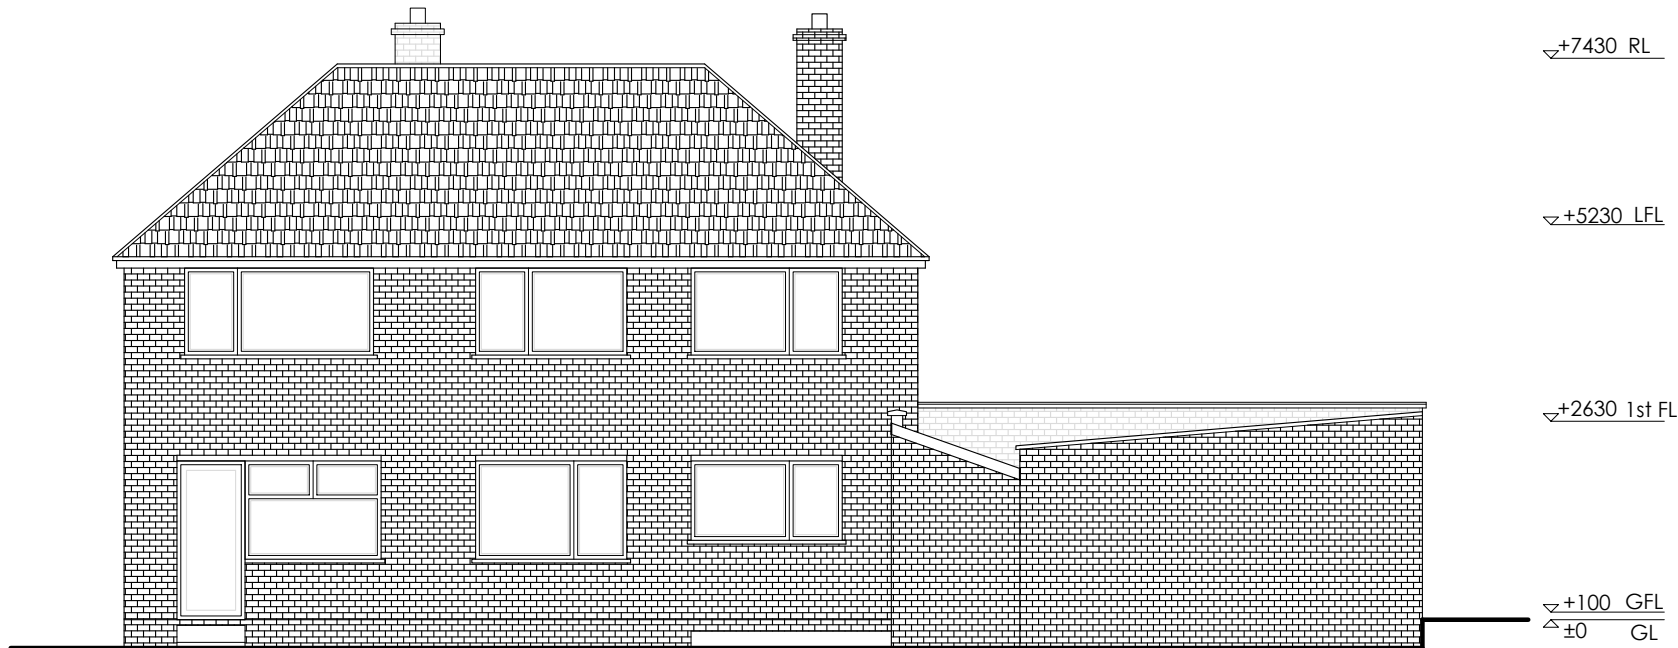

04
A-304

EXISTING REAR ELEVATION

SCALE- 1:100@A3

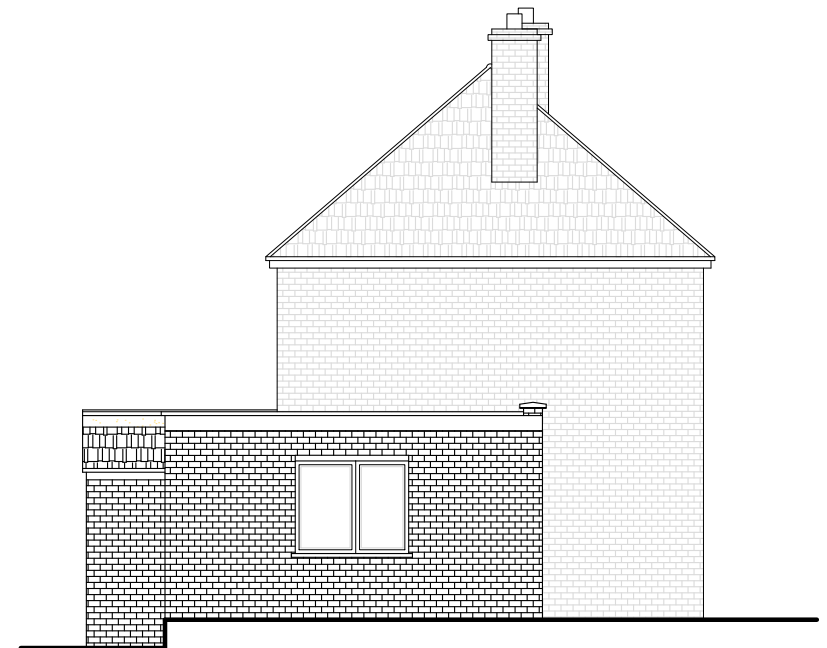

03
A-304

EXISTING LEFT ELEVATION

SCALE- 1:100@A3

0 1 5M 10M

Meters @ 1:100 @ A3

DATE	REVISION	DESCRIPTION
STATUS		
PLANNING		

CODE	CLIENT	AMANDEEP JUSTIN
25.005	PROJECT	GARAGE CONVERSION
1WB		1, WAYSBROOK, LETCHWORTH GARDEN CITY SG6 2DX

NO	A304	TITLE
VER	REV	
A	00	

EXISTING ELEVATIONS

DATE	21/03/2025
DES	HRI
DRN	IP

ARCICON
AN INTEGRATED APPROACH

arcicon.uk | +44 (0) 7557140325 | mail@arcicon.uk
+44 (0) 1494 305131
6 Cumberland Close,
Amersham HP7 9NH

+44 (0) 2084706165
26 St Olaves Road,
Eastham E6 2PA

