


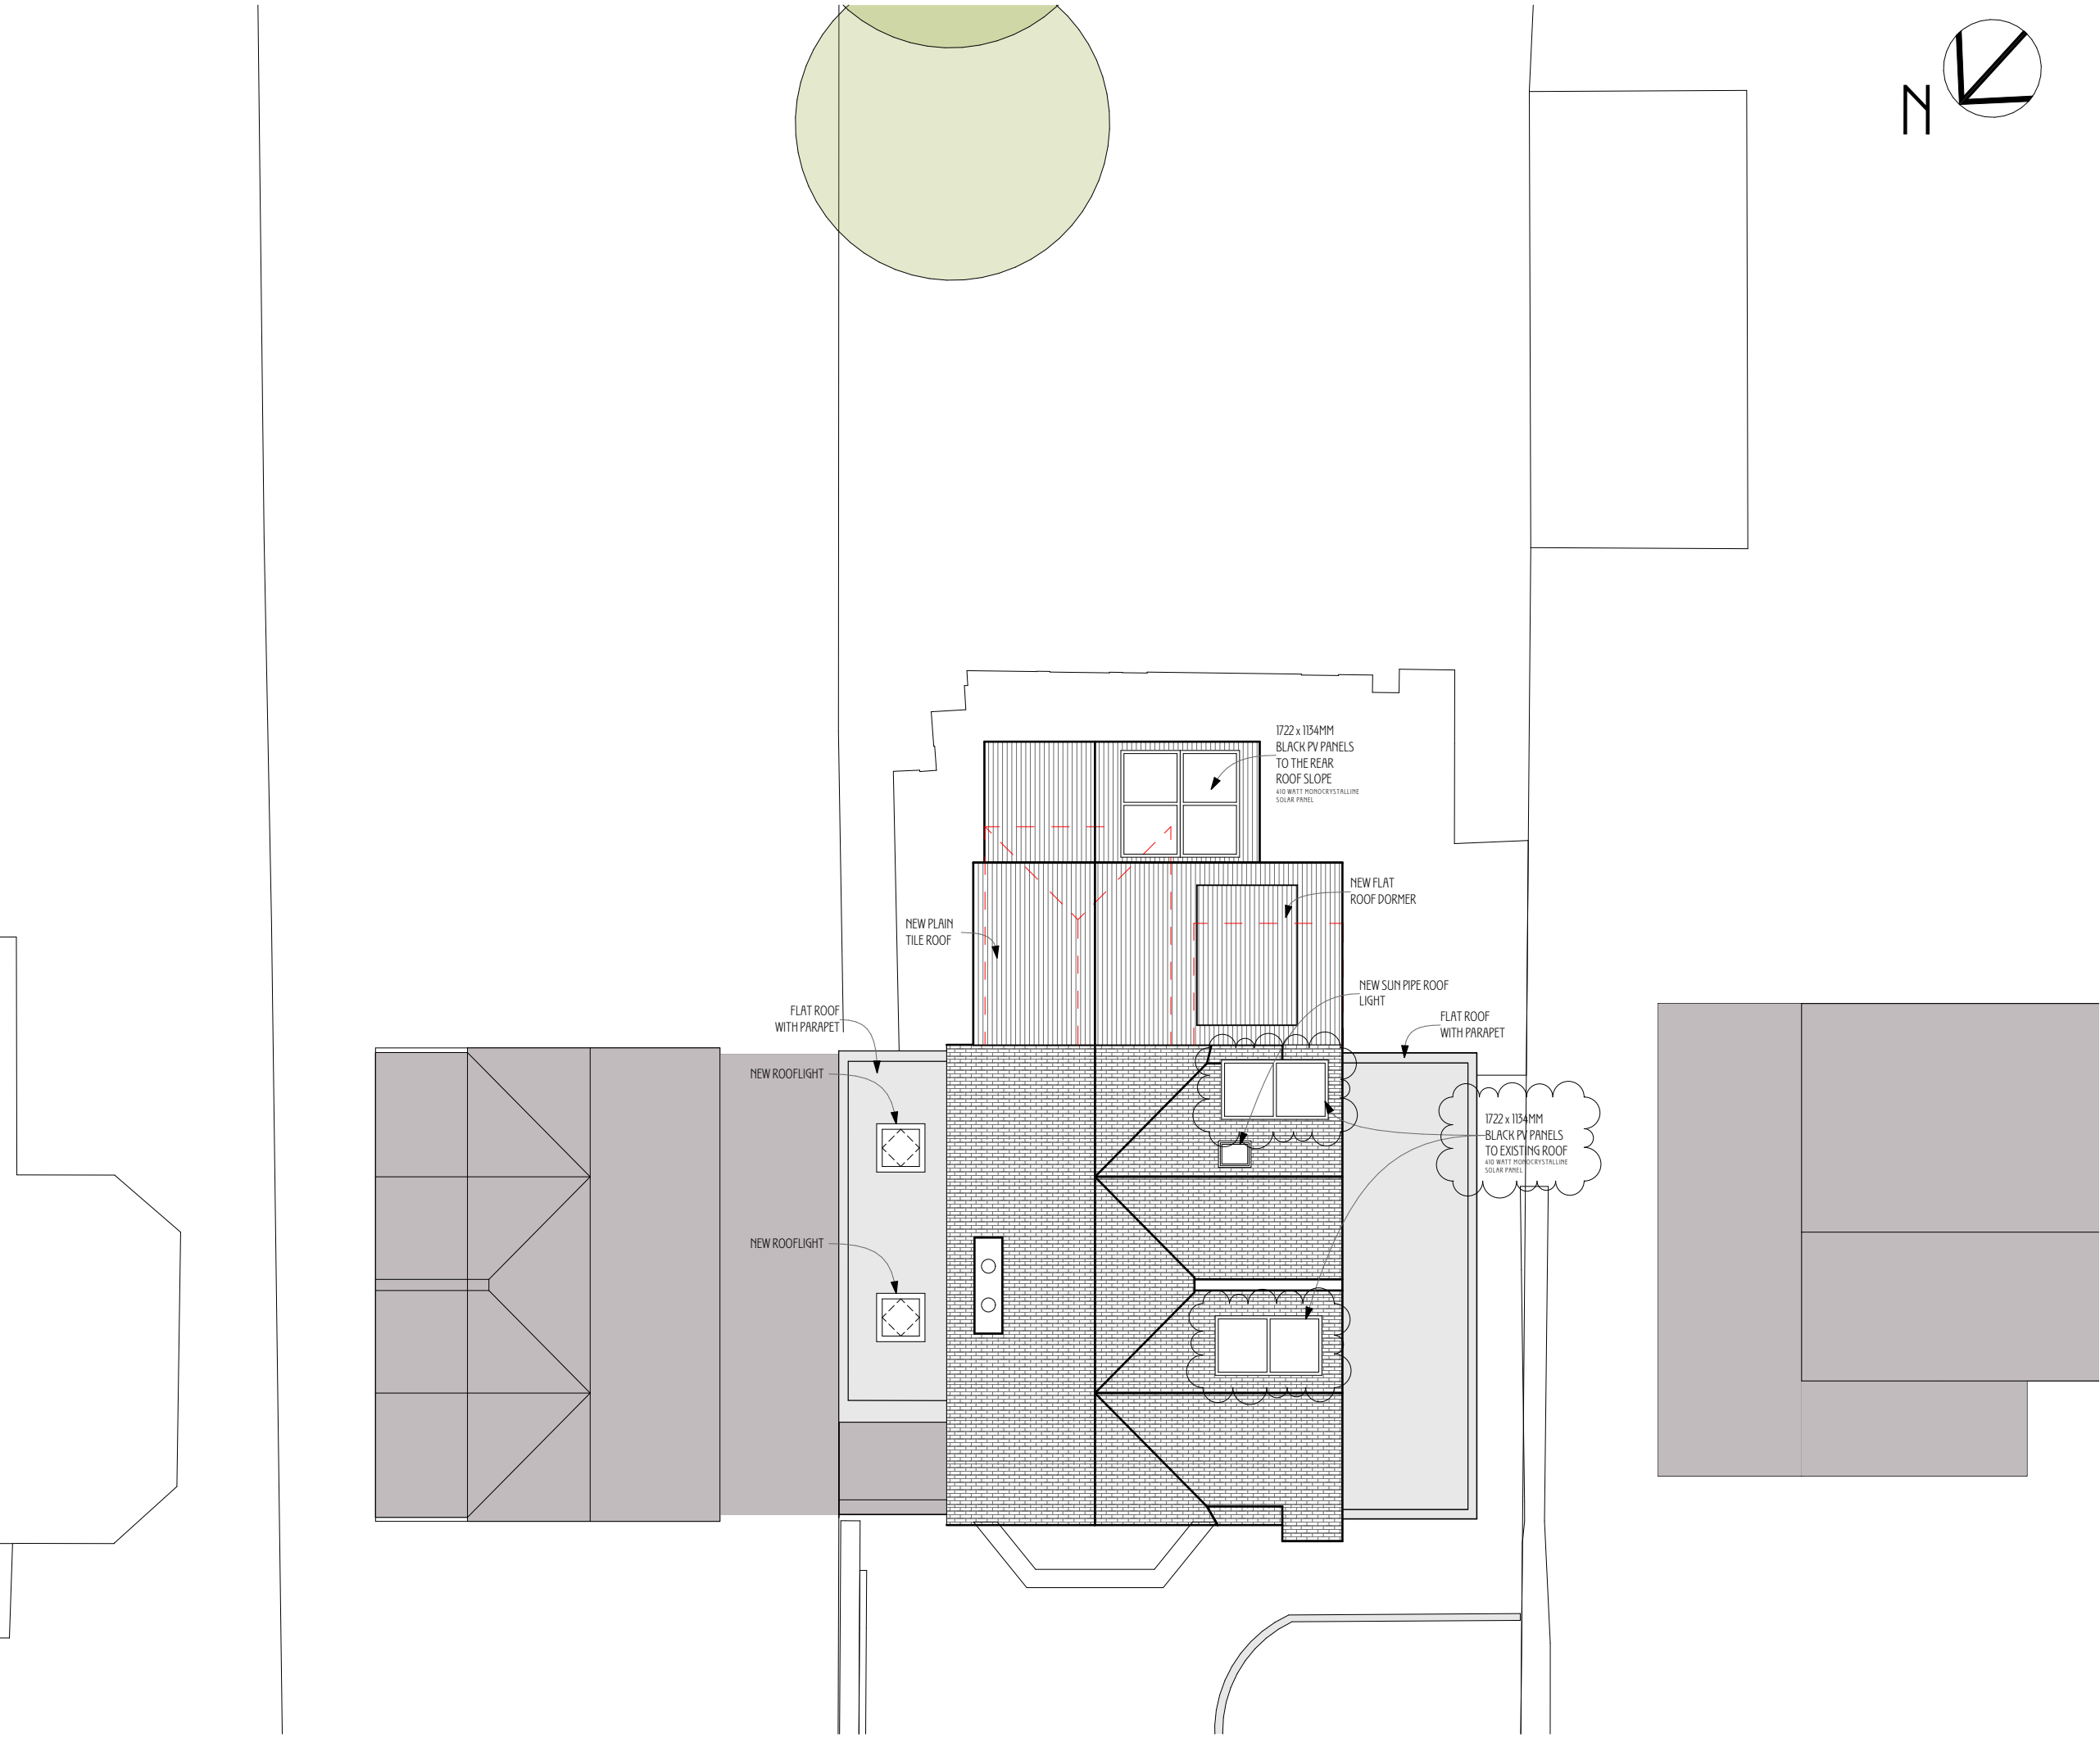

NOTES

- This is a planning drawing and should not be used for construction.
- This document and its design content is copyright ©.
- It shall be read in conjunction with all other associated project information and consultants documents.
- 3D images are an illustration only, and are not accurate representations.
- Refer to scale bar and title sheet to check printing scale.



- EXISTING
- PROPOSED
- REMOVALS

# PLANNING & LHF

| Rev | Issued By | Details              | Date     |
|-----|-----------|----------------------|----------|
| -   | AG        | ISSUED TO CLIENTS    | 07/08/24 |
| A   | BB        | PLANNING & LHF ISSUE | 17/09/24 |
| B   | BB        | PV PANEL UPDATE      | 03/12/24 |

PROJECT TITLE  
153 Baldock Rd, Letchworth  
Garden City

DRAWING TITLE  
Proposed Roof  
Plan (A3)

SCALE  
1:100 @ A3

DATE  
December 24  
DRAWN/CHKD  
BB / AG

DRAWING No.  
2401/PD/204  
REV  
B

**NORTON STUDIO ARCHITECTS**  
HISTORIC AND SUSTAINABLE BUILDING SPECIALIST  
ARCHITECT ACCREDITED IN BUILDING CONSERVATION

5 Croft Lane - Norton - Letchworth Garden City - Herts - SG6 1 AS  
t - 01462 374035  
w - www.nortonstudio.co.uk