


Notes


1. This drawing to be read in conjunction with all other project drawings and specifications.

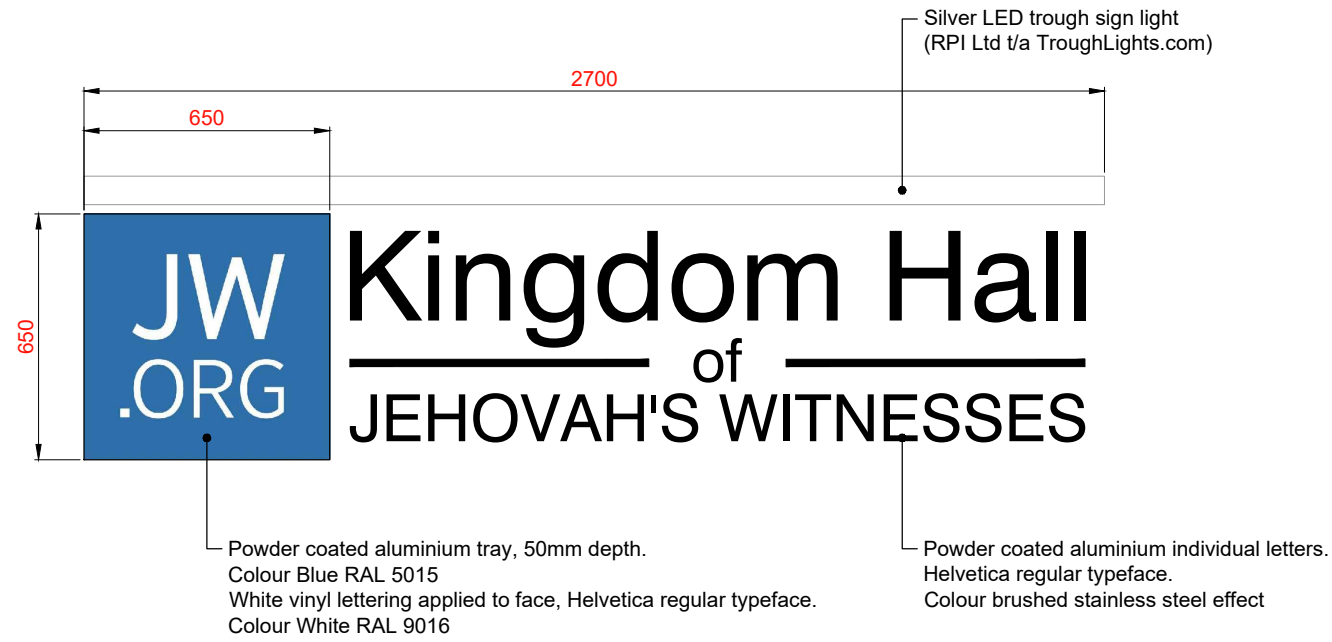

SIGN DETAIL


1:20

0 500 1000mm

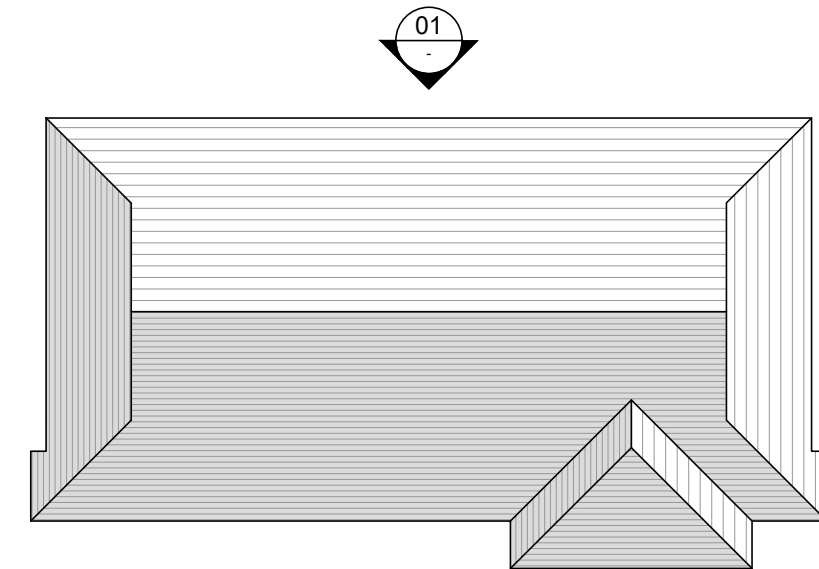

KEY PLAN

1:250

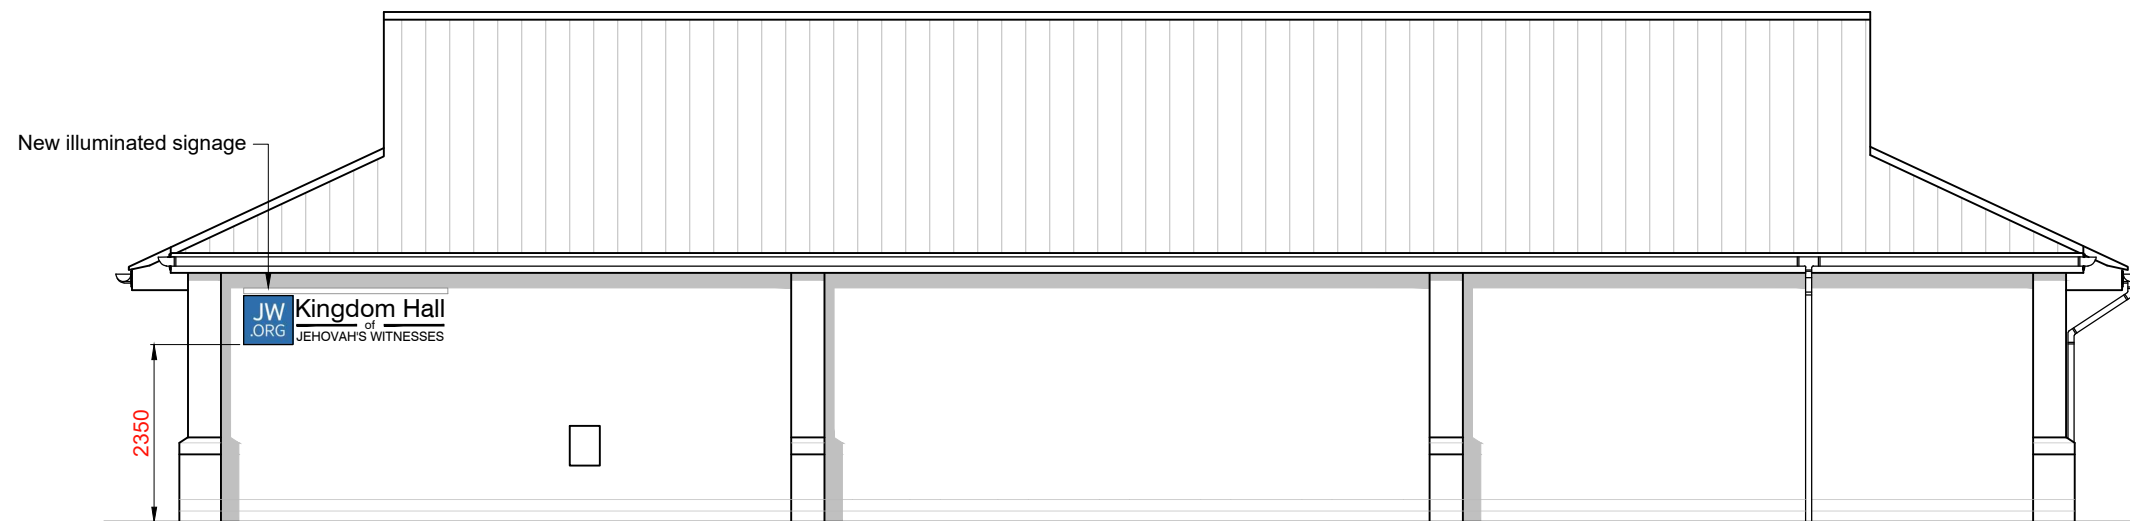

PROPOSED ELEVATION 01

1:100

0 1 2 3 4 5m

PLANNING