



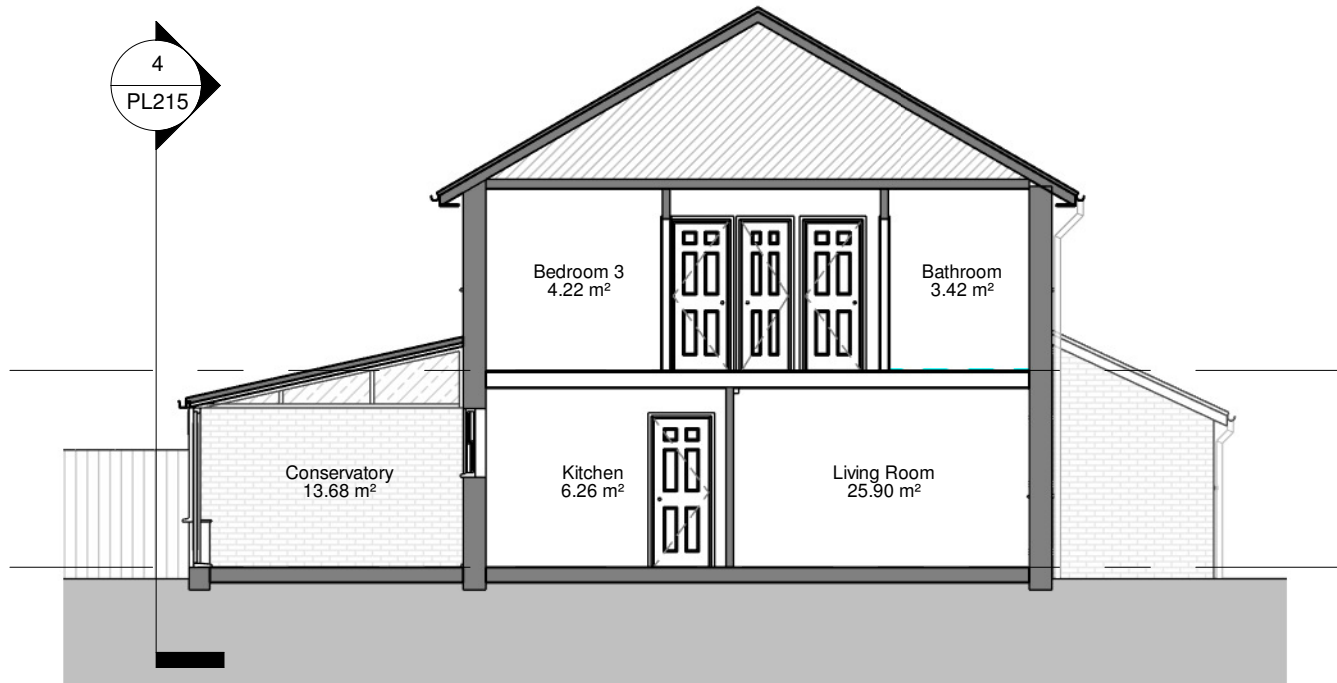


2 Section 1 - Existing
1 : 100 @A3



3 Section 1 - Proposed
1 : 100 @A3

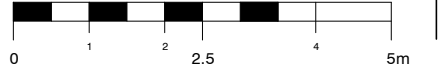

4 Section 2 - Existing
1 : 100 @A3

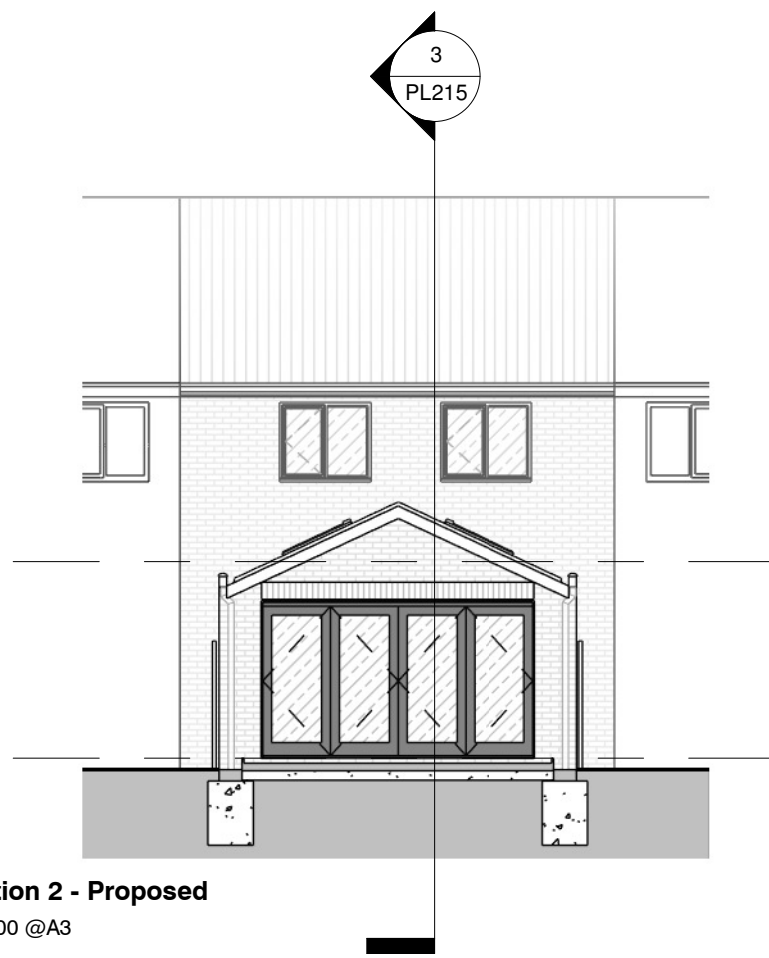

1 Section 2 - Proposed
1 : 100 @A3



PicklePlanning

1 Sale Drive-Baldock-SG7 6NS
07843238113 - pickleplanning@gmail.com
www.pickleplanning.co.uk

Name: Gwen Warren		
Address: 19 Barley Rise, Baldock		
Title: Ex and Prop Sections		
Dwg no. GW-2517-PL215	Rev: A	
Status: PLAN	Scale: 1 : 100@A3	Date: 03/21/25

Revisions:

Rev	Description	Date
-	PLANNING ISSUE	21.03.25
A	PLANNING UPDATES REQUESTED	17.05.25

The content of this drawing is the property of PicklePlanning and may not be copied in whole or part without formal consent.