

EXISTING FRONT ELEVATION
Scale 1:100

EXISTING SIDE ELEVATION
Scale 1:100

EXISTING SIDE ELEVATION
Scale 1:100

PROPOSED SIDE ELEVATION
Scale 1:100



PROPOSED FRONT ELEVATION
Scale 1:100

PROPOSED SIDE ELEVATION
Scale 1:100

PROPOSED SIDE ELEVATION
Scale 1:100

PROPOSED SIDE ELEVATION
Scale 1:100



SITE PLAN
SCALE 1:500



SITE LOCATION PLAN
SCALE 1:1250

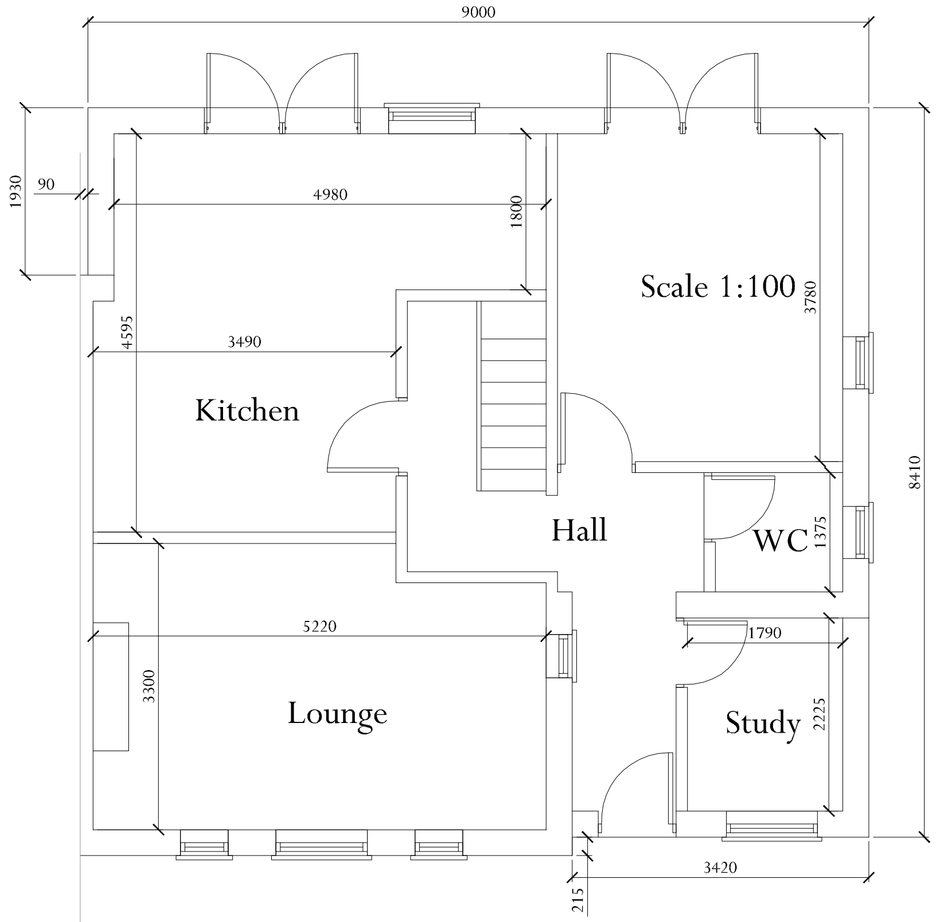

PROPOSED GROUND FLOOR PLAN
Scale 1:50

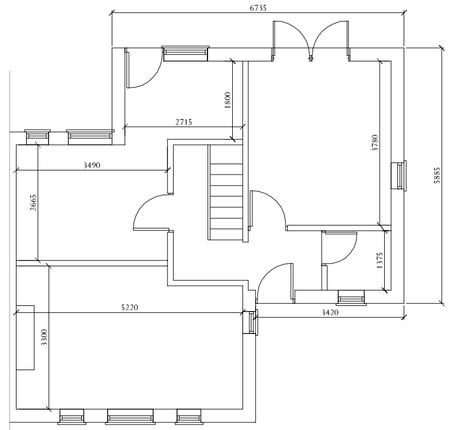

EXISTING GROUND FLOOR PLAN
Scale 1:100

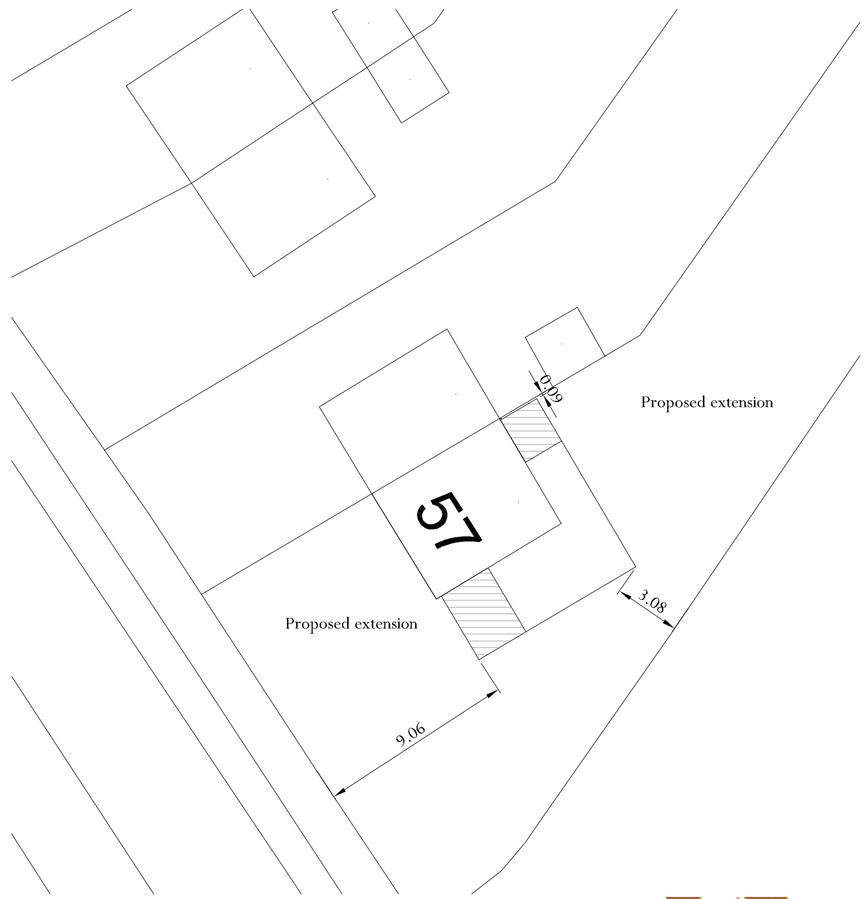

PROPOSED BLOCK PLAN (Metres)
SCALE 1:200

partner LABC

DETAILING BY JPT DESIGN

WWW.JPTDESIGN.CO.UK

NOTES :

1. ALL DIMENSIONS IN MILLIMETRES UNLESS OTHERWISE STATED
2. THE FIRST FLOOR WILL NOT BE AFFECTED BY THE PROPOSAL AND HAS THEREFORE BEEN OMITTED FROM THESE PLANS

SCALE RULER

1:1	0	10mm	20	30	40	50	60	70	80	90	100
1:100	0	1m	2	3	4	5	6	7	8	9	10
1:20	0	200mm	400	600	800	1000	1200	1400	1600	1800	2000
1:200	0	2m	4	6	8	10	12	14	16	18	20
1:5	0	100mm	200	300	400	500					
1:50	0	1m	2	3	4	5					
1:1250	0	10m	20	30	40	50	60	70	80	90	100	110	120
1:2500	0	20m	40	60	80	100	120	140	160	180	200	220	240

JPT DESIGN
RESIDENTIAL PLANNING & DEVELOPMENT ENGINEERING
THE STUDIO, 23 HALIFAX ROAD, UPPER CAMBOURNE CB23 6AX
WWW.JPTDESIGN.CO.UK

Drawing Title -

EXISTING AND PROPOSED PLANS & ELEVATIONS AND SITE PLANS

Client - MR & MRS HOUSDEN

Address - 57, STATION ROAD, ASHWELL, SG7 5LR

Scale - AS SHOWN @ A1 Date - JAN 18

Dwg. No. - JPT/HOS/0118/001 Rev. A

A1