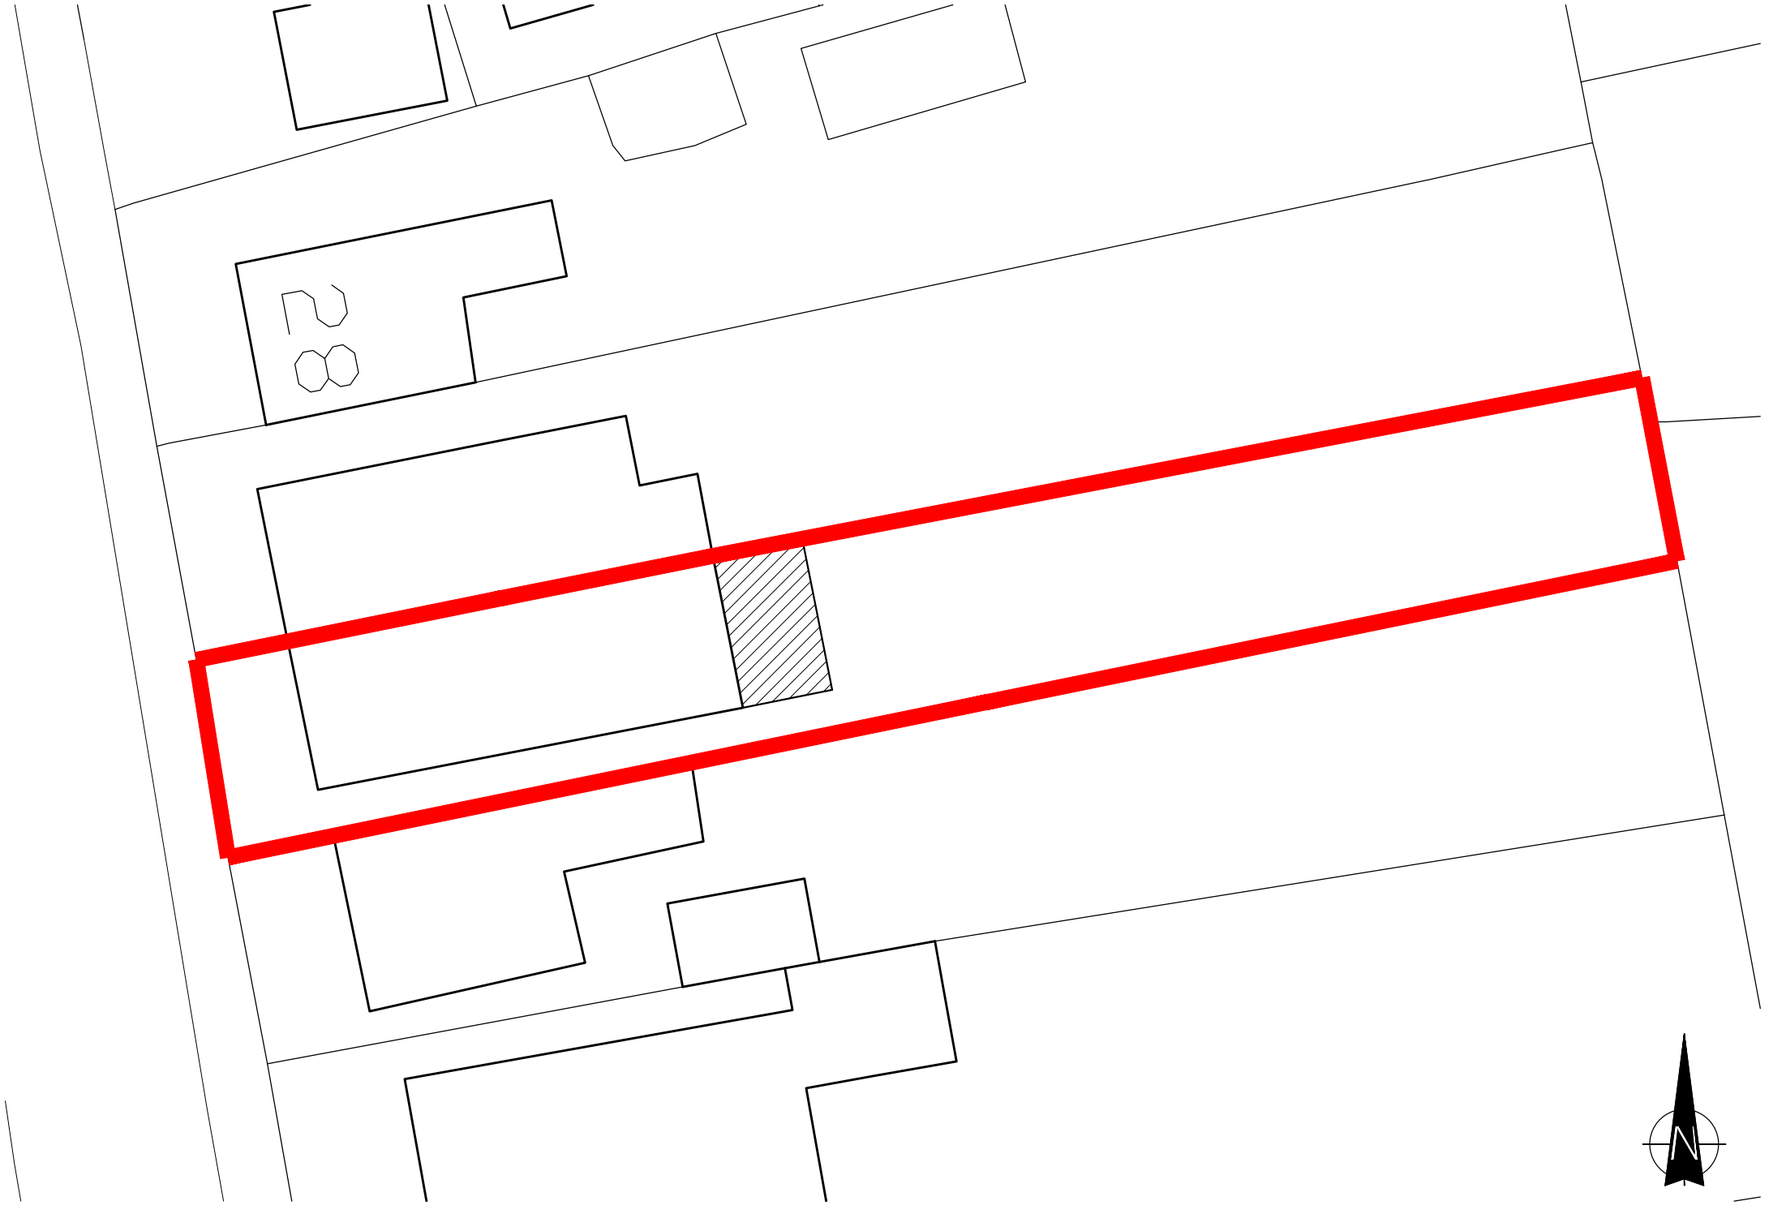

BLOCK PLAN

1/200 1m 2m 3m 4m 5m

Wastell &Porter

JOB No.	1991
DWRG No	PL02
SCALE	1/200 @A3
DATE	JAN 2018
DRAWN	PH
CLIENT	MS P CAMPBELL

33 PONDCROFT RD
KNEBWORTH
HERTS SG3 6DE

PROPOSED
BLOCK PLAN

Wastell & Porter Architects Limited
BANCROFT HOUSE
34 BANCROFT
HITCHIN
HERTFORDSHIRE
SG5 1LA

Email:contact@wastellporter.co.uk
Tel:01462 422440
Fax:01462 420403

• ALL DIMENSIONS TO BE VERIFIED ON SITE • THIS DRAWING AND DESIGN REMAINS THE COPYRIGHT OF THE ARCHITECT AND MAY NOT BE REPRODUCED WITHOUT PERMISSION •