


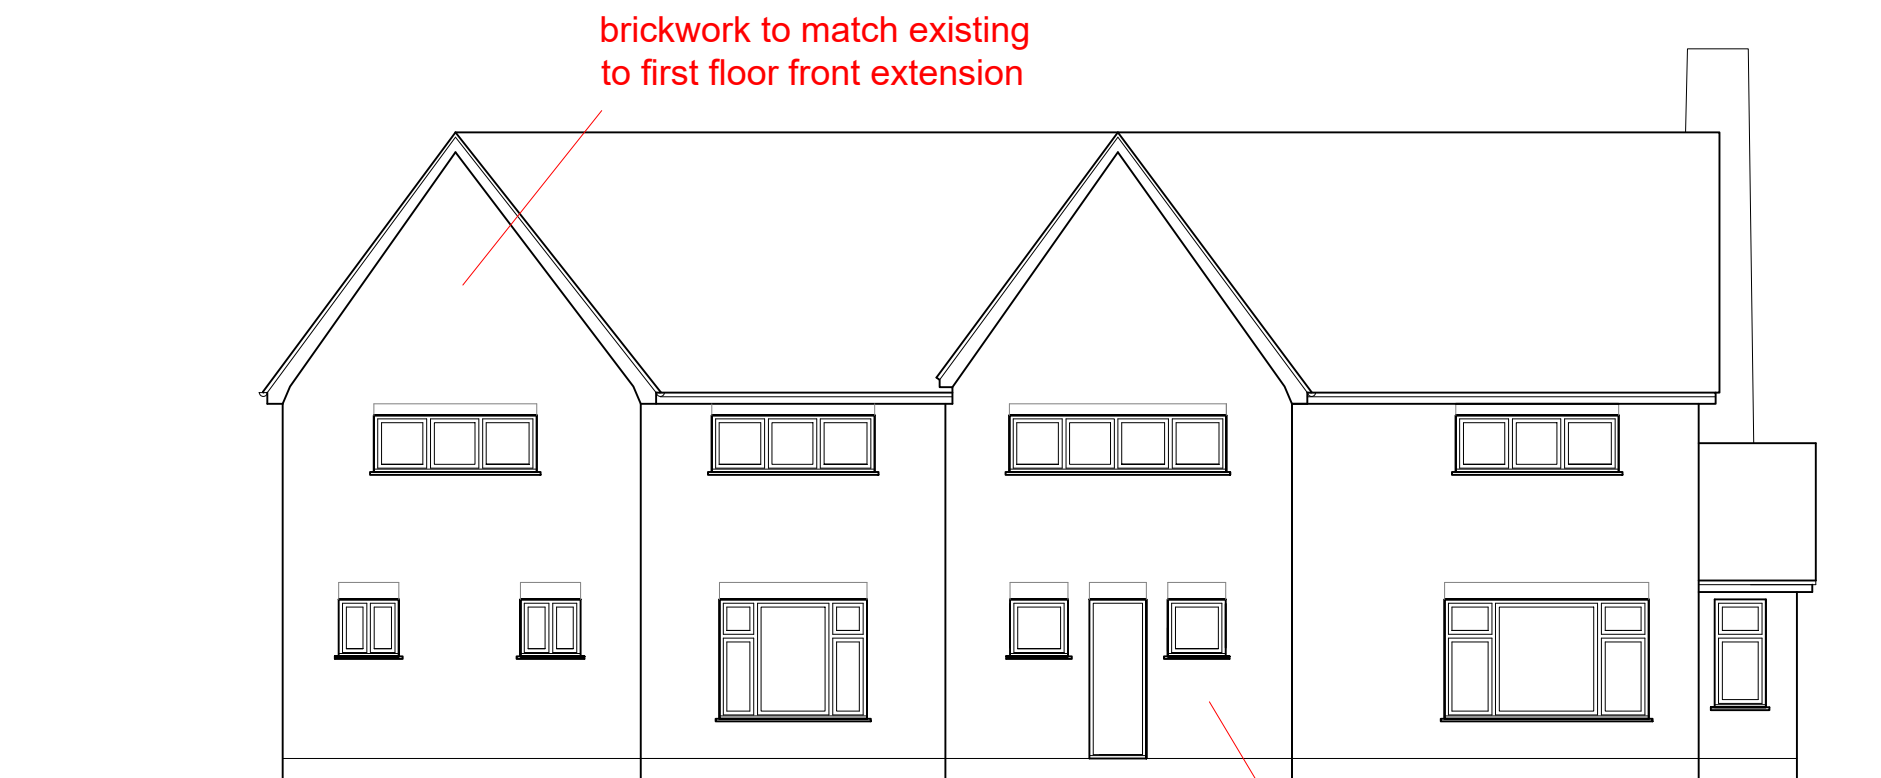

FRONT ELEVATION

stone finish to new gable  
to match existing feature  
chimney stack



SIDE ELEVATION

stone finish to new gable  
to match existing feature  
chimney stack

