


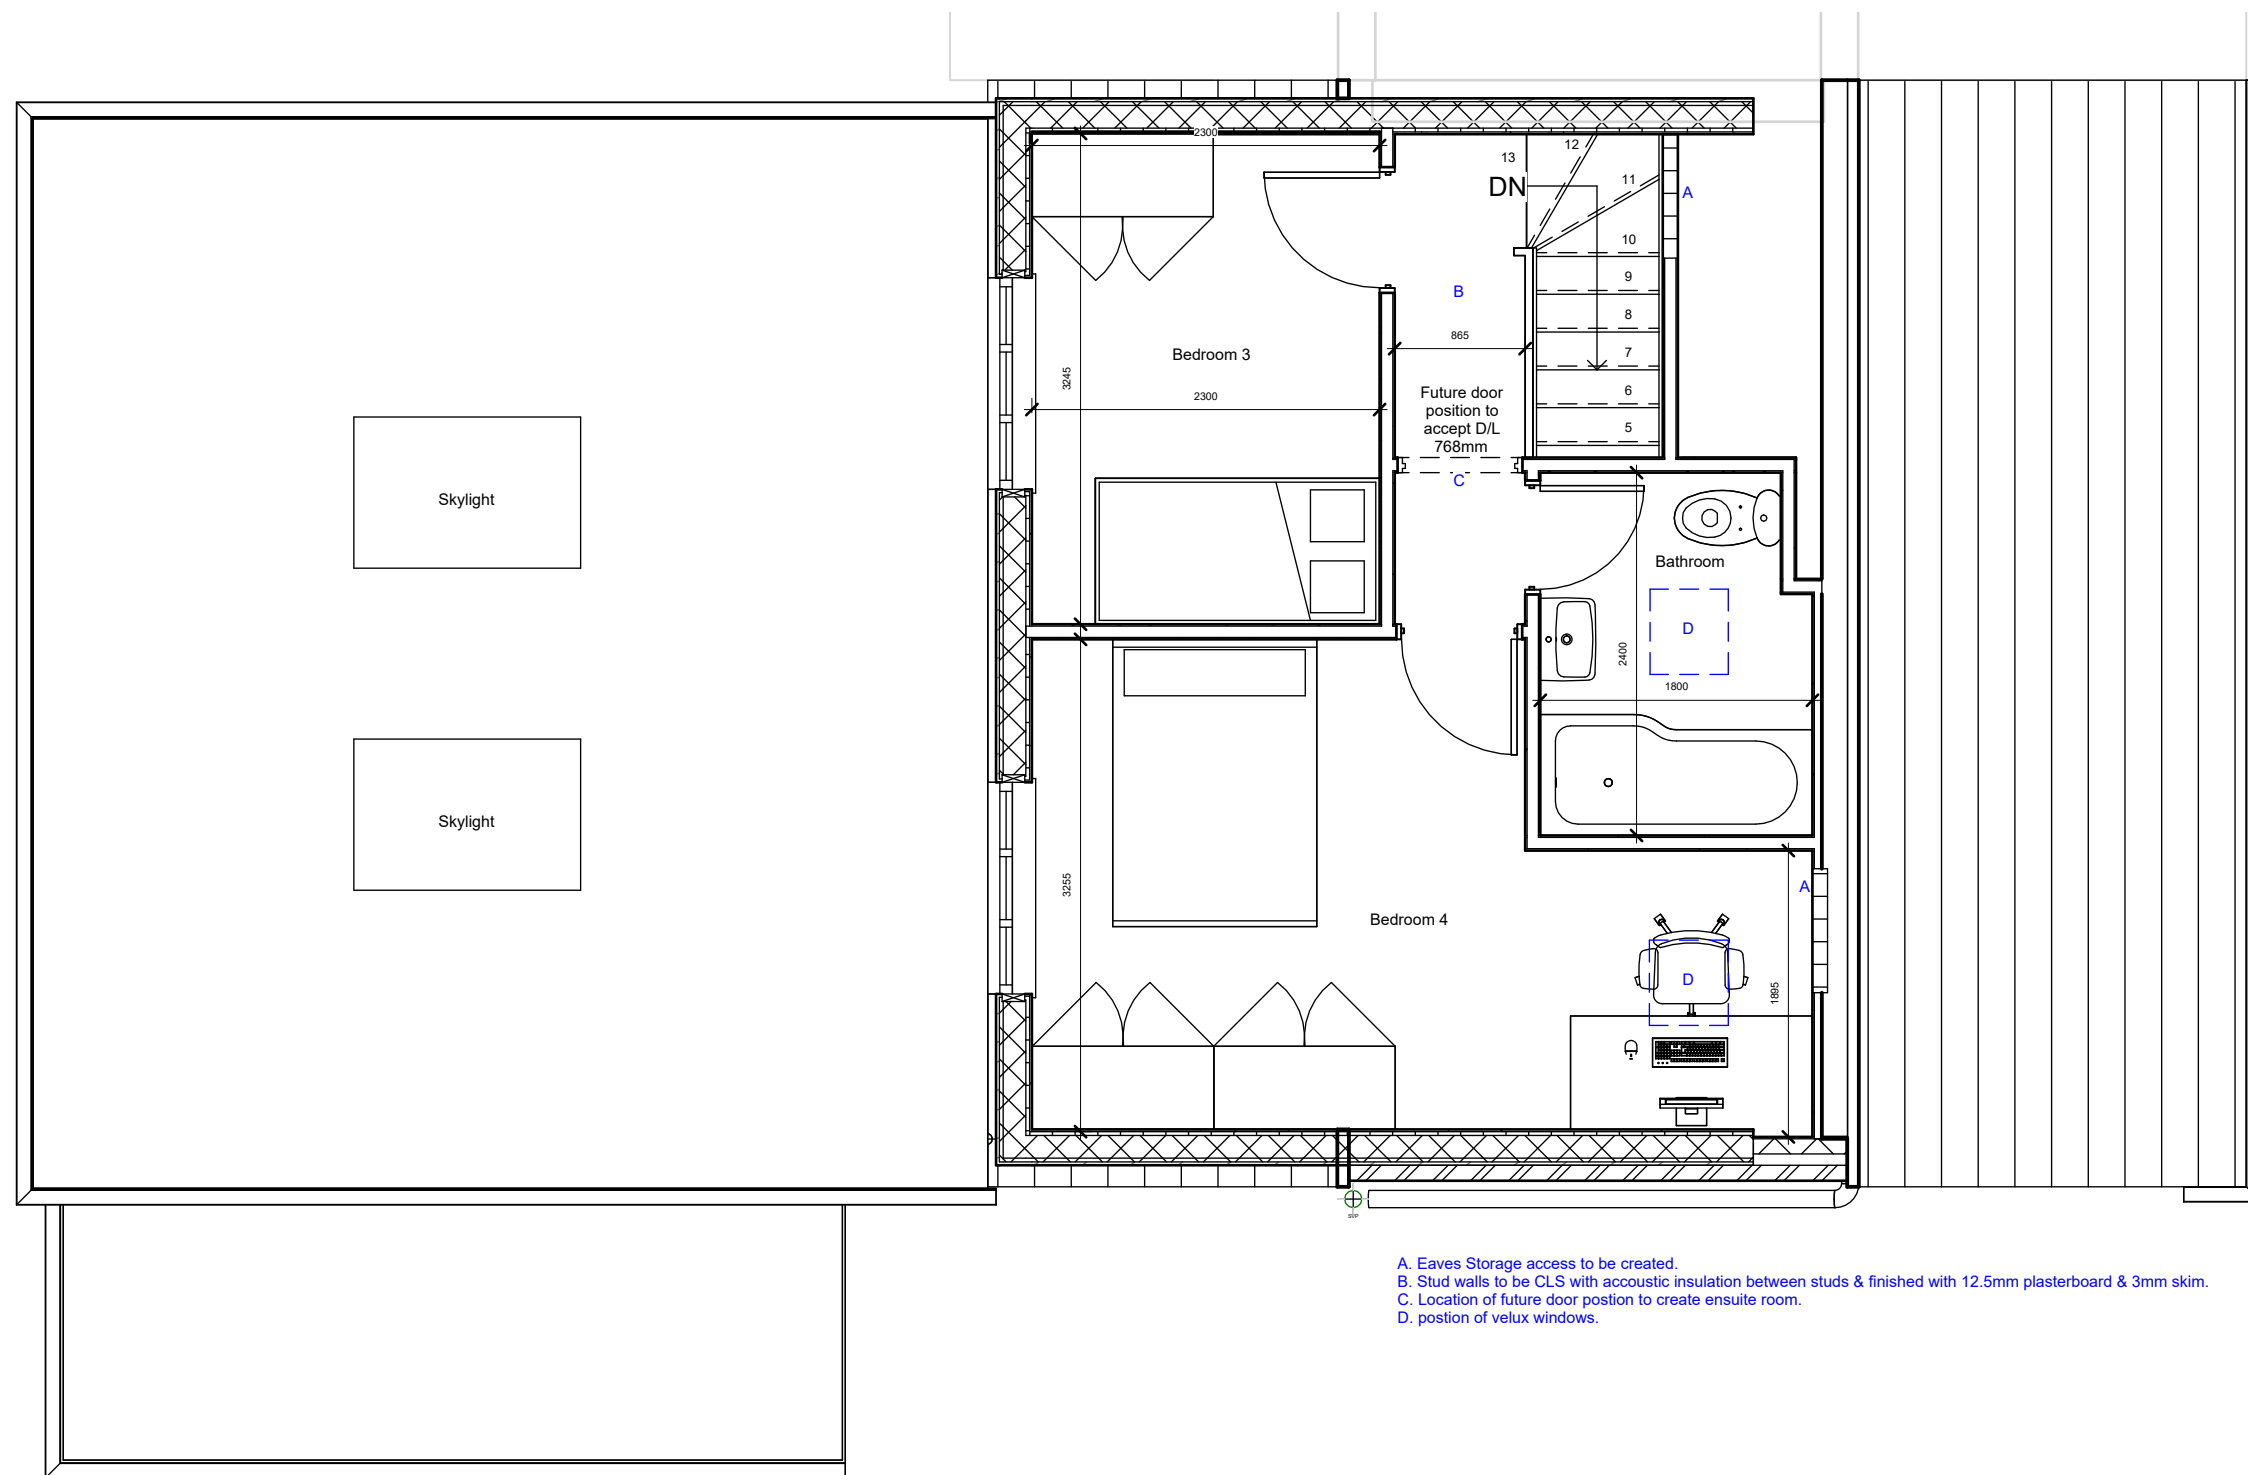

- A. Eaves Storage access to be created.
- B. Stud walls to be CLS with acoustic insulation between studs & finished with 12.5mm plasterboard & 3mm skim.
- C. Location of future door position to create ensuite room.
- D. position of velux windows.

General Notes
This drawing is the property of Hitchin Manor Draughting and is not to be copied, reproduced, retained or disclosed to any unauthorised person, either wholly, electronically or in part without the written consent of Hitchin Manor Draughting.

NOTE: ALL DIMENSIONS TO BE CHECKED ON SITE PRIOR TO ANY CONSTRUCTION WORKS STARTING.

Hitchin Manor Draughting
48 Manor Crescent
Hitchin
Hertfordshire
SG4 9NA


DRAUGHTING AND DESIGN SERVICES

Tel: 07554429481
E:info@hmd-ltd.com

Client: L Lourel		Project: 53 Manor Crescent, Hitchin sg4 9na		Rev:	Date:	Revision Notes:
Scale@A3: 1 : 50	Date: 22.07.24	Drawing: Proposed New Dormer Plan				
Project N°: 201	Drawn: HMD	Drg N°: 204	Rev:			