

[REDACTED]
[REDACTED]
[REDACTED]
[REDACTED]


Subject: Regulation 5 plan and notice (KPT/00M)
Attachments: REGULATION 5.pdf (55.5 KB)

Attachments: [REGULATION 5.pdf](#)

PFA Regulation 5 plan and notice.

This email contains a notice to inform you that British Telecommunications intends to install new 9m light pole in soft at the below location.

Work location address: NEAR BIBBSWORTH HALL FARM, BIBBS HALL LANE, KIMPTON SG4 8EN
Please do not hesitate to contact me if you require any further information

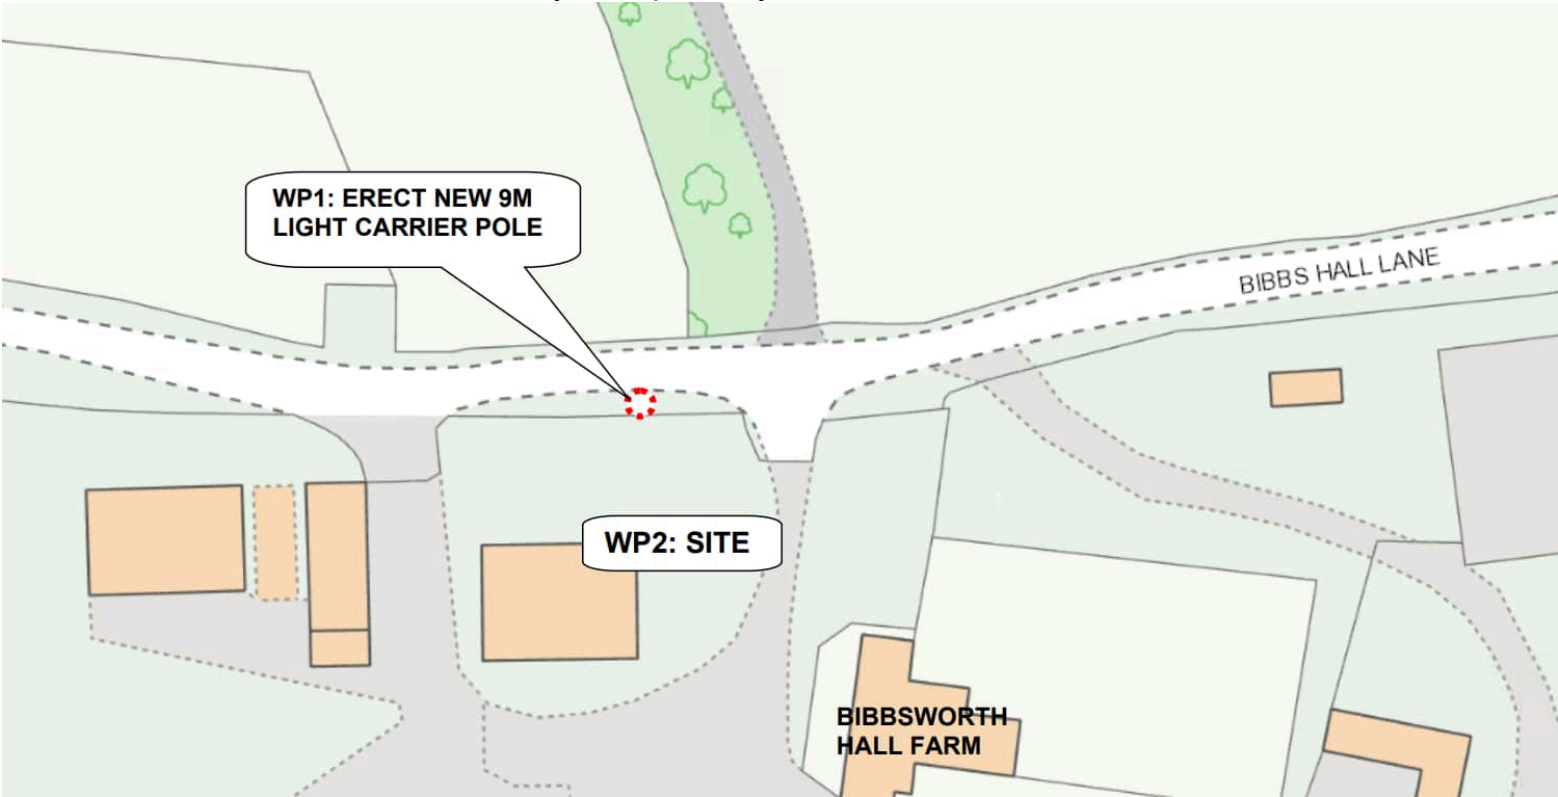

Regards,
Prashant Mesta
Newsite FTTP Planner

[REDACTED]
[REDACTED]