



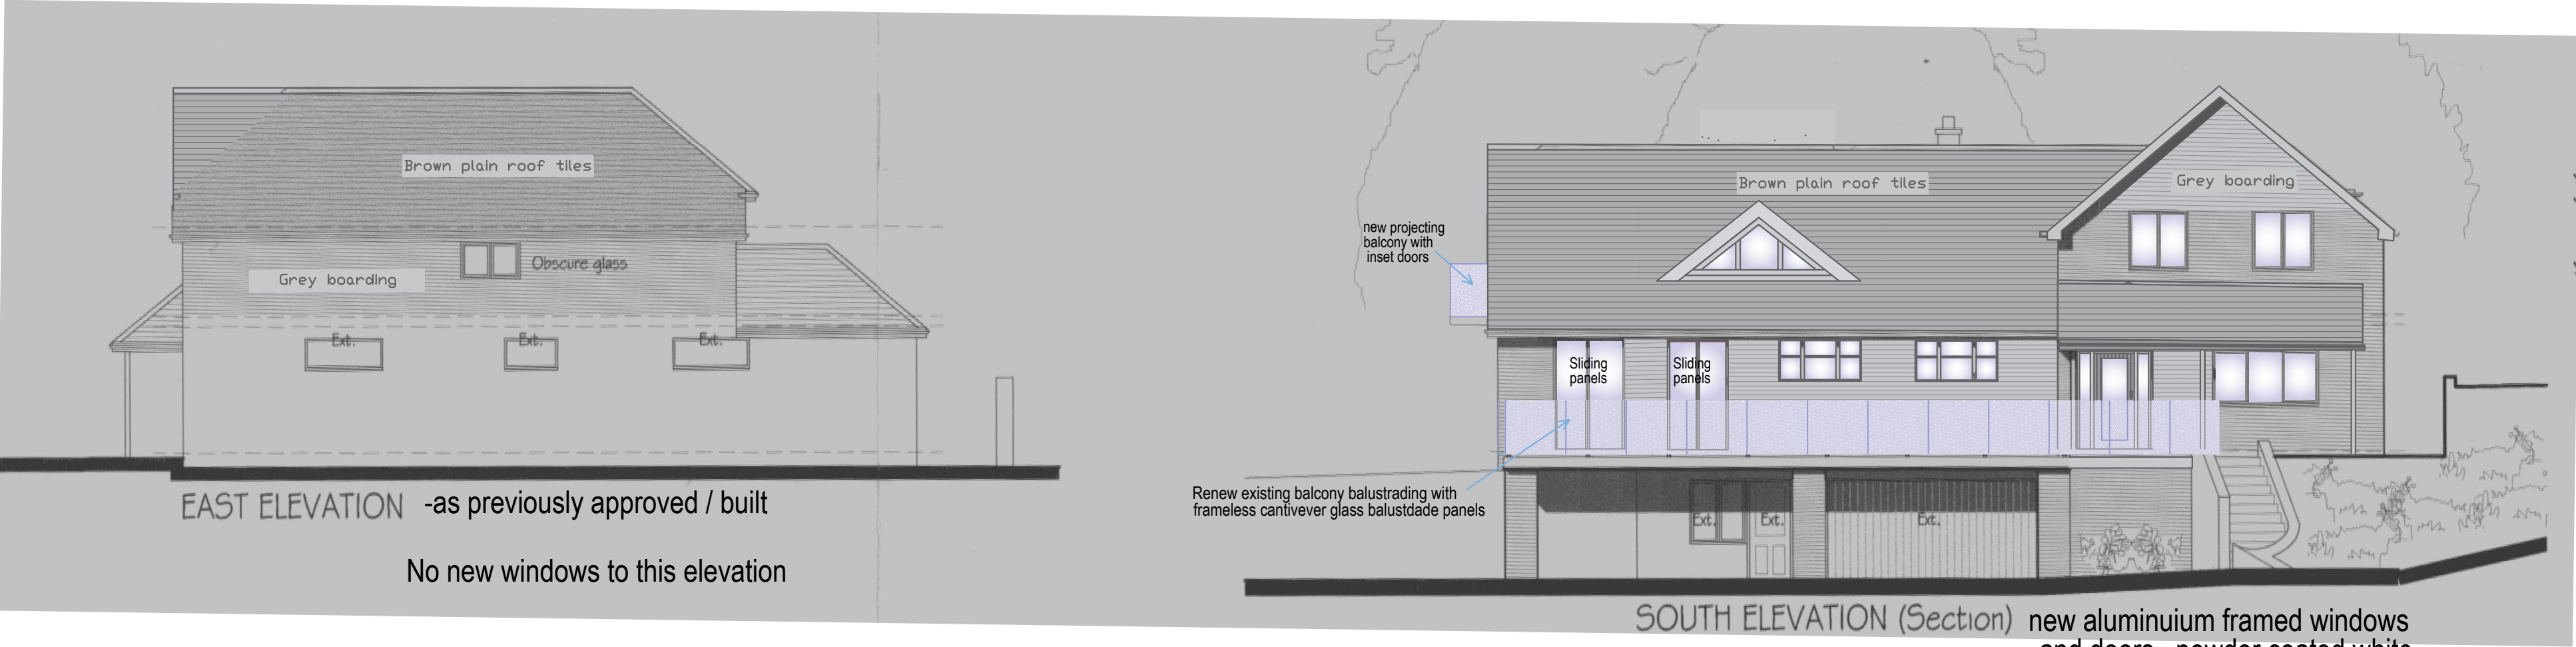

Proposed Site plan 1:200

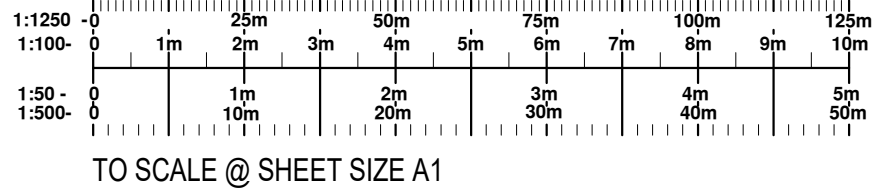

REVISION	DESCRIPTION	DATE
March 2025	CLIENT/PROJECT Mr. & Mrs. Ross Woodside House, Windmill Hill, Hitchin, Herts home alterations.	
1:50, 1:500, 1:1250		
DRAWING STATUS For approval	DRAWING TITLE Proposed plans & elevations	
NO UNAUTHORISED PRINTING OR DIGITAL SCANNING ALLOWED © COPYRIGHT 2025		
Ref:6871-2	202A	

B&A
Burton &
Associates Ltd.
65 Shefford Road
Clifton Beds. SG17 5RQ
Tel. / Fax. 01462 650050