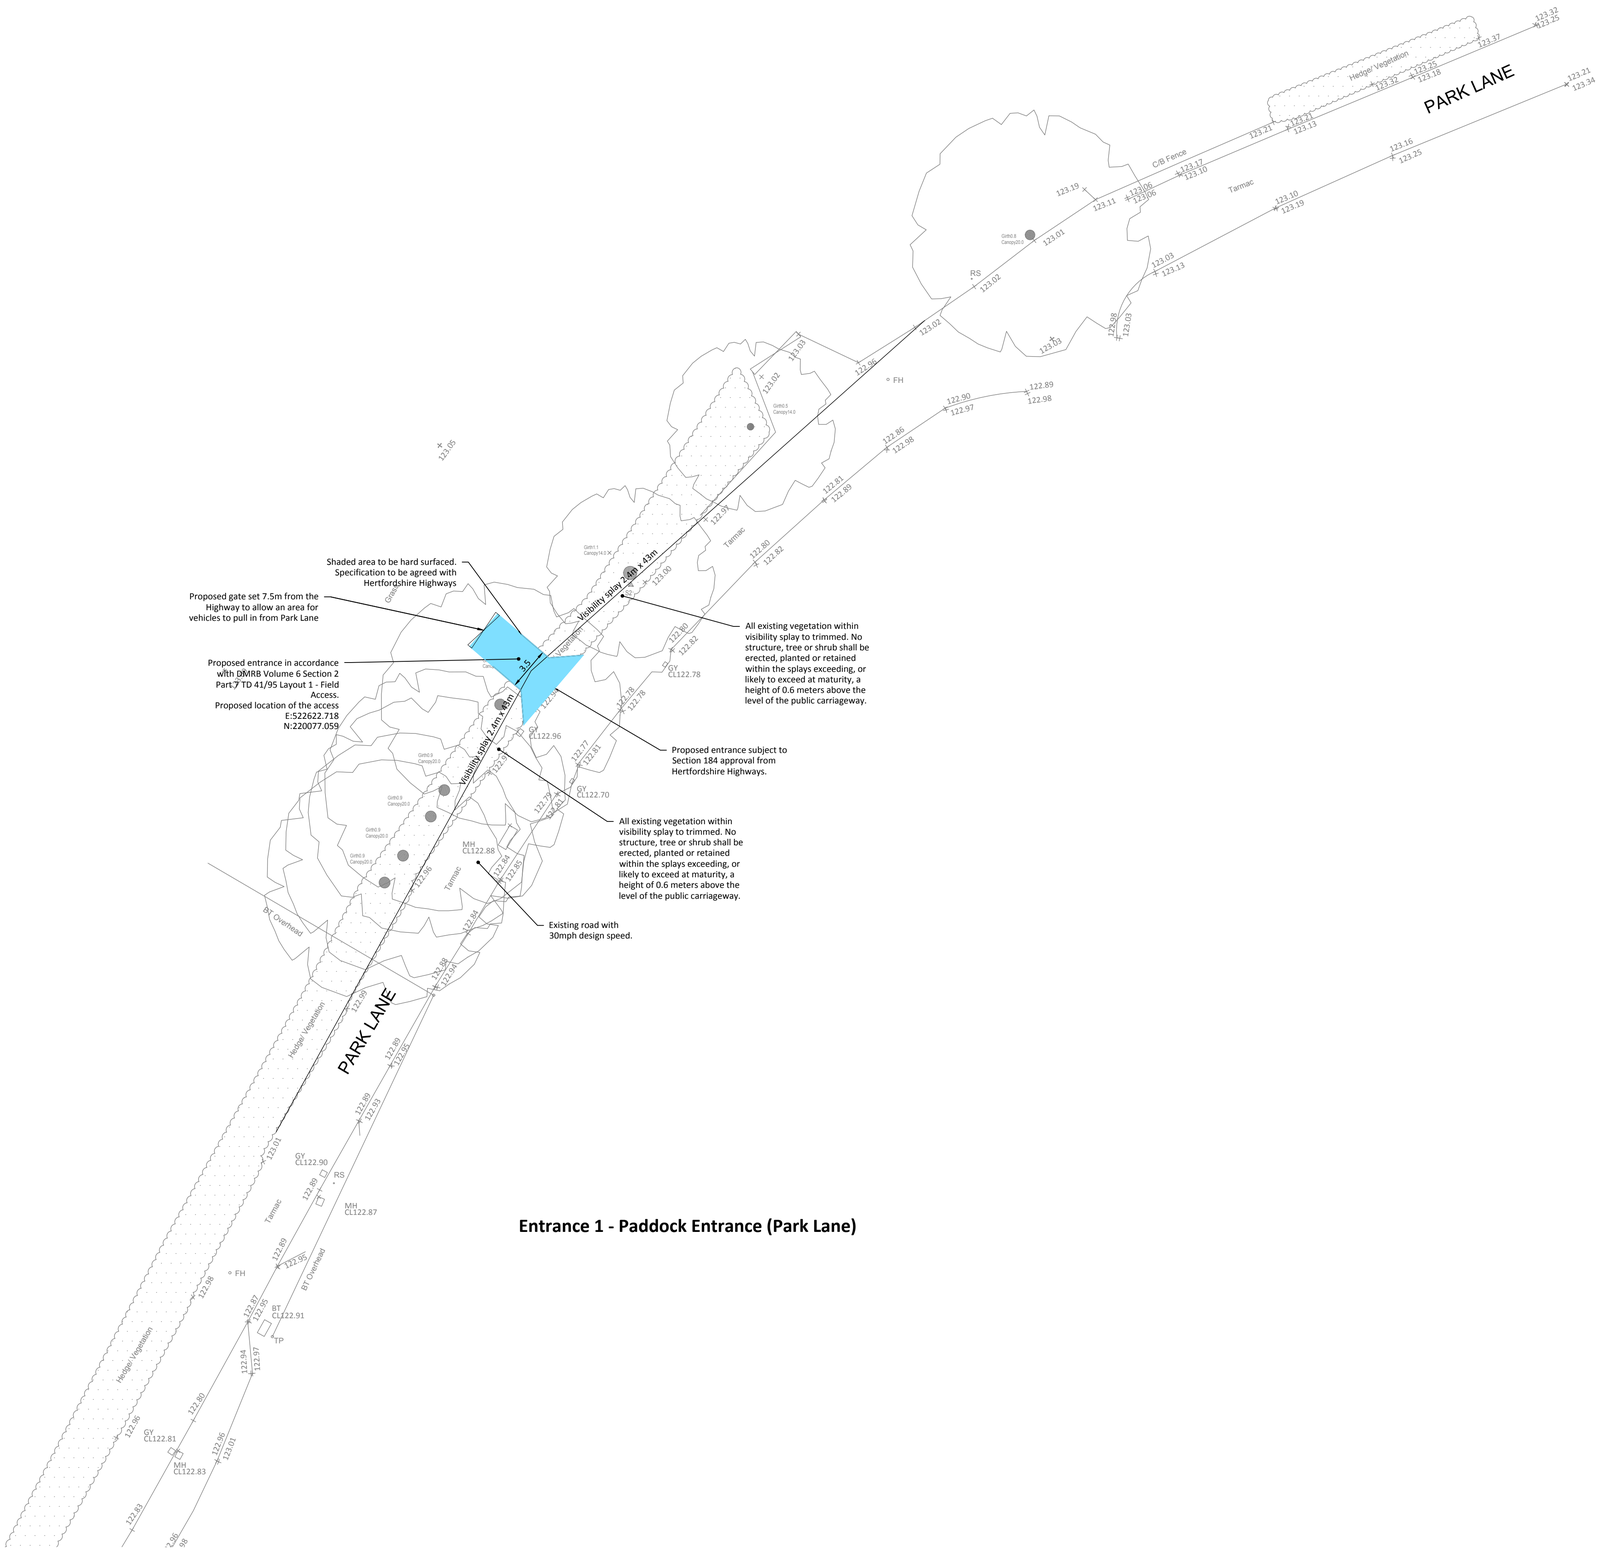

Entrance 1 - Paddock Entrance (Park Lane)

General notes

This drawing is to be used in conjunction with all relevant drawings, specifications and details.

All dimensions are in millimetres unless noted otherwise.

Do not scale from this drawing.

Health, safety & the environment

In accordance with the Construction (Design and Management) Regulations 2015, the designs and details on this drawing have been the subject of a Designers Risk Assessment, to identify risks in the construction, use, or demolition of the scheme.

It is not considered necessary for Designers to highlight obvious and/or common risks (such as deep excavations, manual handling and working around heavy plant) which Contractors should be familiar with, and be able to control by good management and site practice.

So far as is reasonably practicable, the risks inherent in the design have been eliminated. Where it has been considered that elimination of a risk (or part of a risk) is not reasonably practicable, it has been reduced.

Significant unusual residual risks are identified on the drawing by use of a Yellow Cauton Marker, beside the measures which have been adopted to eliminate and/or reduce them.

This drawing has been based/developed using the following external drawings					
Type	Company	Drawing date	Drawing title	Date received	Rev
Topographical Survey	JPP Surveying	January 2018	9521Y - T01,T02, T03 Topographical Surveys	19.01.2018	
OS Map			77691923 & 77694649	24.01.2018	
JPP CONSULTING TO BE INFORMED IMMEDIATELY IF THESE DRAWINGS ARE NO LONGER CURRENT					

DRAWINGS HAVE NOT BEEN APPROVED, UNTIL THE DRAWINGS ARE APPROVED THE DESIGNS AND DETAILS SHOWN ON THIS DRAWING ARE SUBJECT TO CHANGE

ALL ADOPTABLE HIGHWAY WORKS TO BE IN ACCORDANCE WITH HERTFORSHIRE DESIGN GUIDE 3RD EDITION

Rev B	Gate position amended to be located 7.5m from Highway following comments from North Hertfordshire District Council	By TL	Checked	Date	12.10.2018
Rev A	Hard surface note updated following comments from Knebworth House.	By SF	Checked TL	Date	06.02.2018

jpp consulting
Civil & Structural Engineers
Cedar Barn, White Lodge, Walgrave, Northampton NN6 9PY
T: (01604) 781811 E: mail@jppuk.net
F: (01604) 781999 W: www.jppuk.net

Client Knebworth House

Project Field Entrance
Park Lane
Knebworth

Title Paddock Entrance
Park Lane

Scale at A1	1:250	Drawn by	TL	Checked by	TH	Date	January 2018

Status	Project ref	Drawing no.	Revision
FOR TECHNICAL APPROVAL	9482/H	100(1)	B