



Proposed Plan

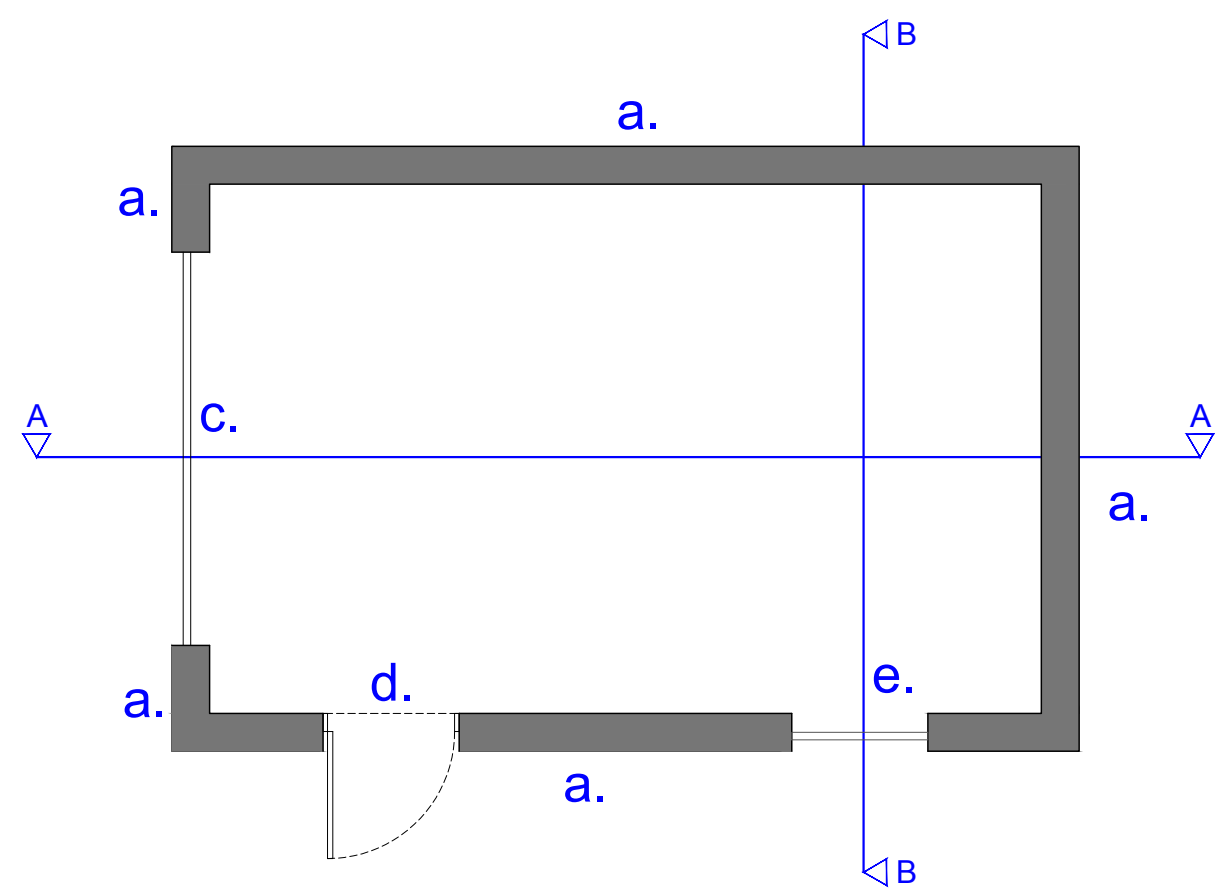


Proposed Sections

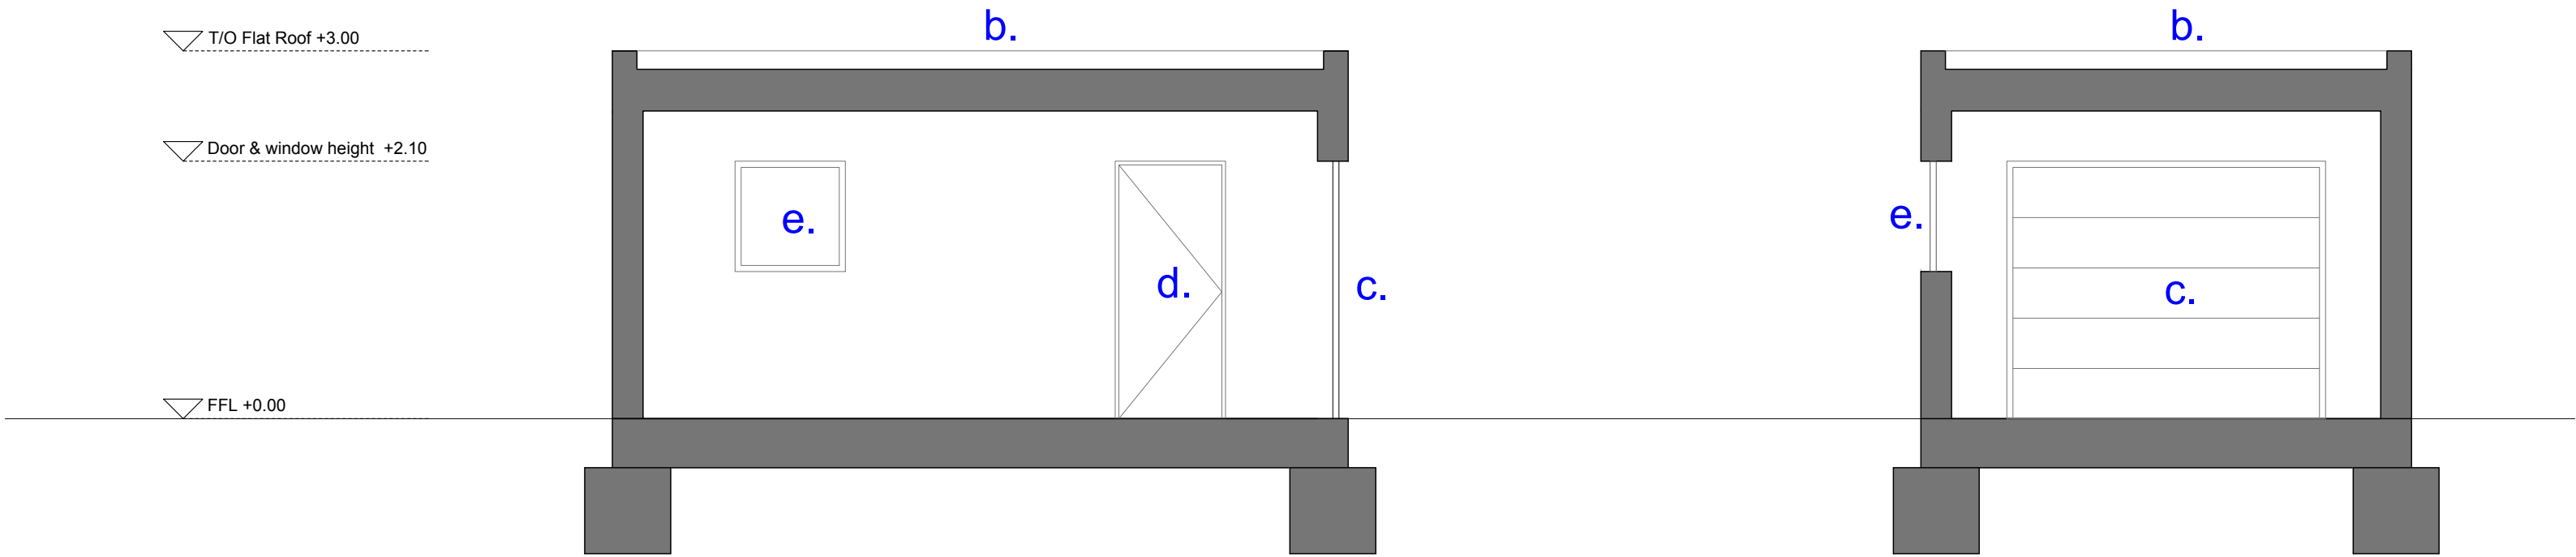

Section AA

Section BB

Proposed Elevations

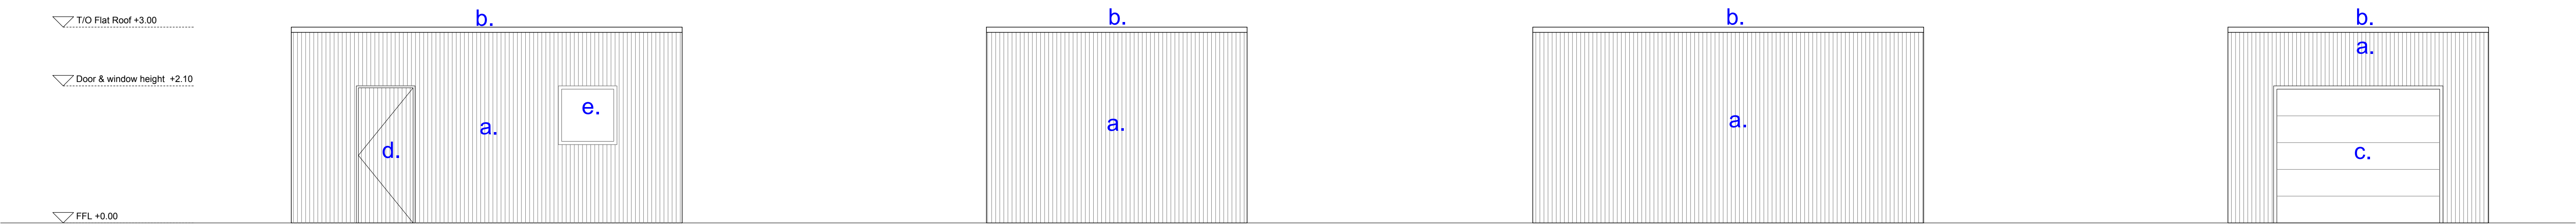

Elevation AA



Elevation BB

Elevation CC

Elevation DD

Notes

- a. New wall with black timber cladding
- b. New flat roof with PPC aluminium parapet capping
- c. New sectional garage door
- d. New door
- e. New glazing

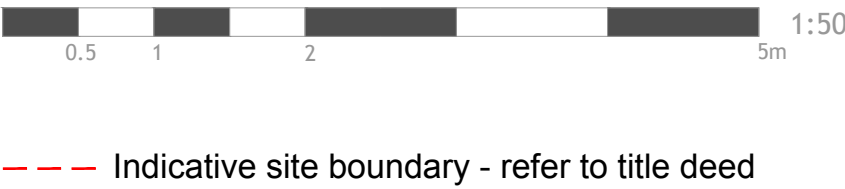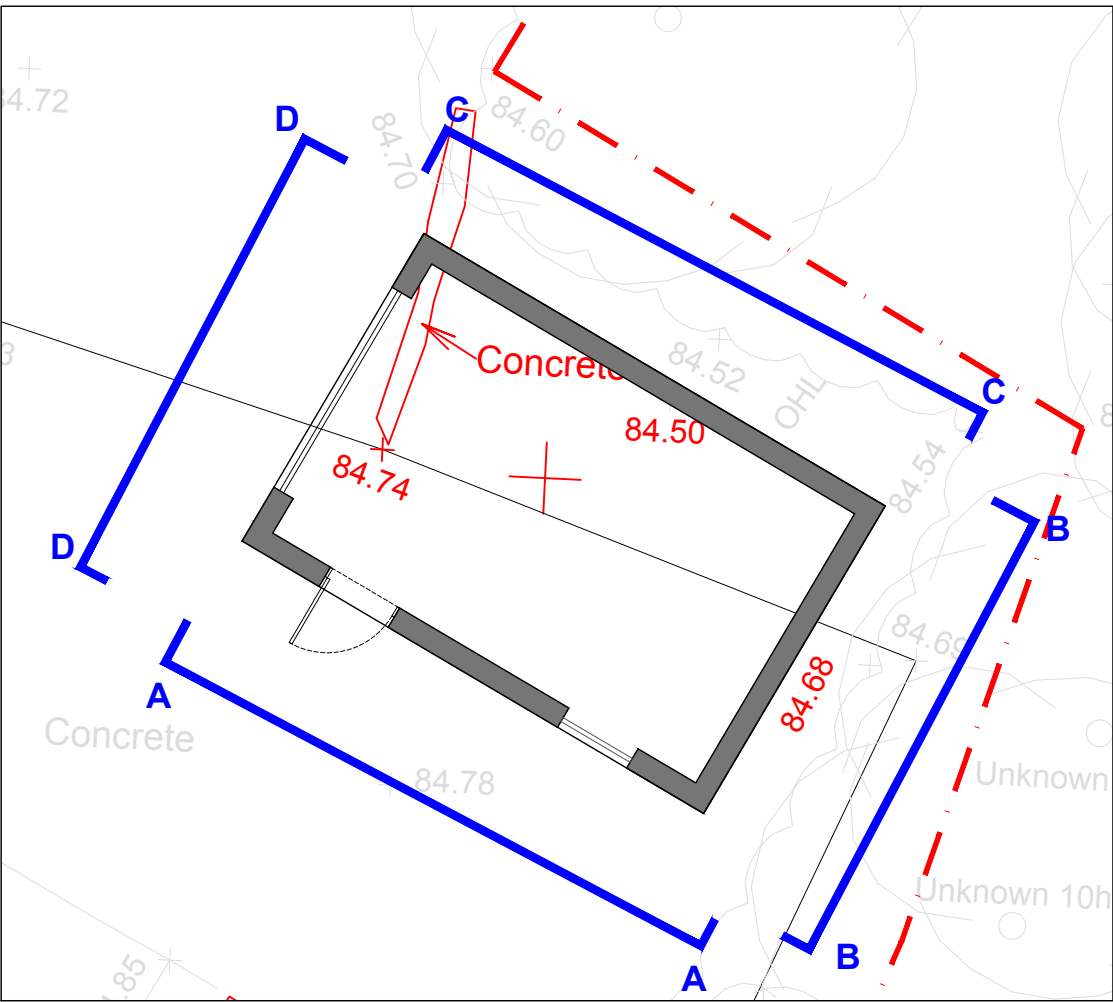

99 Bancroft, 2nd floor
Hitchin, SG5 1NQ
01462 236866
hello@michaelcollinsarchitects.com
www.michaelcollinsarchitects.com

Note: to be read in conjunction with Structural Engineers Information, specification and drawings

All setting out dimensions to be checked on site by contractor and any discrepancies to be noted ASAP. Windows, steelwork, to be site sized.

All sundry work not shown to be undertaken in accordance with the British Standards.

Note: This drawing is not a deed plan.

Michael Collins Architects Ltd.

81 Waterdell - SG4 7RA

Job No. 293 Front garage as proposed

Stage 3
Status: Planning

014

REVISION: Scale 1:50@A1