
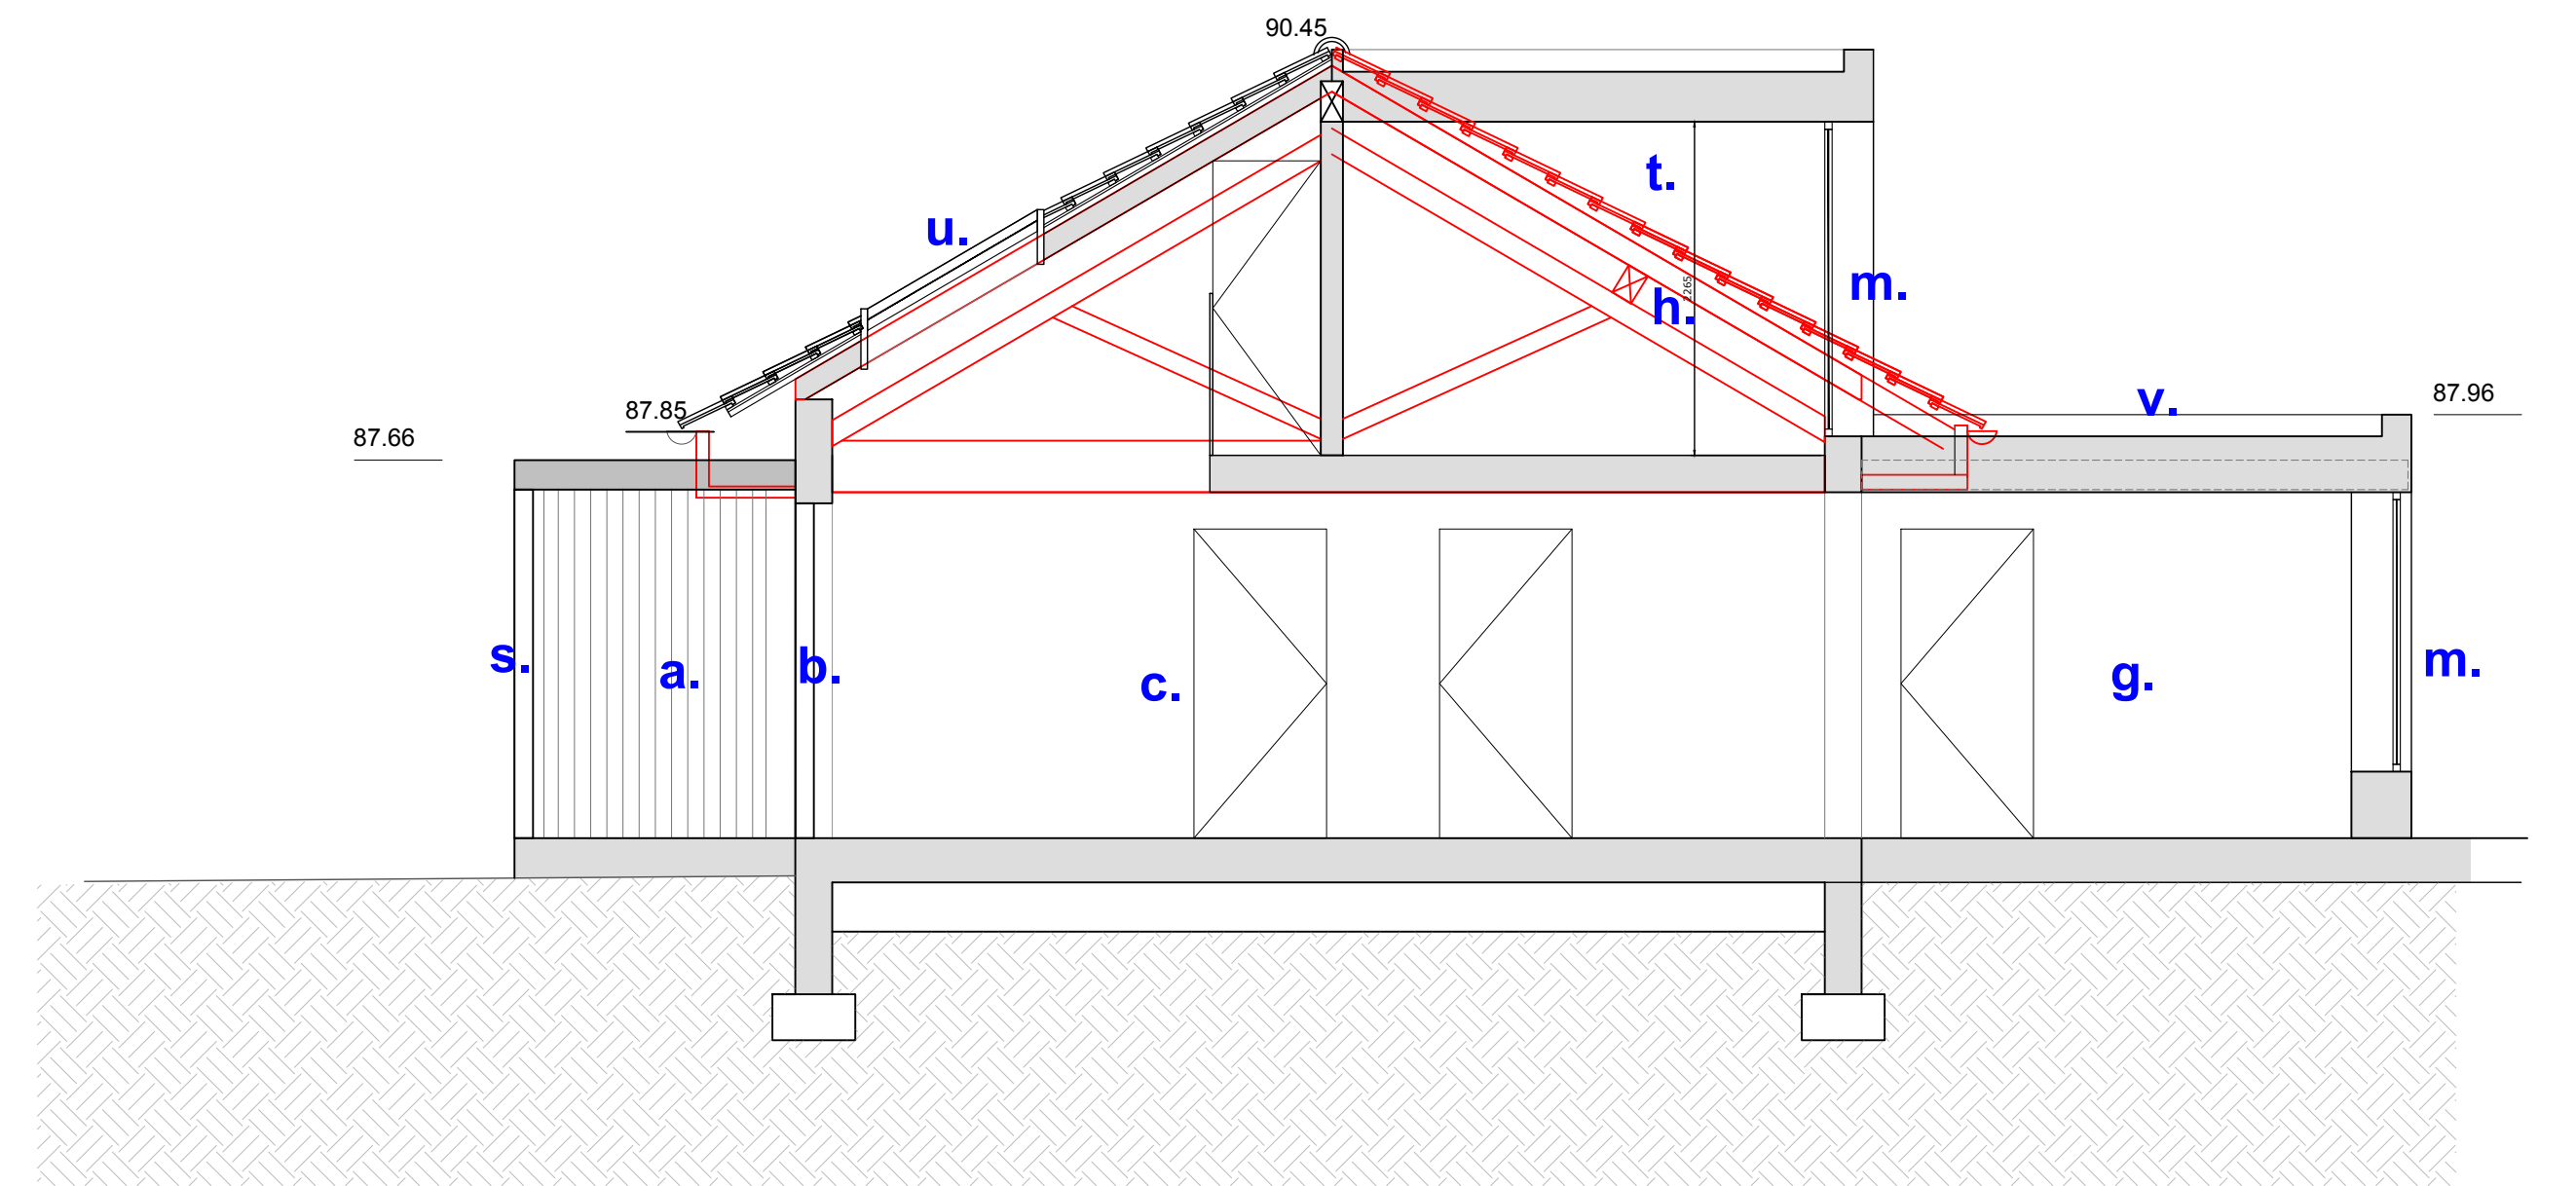
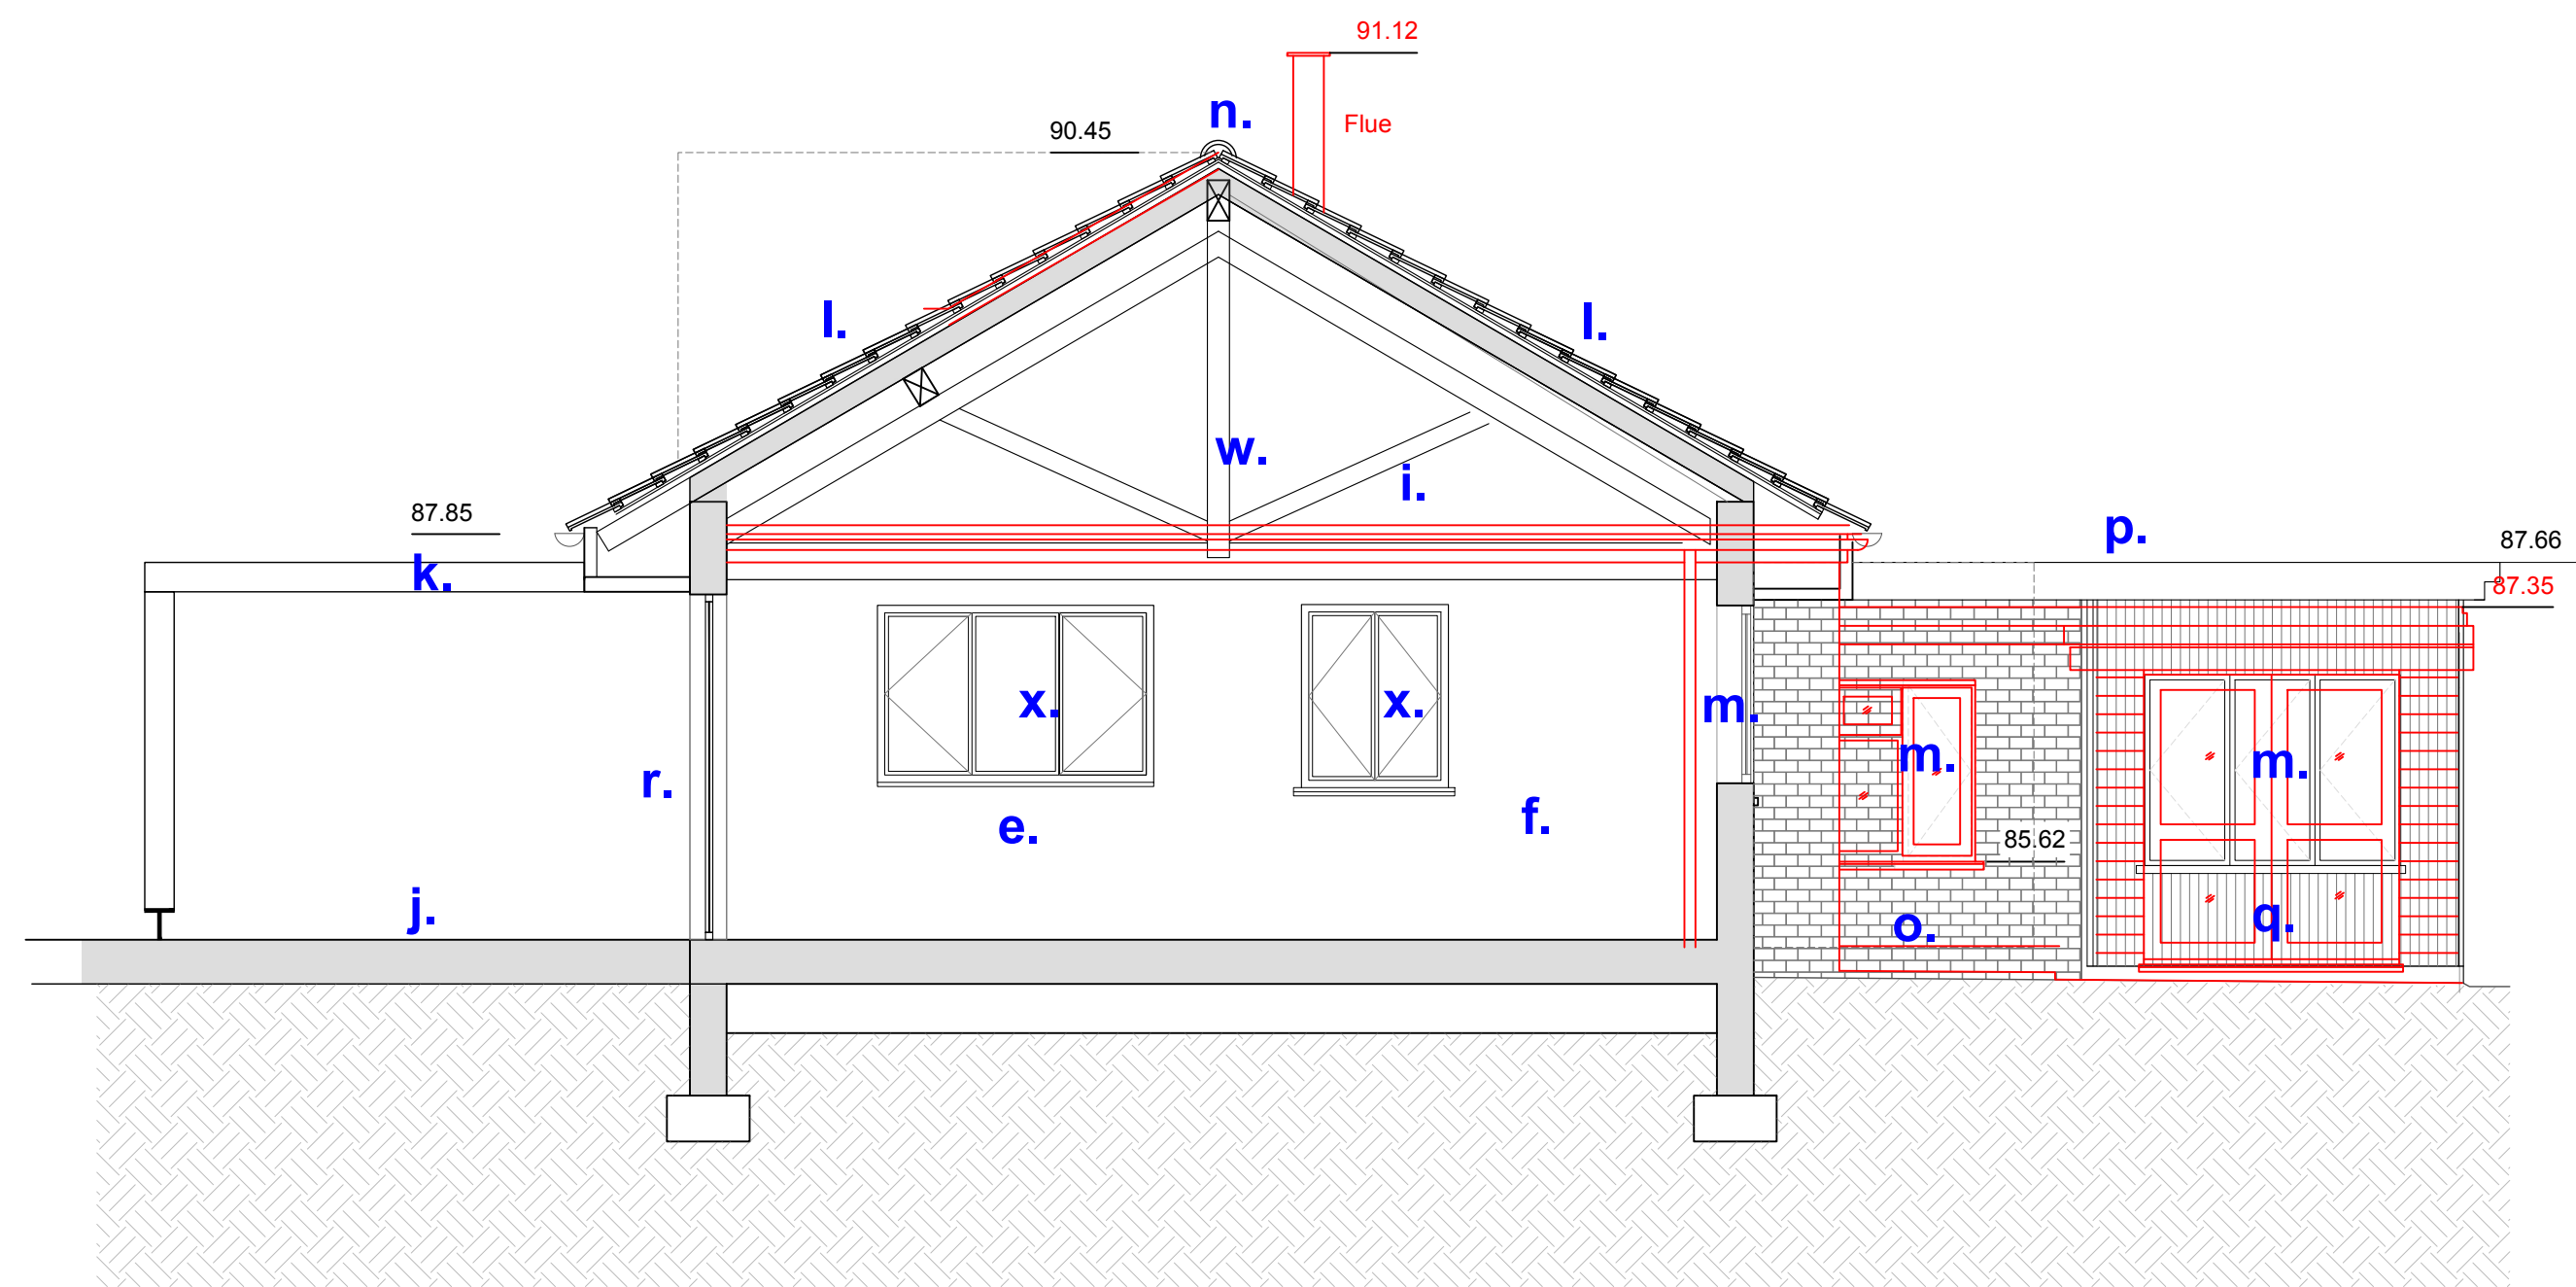
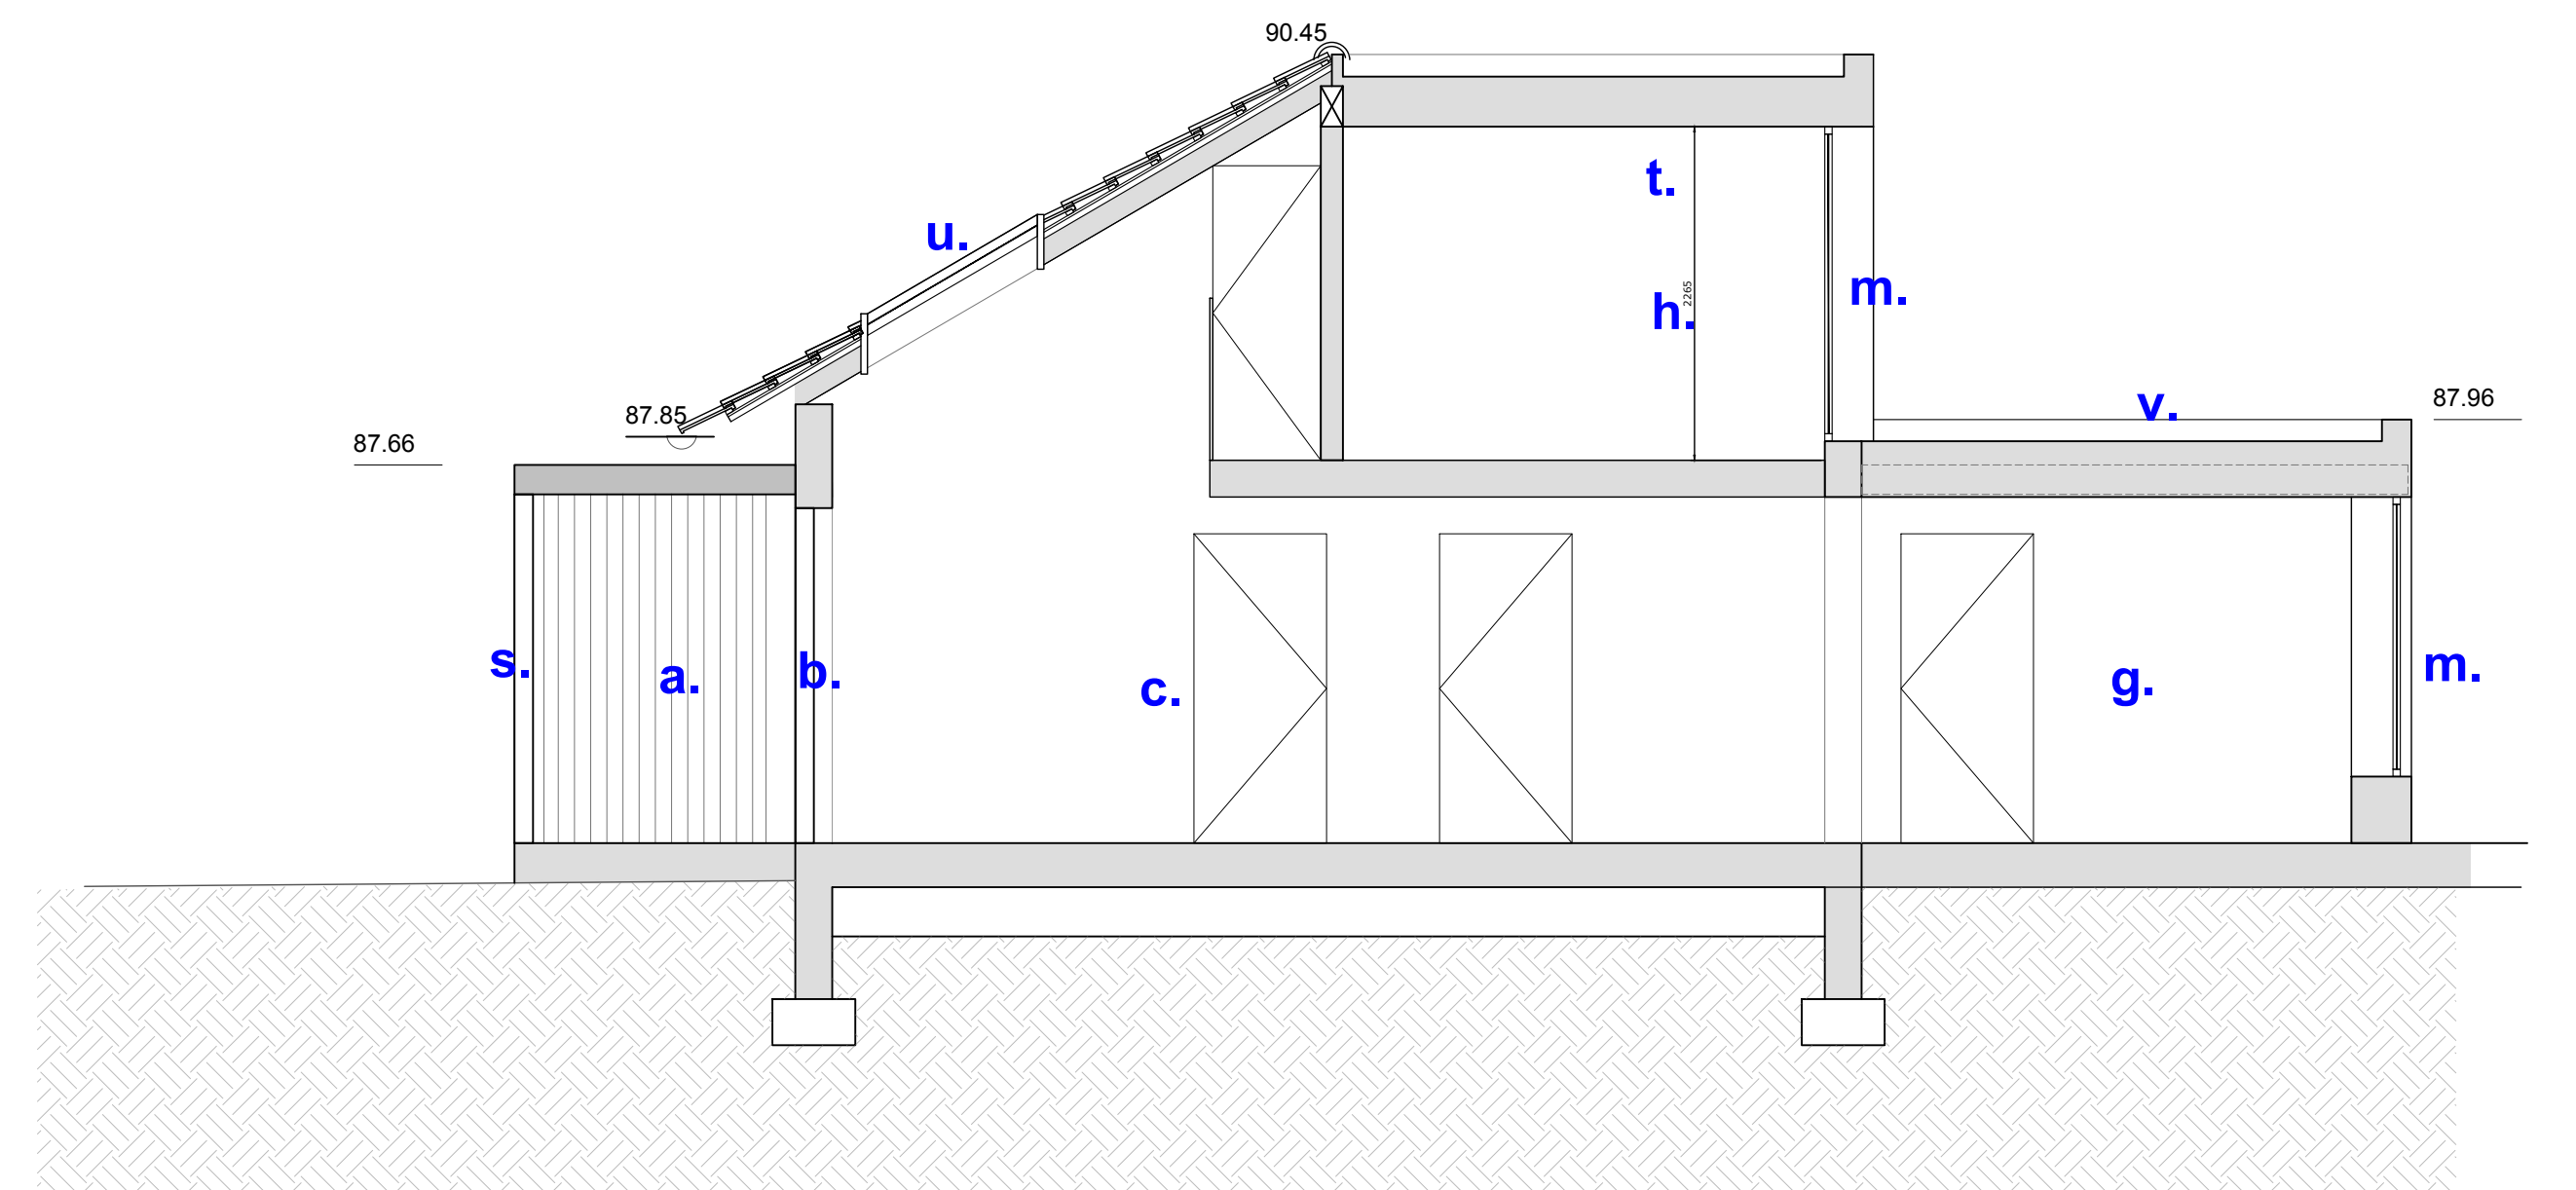


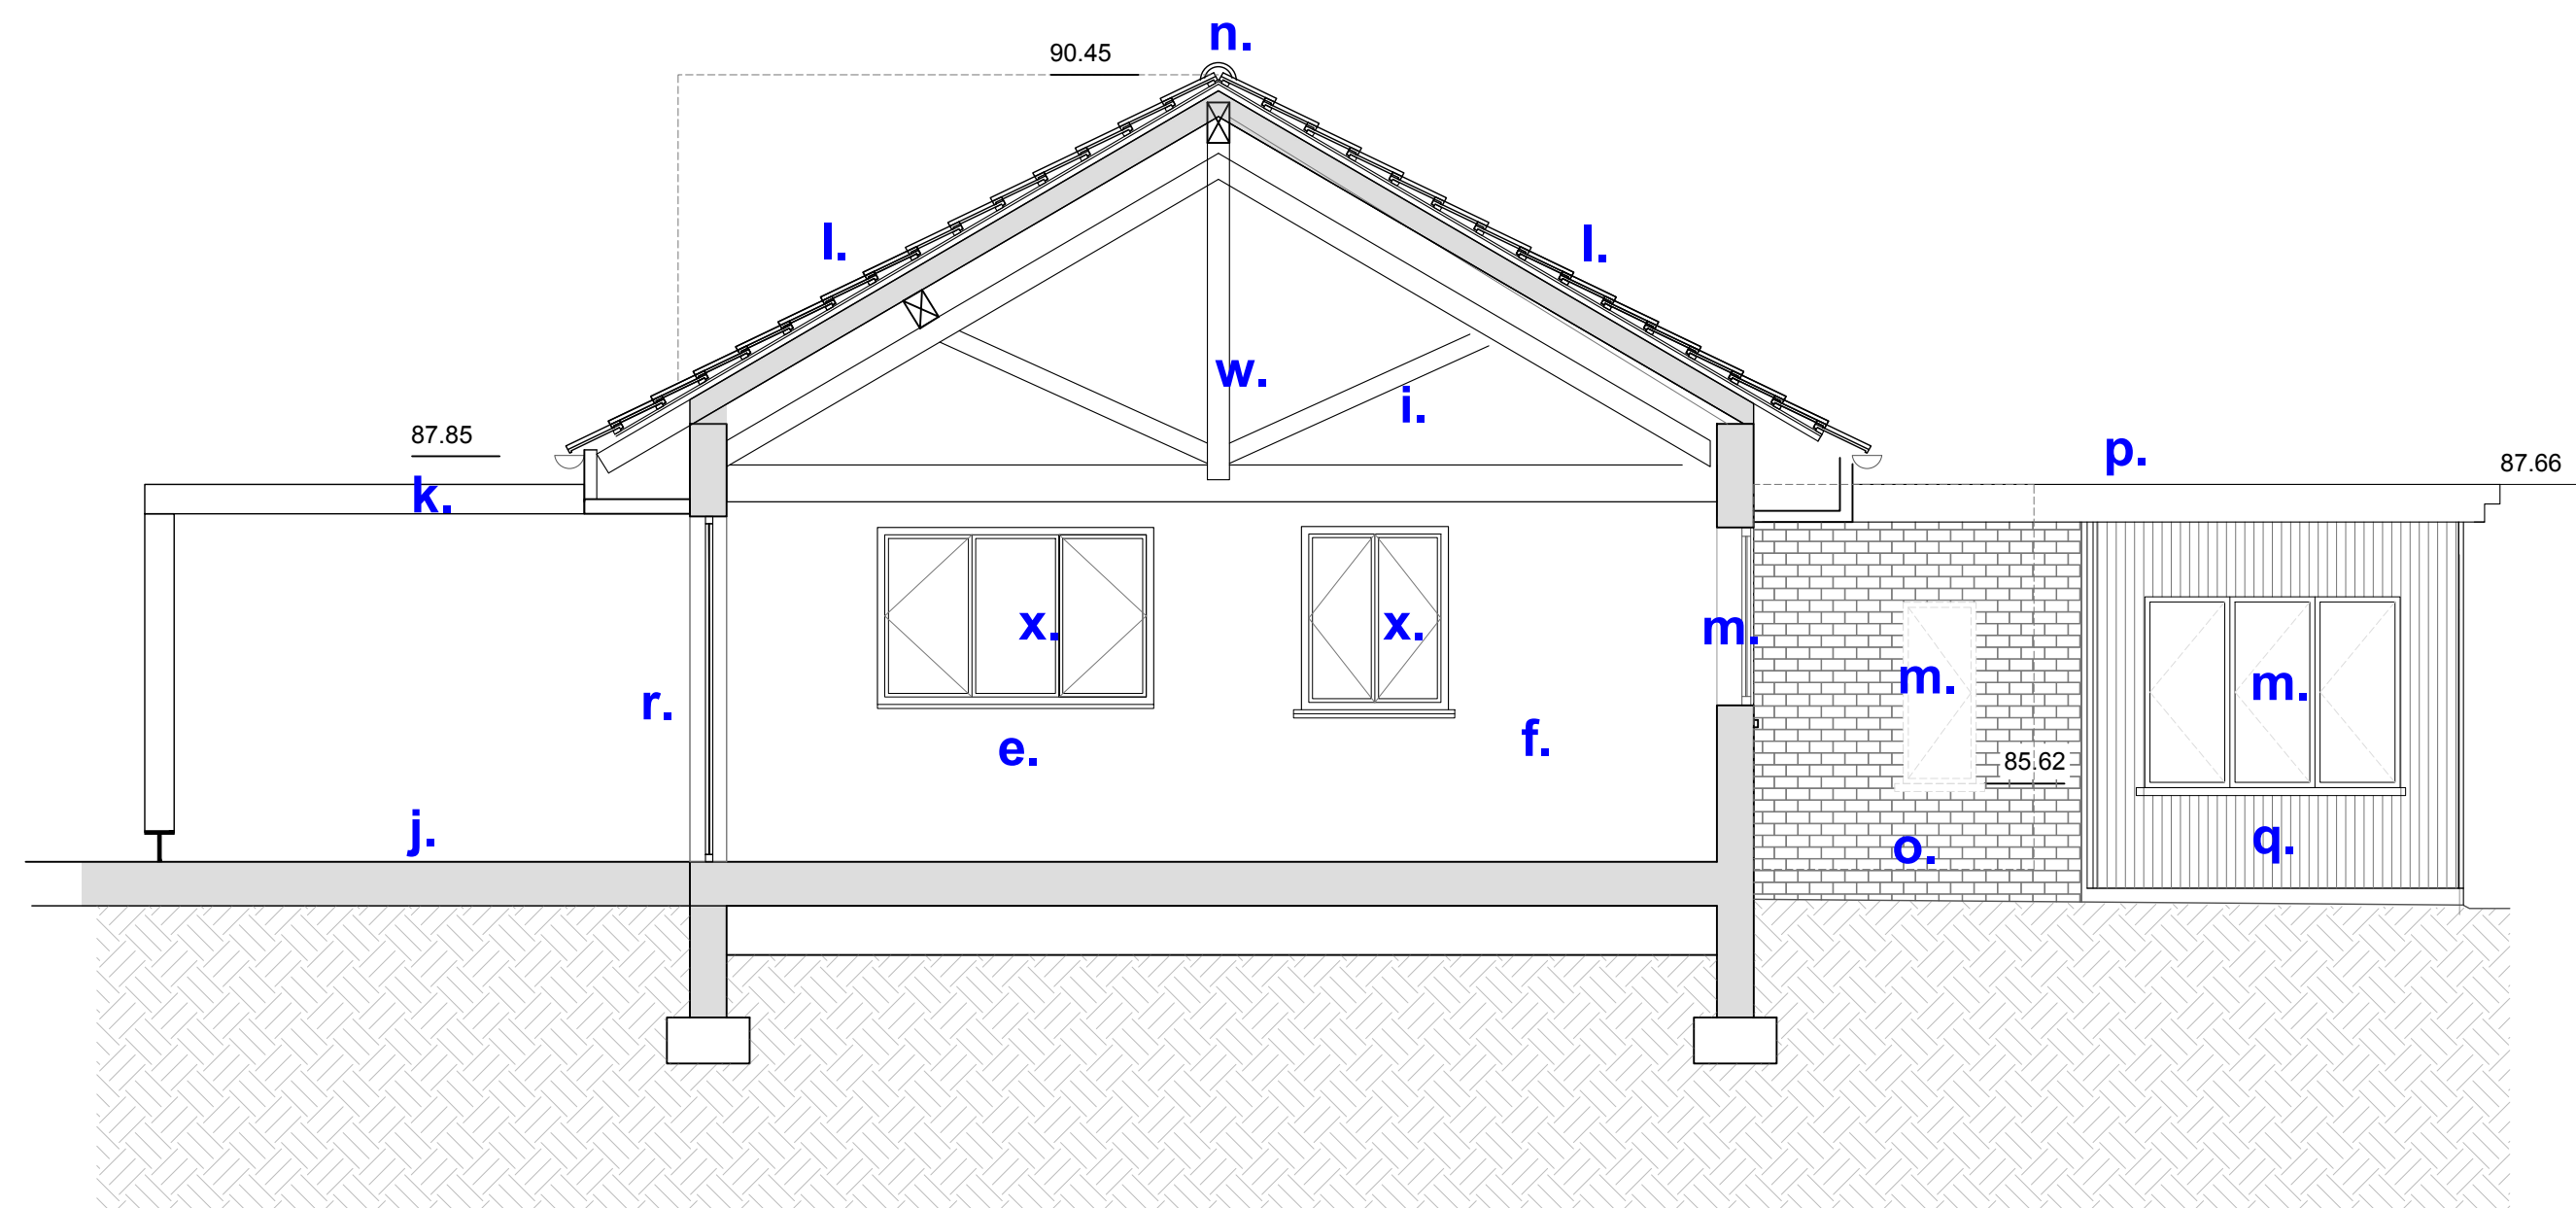

— downtakings

Datum 80.00m AOD

Section AA

— downtakings

Datum 80.00m AOD

Section BB


Notes

- a. New entrance porch - timber green oak or similar
- b. New front door
- c. New hallway
- d. New dinning space
- e. New living space
- f. New kitchen
- g. New sitting room
- h. New study
- i. New loft storage area
- j. New timber deck for terrace
- k. New pergola
- l. existing and reuse of roof tiles
- m. new aluminium windows dark red or RAL TBC

- n. existing ridge height
- o. existing brickwork
- p. new level of flat roof
- q. new wood cladding
- r. new glazed slimline sliding doors RAL TBC
- s. new glazed french door (uninsulated)
- t. new dormer - timber cladding
- u. new roof lights
- v. wildflower roof
- w. existing trusses
- x. replacement windows - dark red aluminium RAL TBC



--- Indicative site boundary - refer to title deed

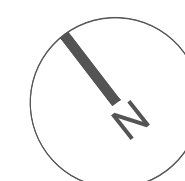

99 Bancroft, 2nd floor
Hitchin, SG5 1NQ
01462 236866
hello@michaelcollinsarchitects.com
www.michaelcollinsarchitects.com

Note: to be read in conjunction with Structural Engineers Information, specification and drawings

All setting out dimensions to be checked on site by contractor and any discrepancies to be noted ASAP. Windows, steelwork, to be site sized.

All sundry work not shown to be undertaken in accordance with the British Standards.

Note: This drawing is not a deed plan.

Michael Collins Architects Ltd.

81 Waterdell - SG4 7RA

Job No. 293 Proposed Sections AA & BB

Stage 3
Status: Planning

013

REVISION: Scale 1:50@A1