
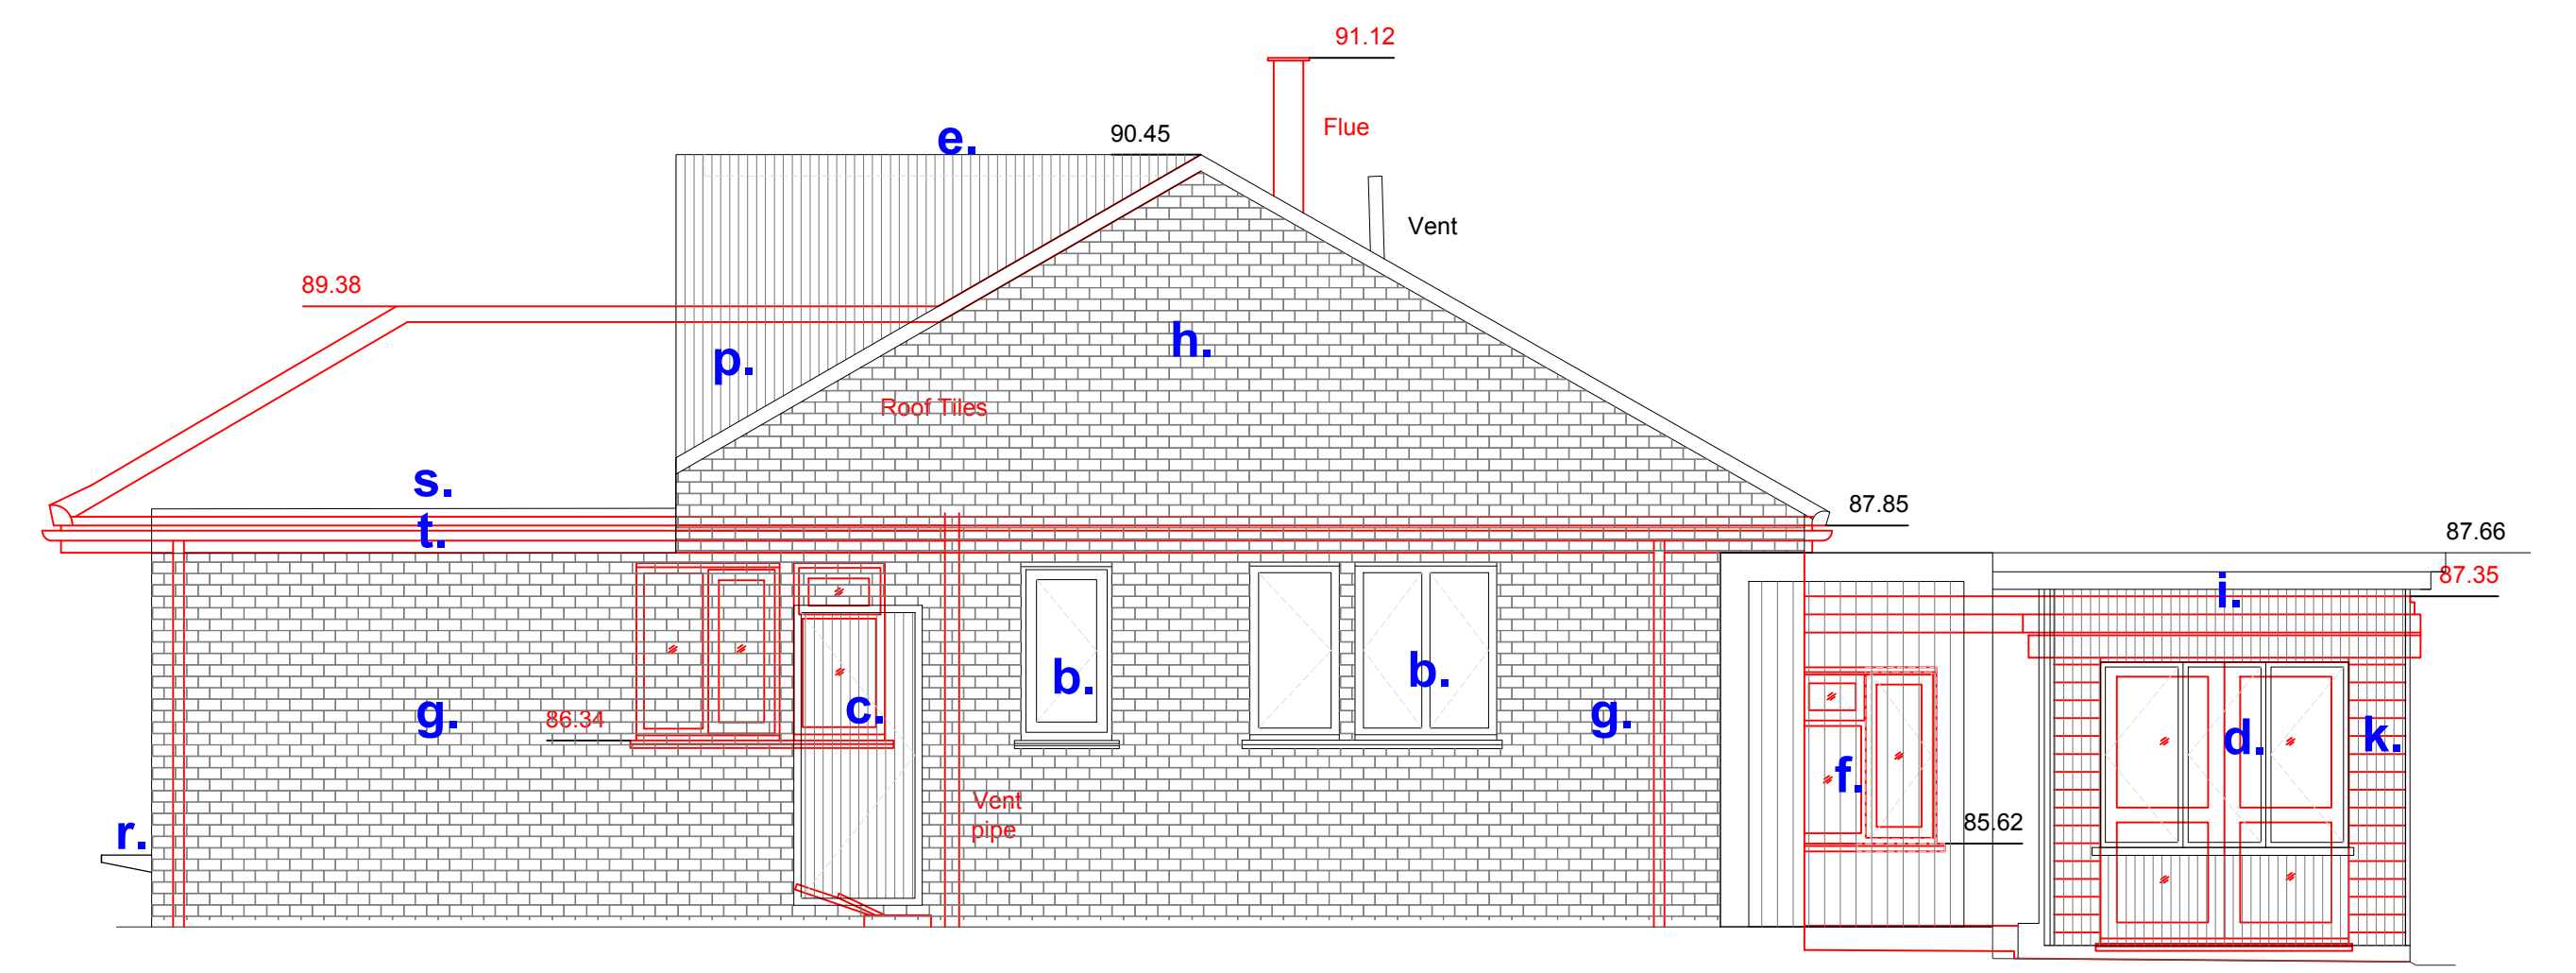
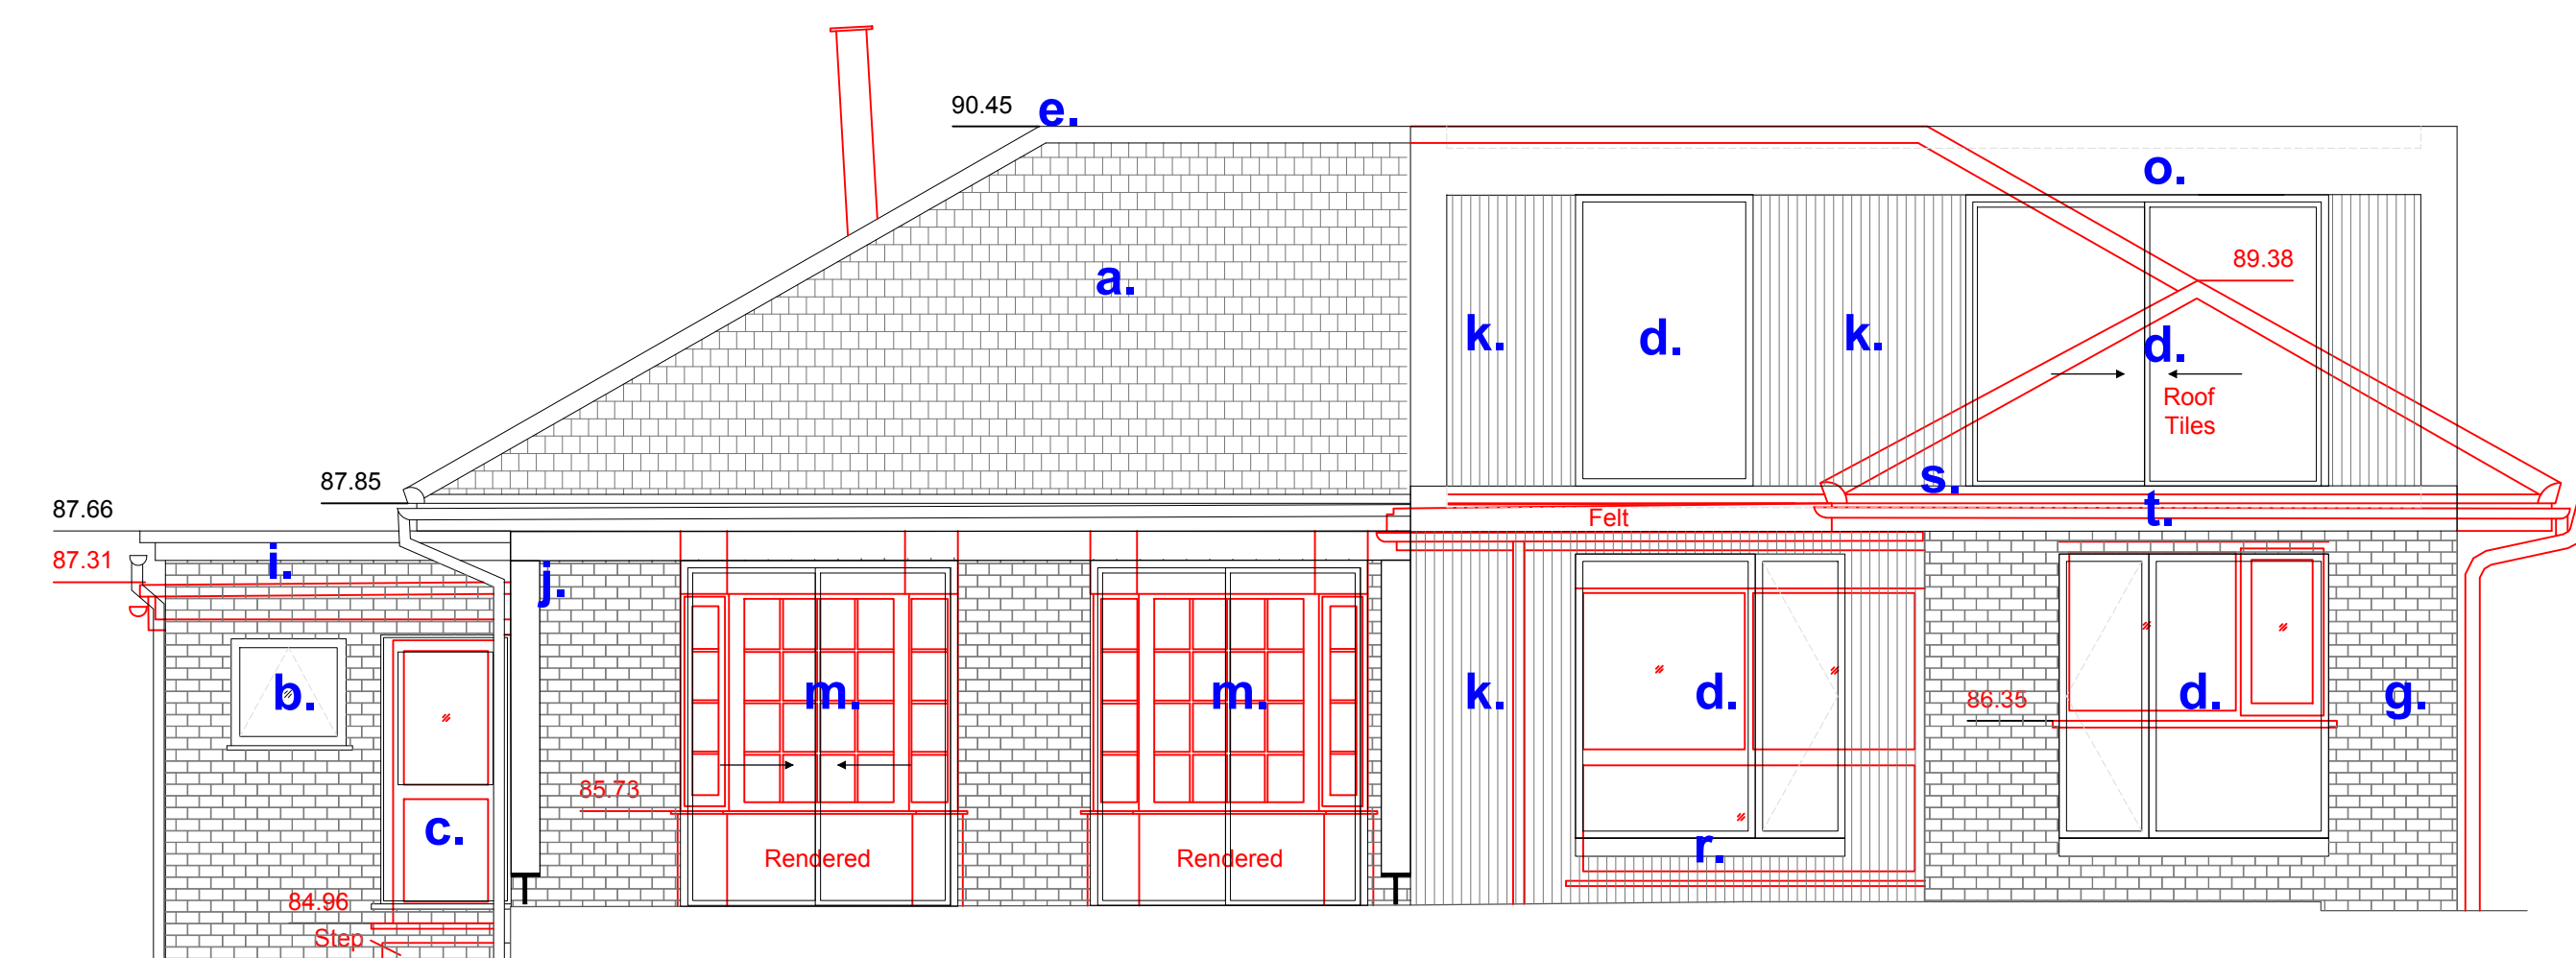
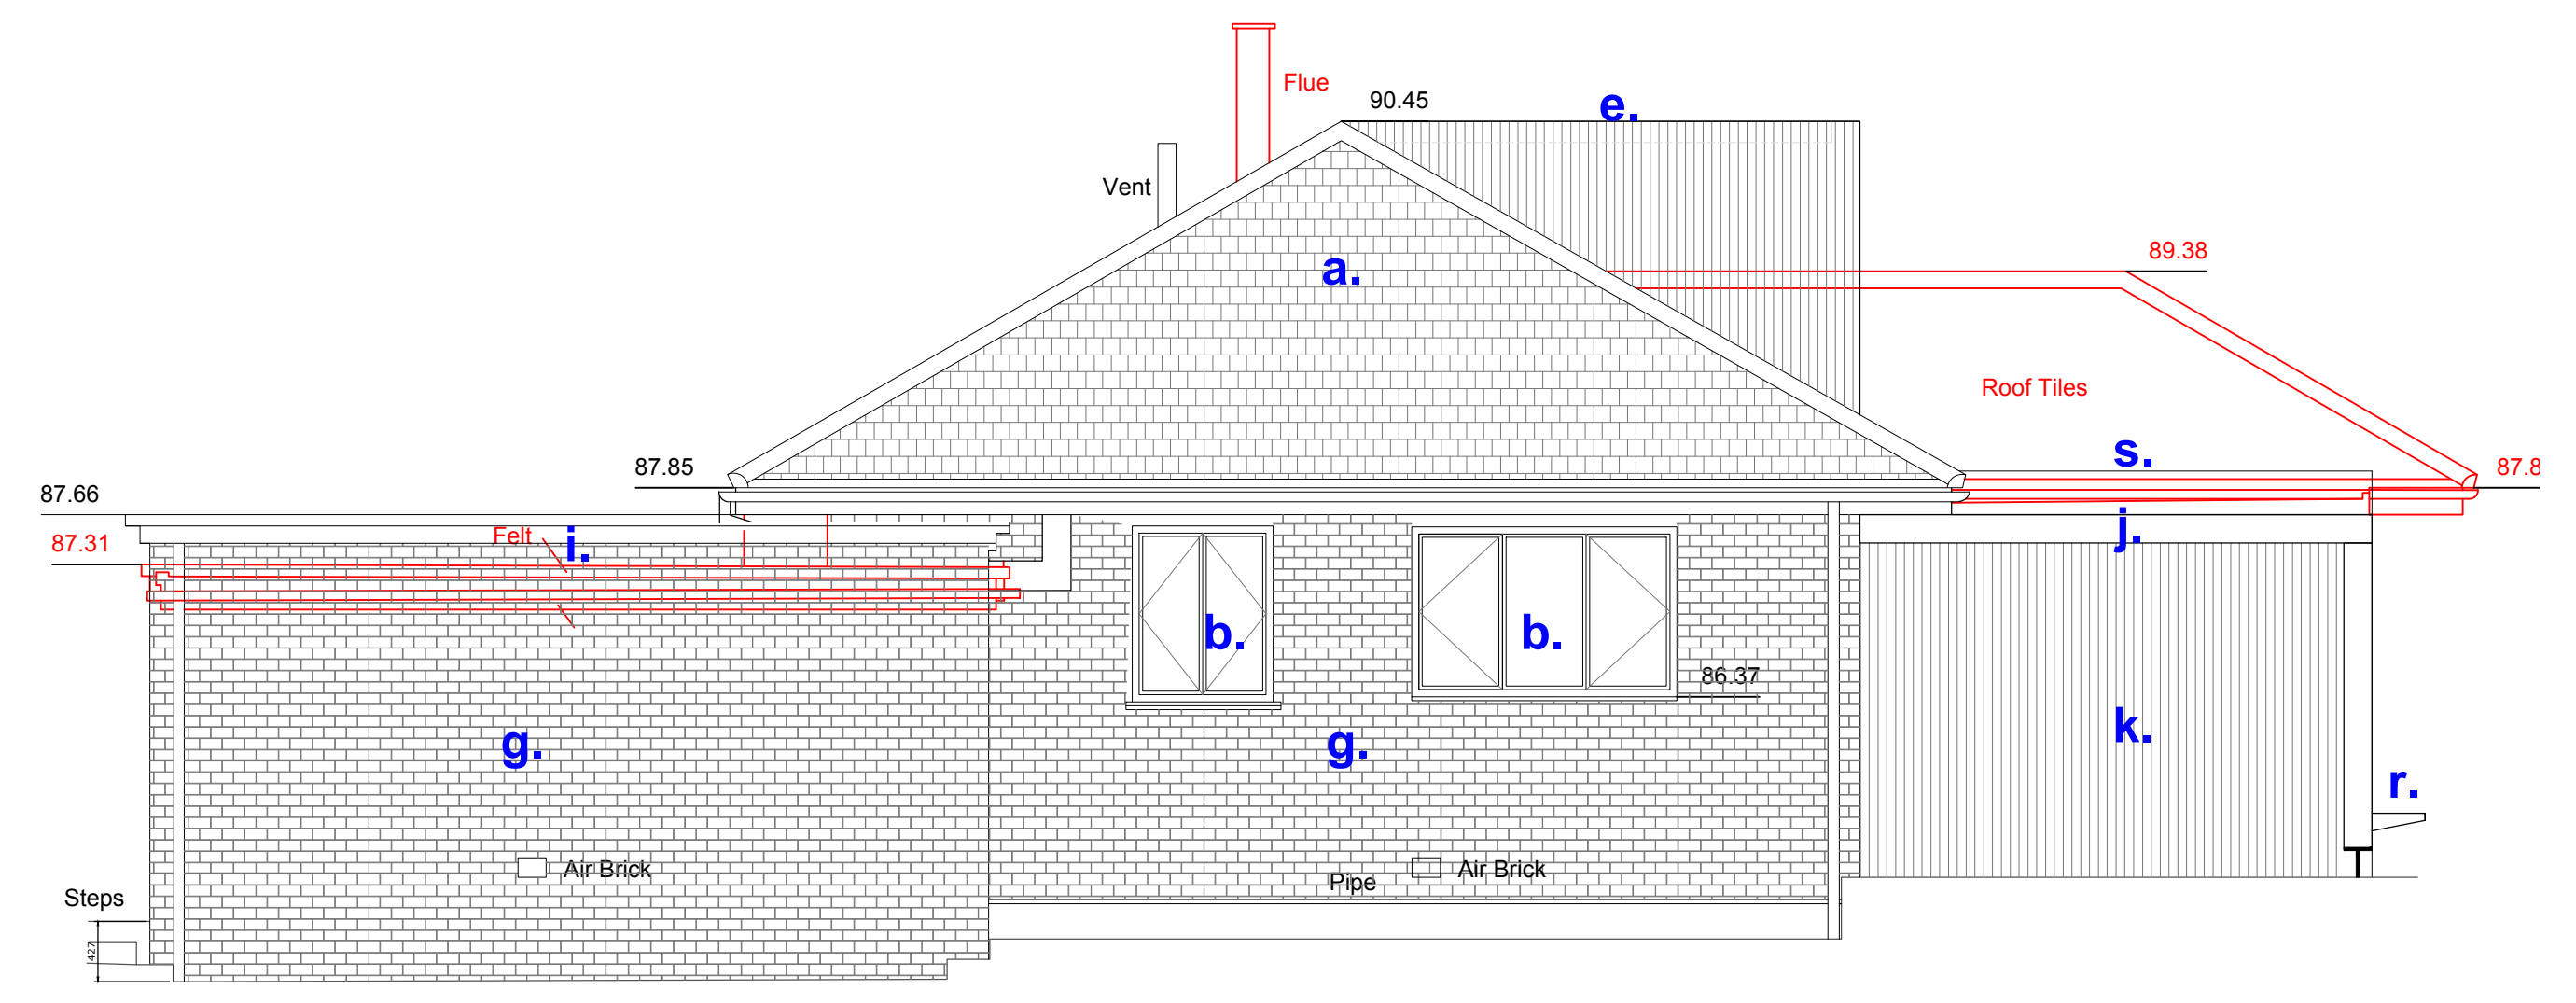


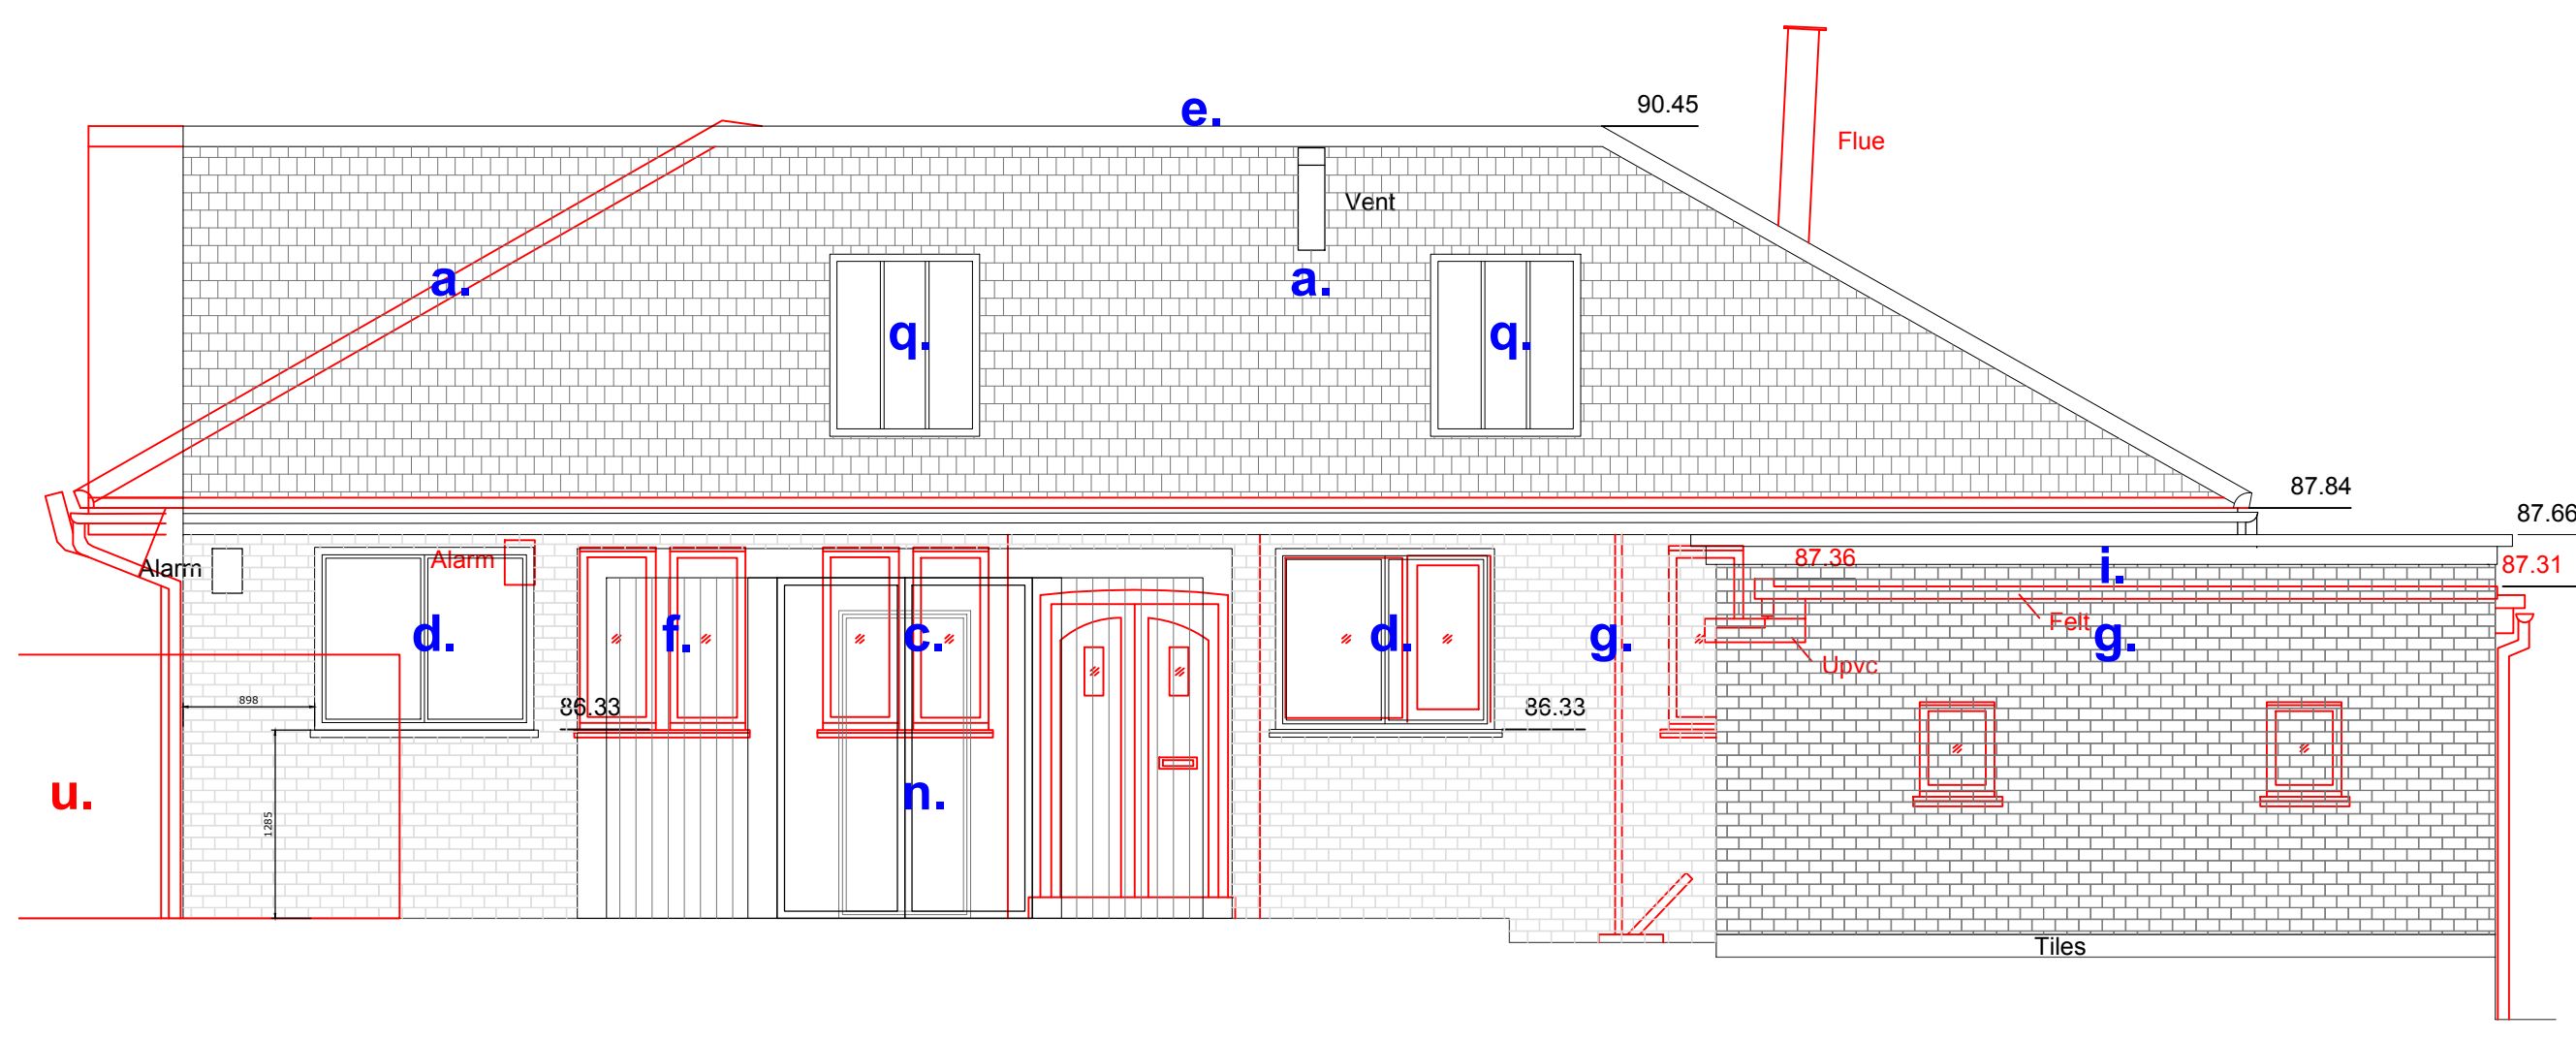

Elevation A - Front


Elevation B

Elevation C - Rear


Elevation D

Notes

- | | | | |
|----|--|----|---|
| a. | existing and reuse of roof tiles | l. | existing white fascia and soffits |
| b. | replacement windows - dark red aluminium RAL TBC | m. | new glazed slimline sliding doors RAL TBC |
| c. | replacement new external doors | n. | new glazed french door (uninsulated) |
| d. | new aluminium windows dark red or RAL TBC | o. | new dormer - oxidised metal or oxidised color aluminium cladding, RAL TBC |
| e. | existing ridge height | p. | new dormer - timber cladding |
| f. | new entrance porch - timber green oak or similar | q. | new rooflights |
| g. | existing brickwork | r. | integrated external bench to window |
| h. | new brickwork to match existing | s. | wildflower roof |
| i. | new level of flat roof | t. | new parapet oxidised metal or PPC aluminium RAL TBC |
| j. | new pergolas | u. | existing shed and garage downtaking |
| k. | new wood cladding | | |

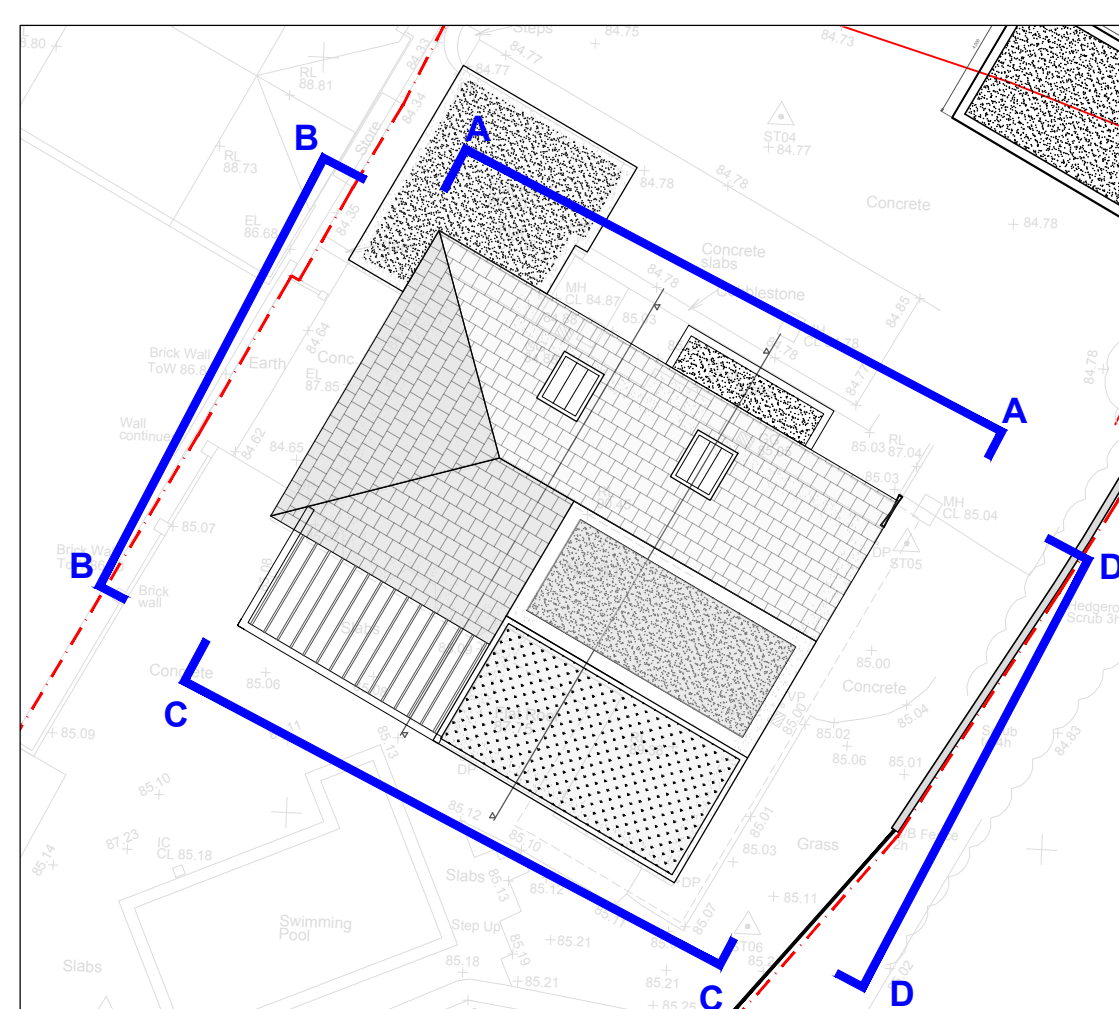

— — — Indicative site boundary - refer to title deed

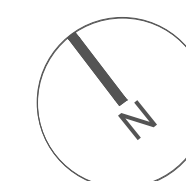

99 Bancroft, 2nd floor
Hitchin, SG5 1NQ
01462 236866
hello@michaelcollinsarchitects.com
www.michaelcollinsarchitects.com

Note: to be read in conjunction with Structural Engineers Information, specification and drawings

All setting out dimensions to be checked on site by contractor and any discrepancies to be noted ASAP. Windows, steelwork, to be site sized.

All sundry work not shown to be undertaken in accordance with the British Standards.

Note: This drawing is not a deed plan.

Michael Collins Architects Ltd.

81 Waterdell - SG4 7RA

Job No. **293** Proposed Elevations
(downtakings)

Stage 3
Status: Planning

012

VISION: Scale
1:50@A1