




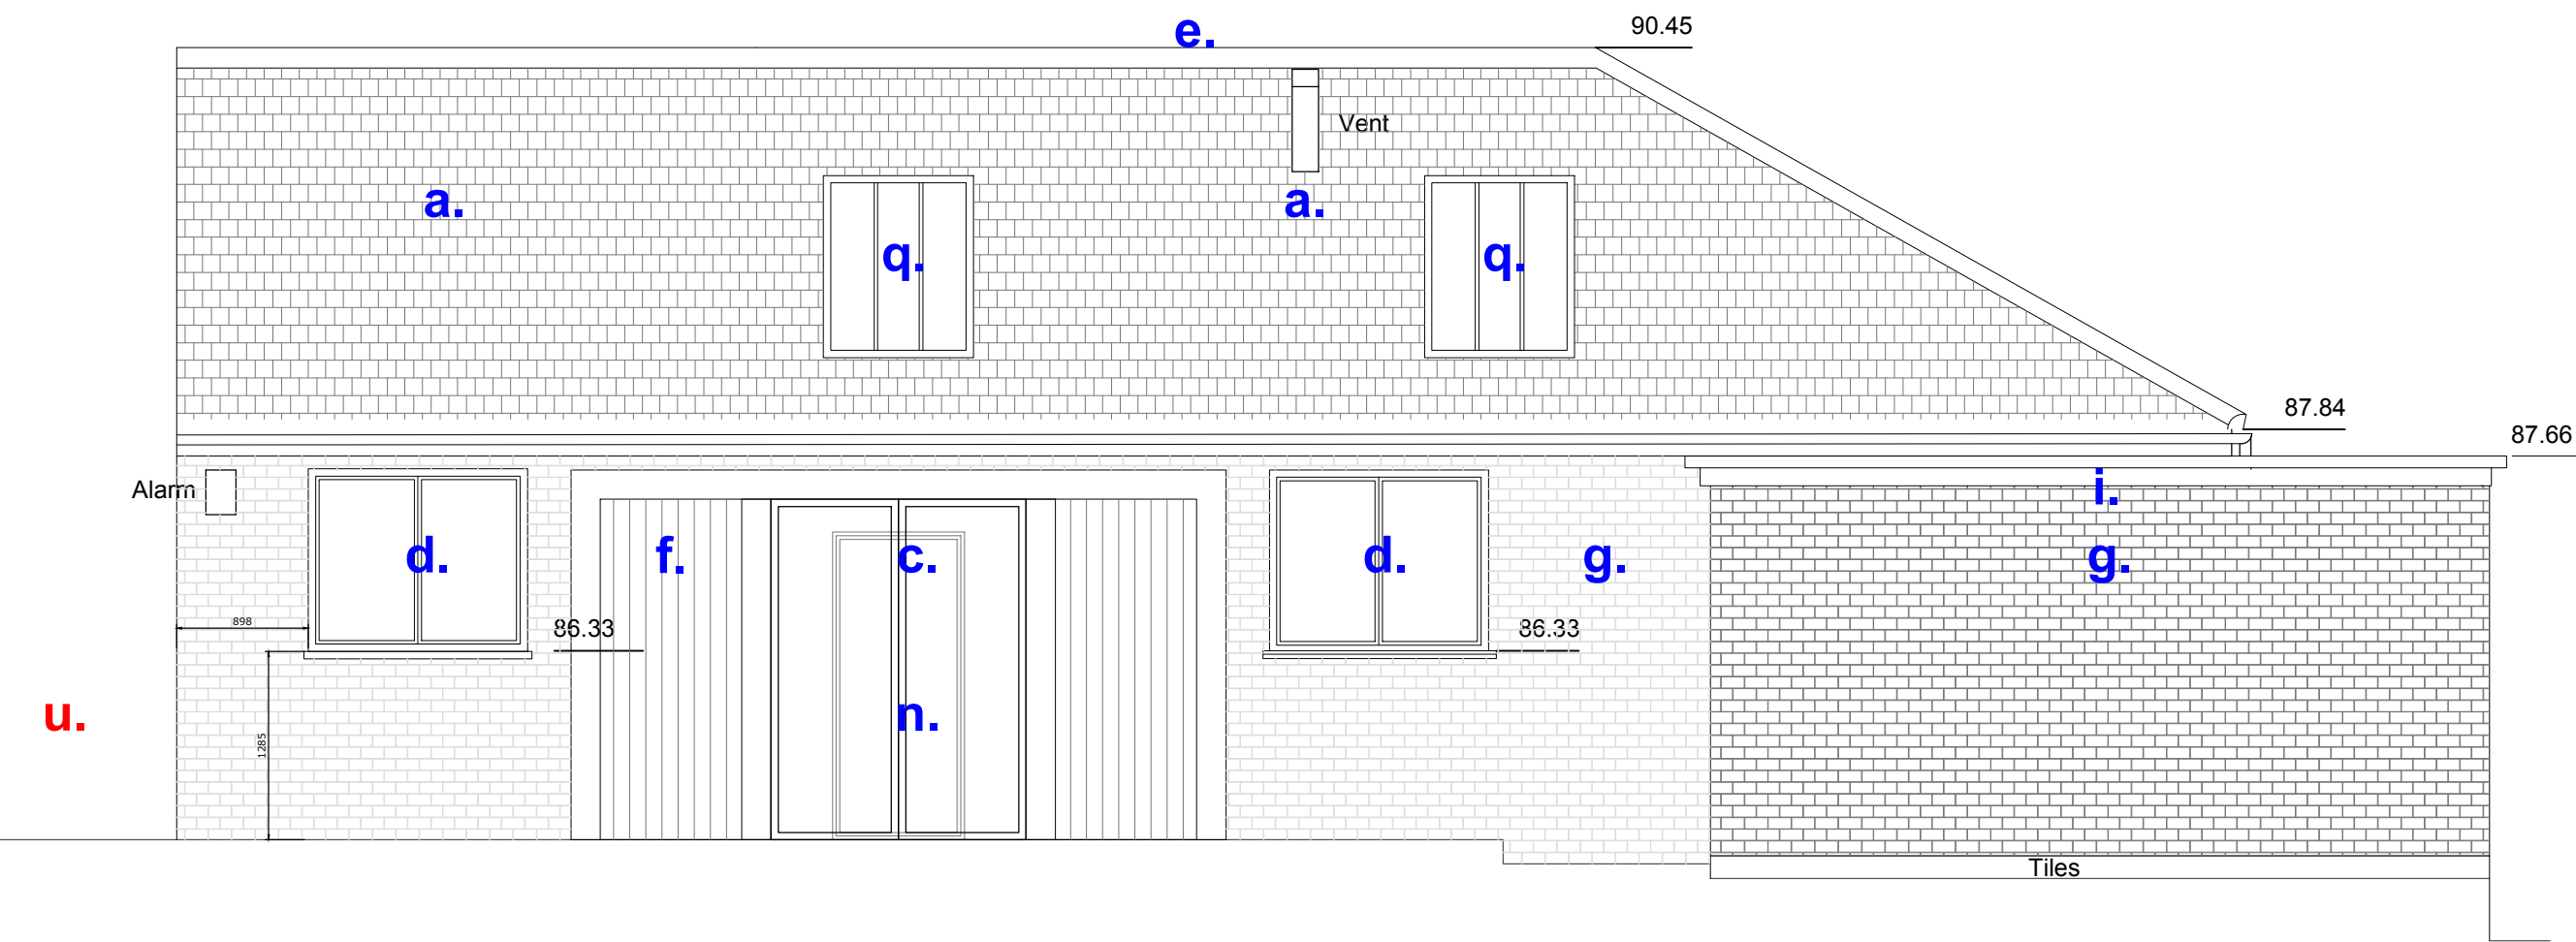


Elevation A - Front

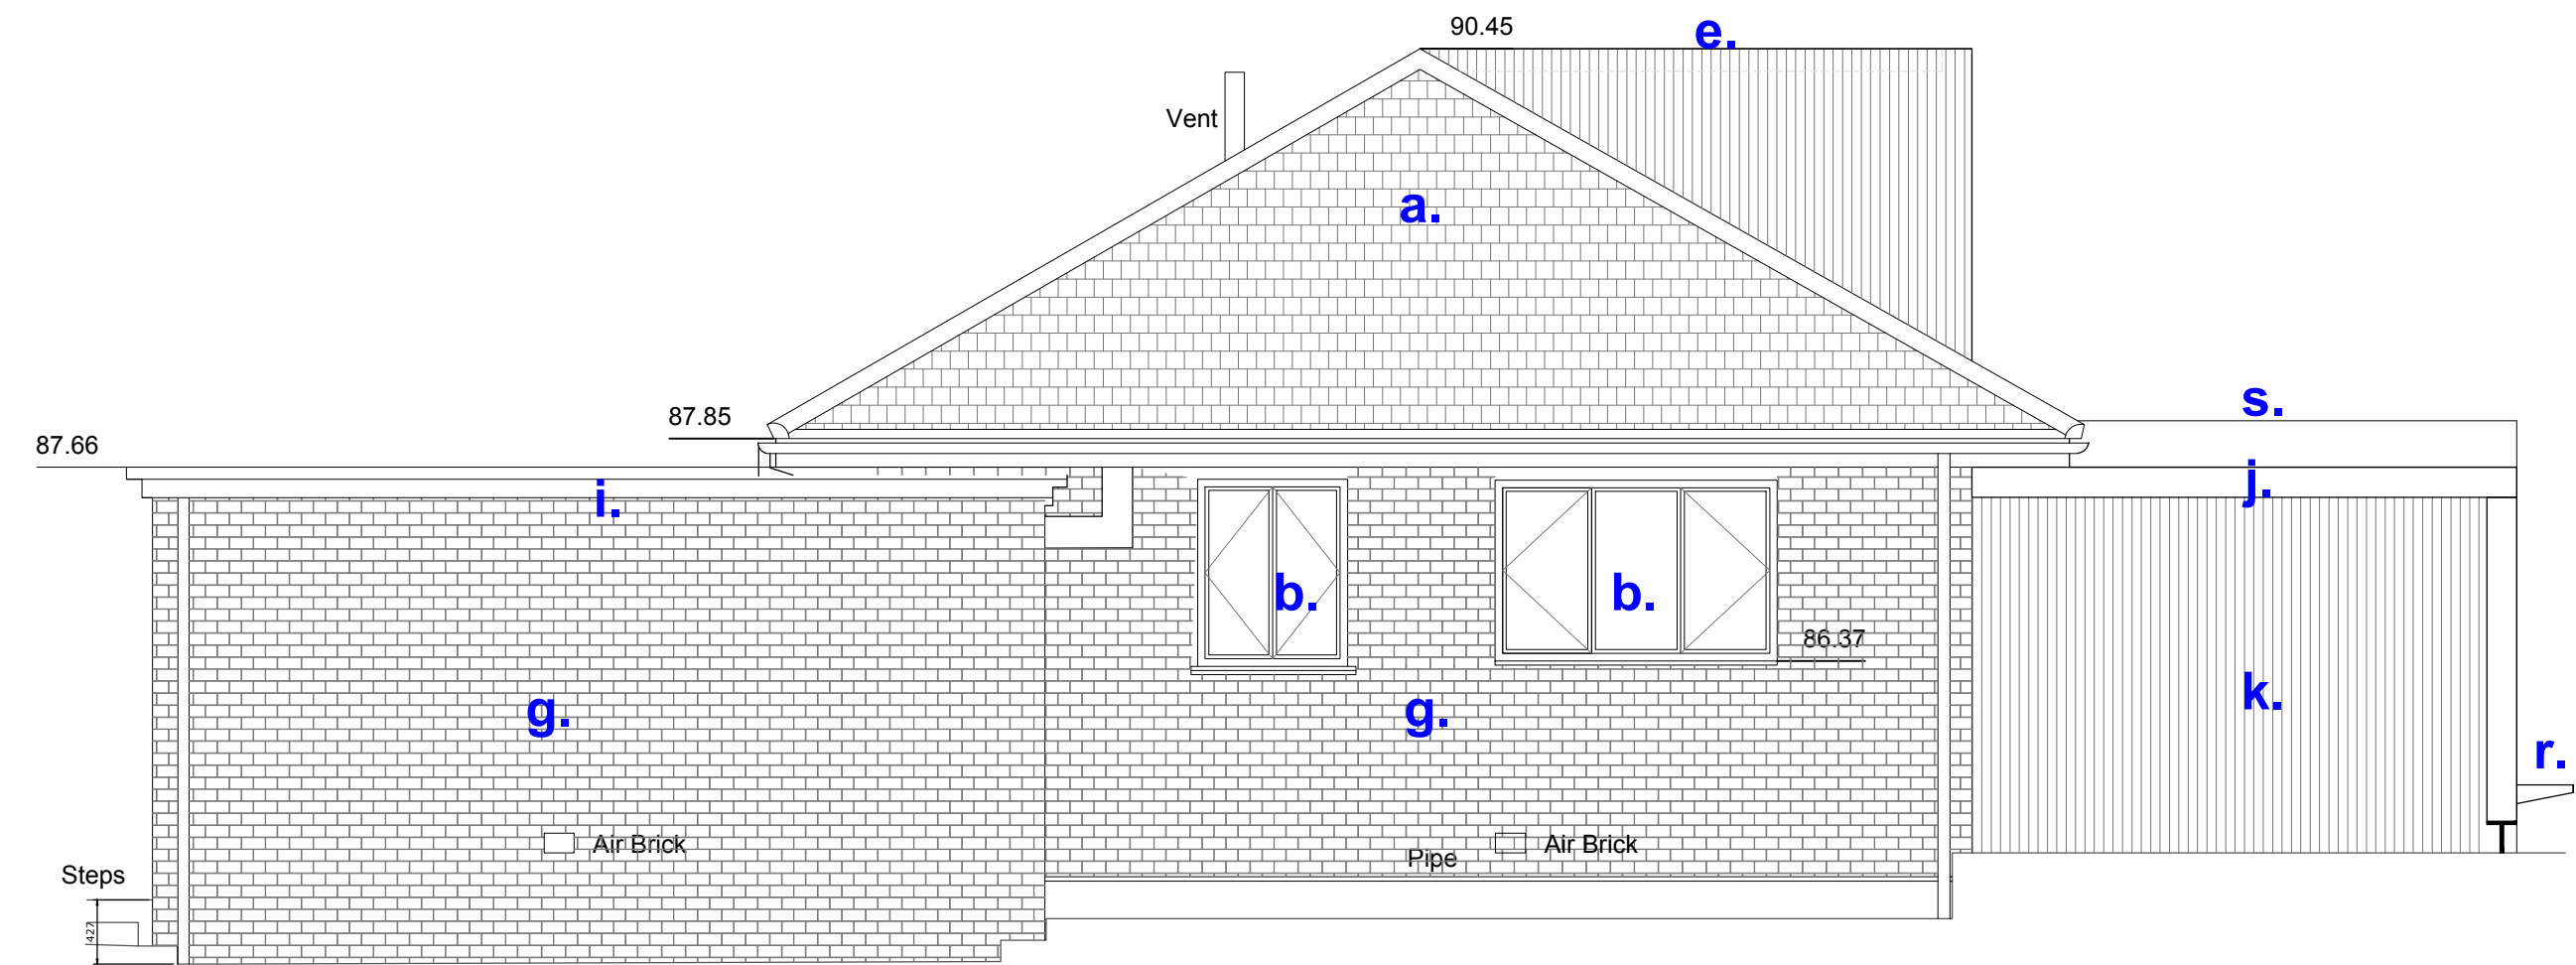

Elevation B

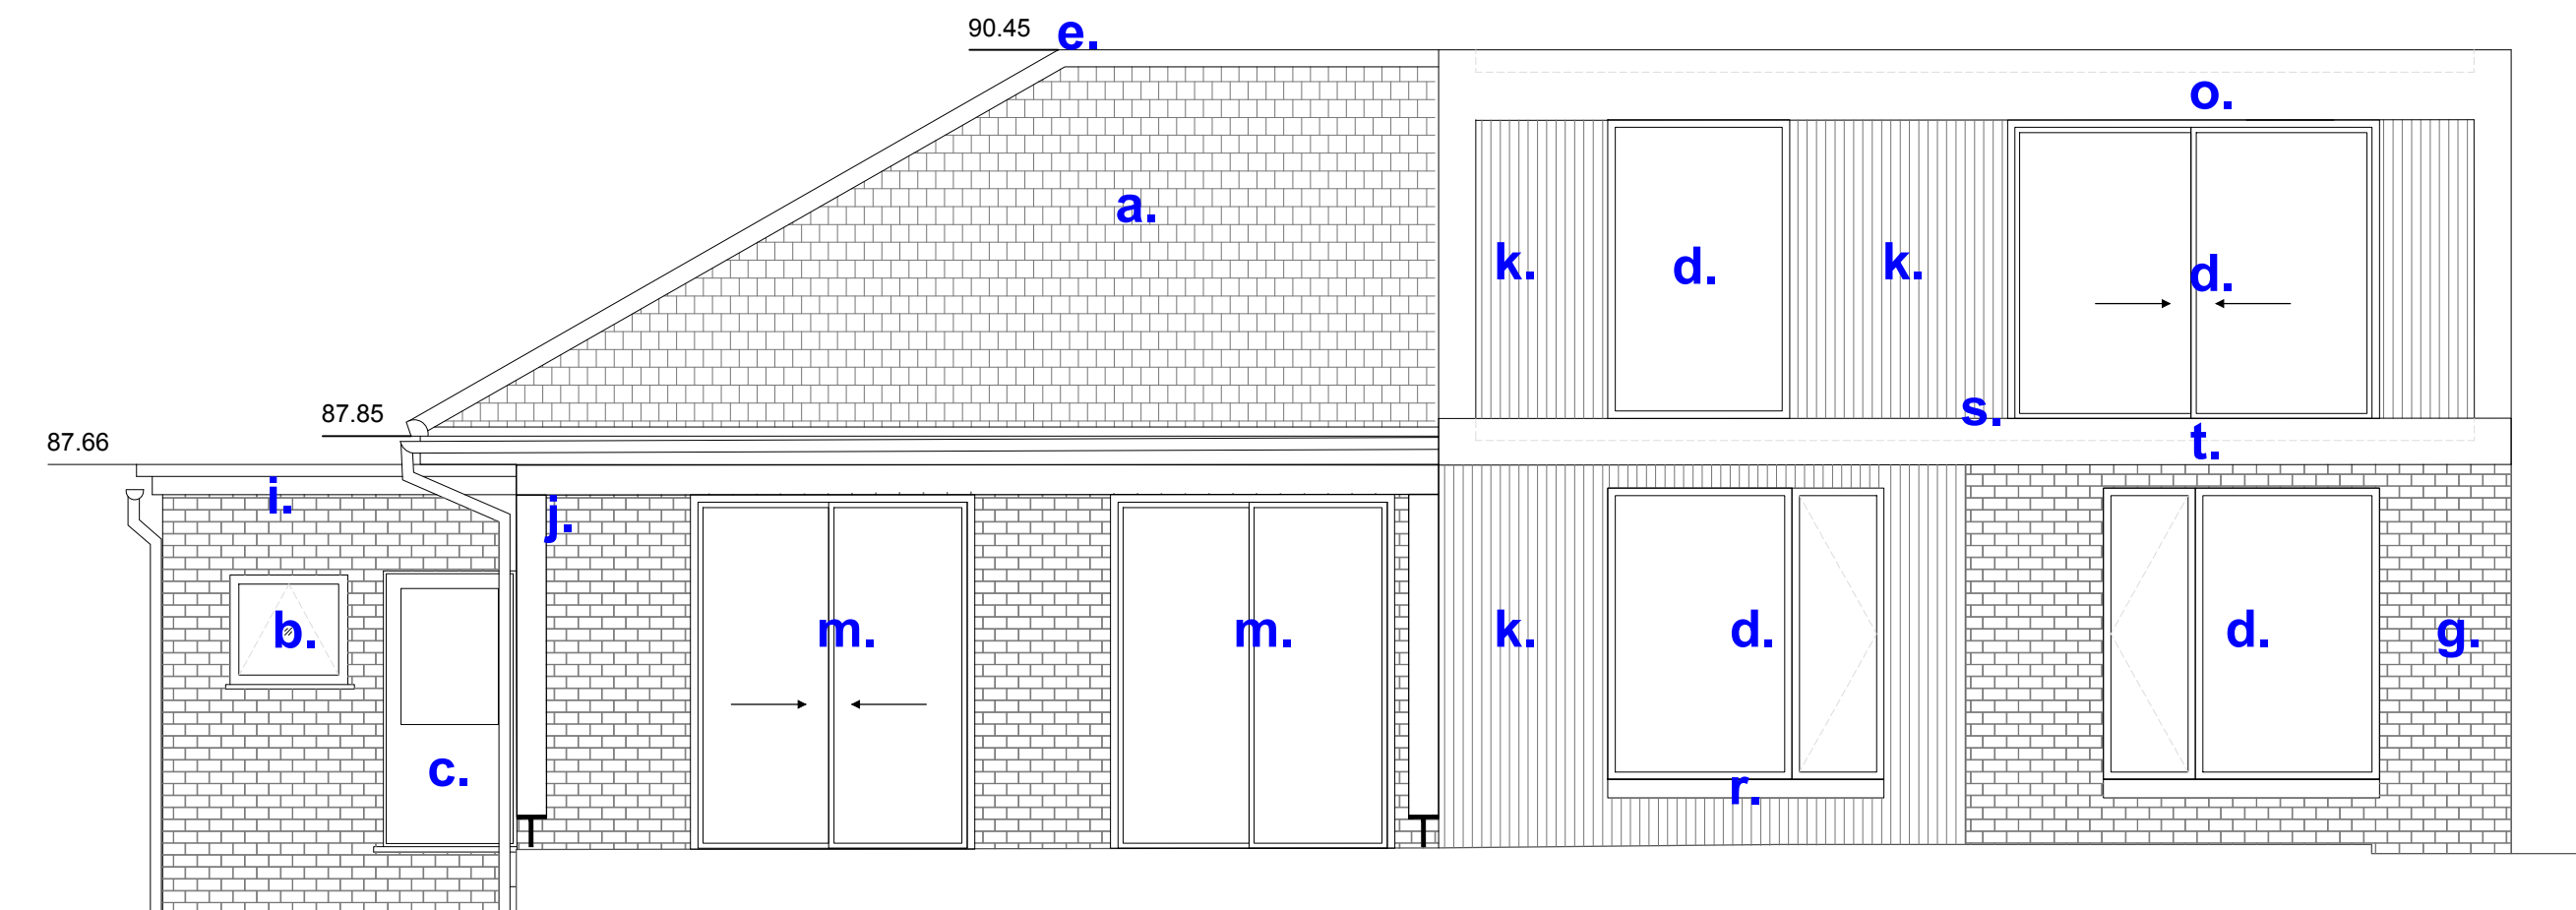

Elevation C - Rear

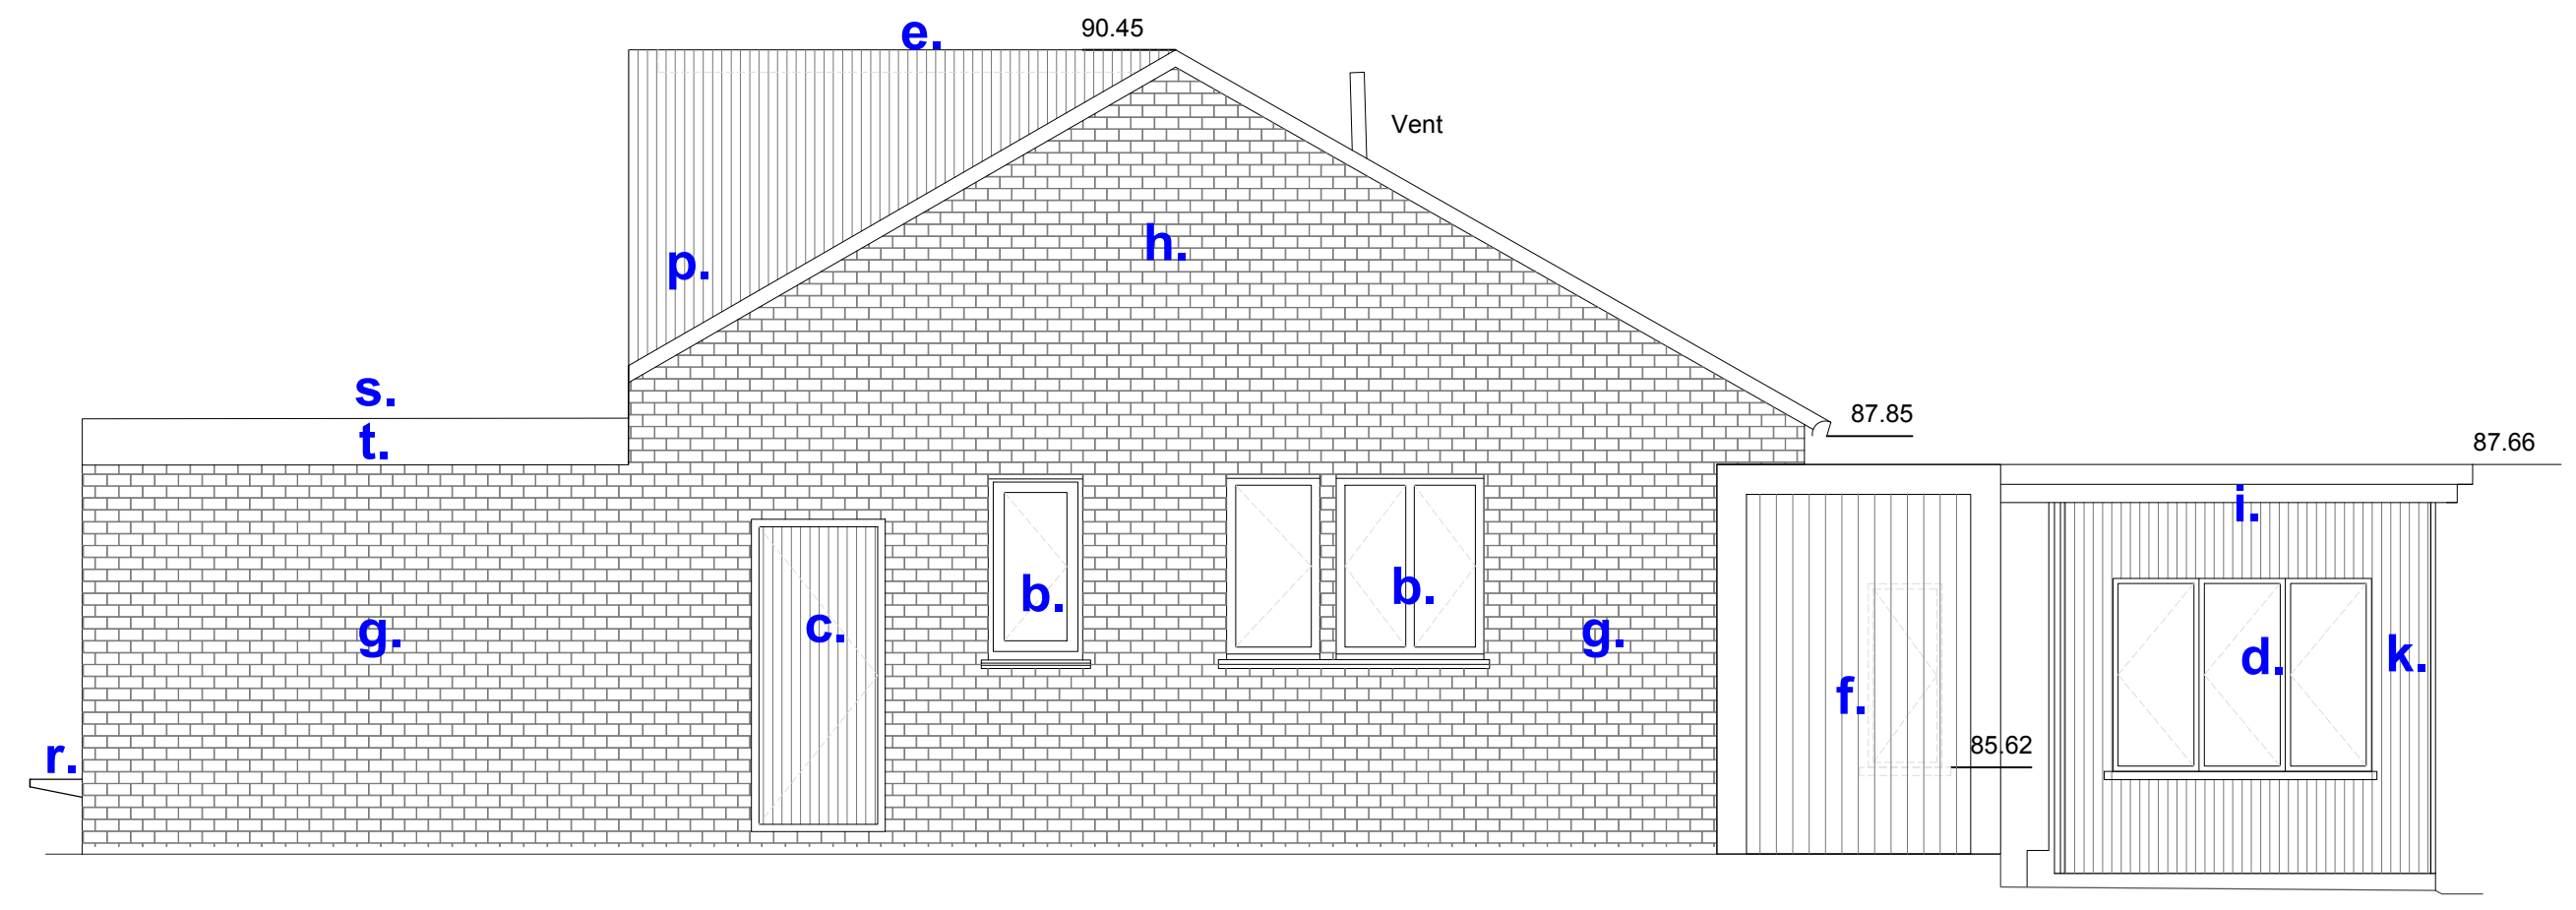


Elevation D

Notes


- a. existing and reuse of roof tiles
- b. replacement windows - dark red aluminium RAL TBC
- c. replacement new external doors
- d. new aluminium windows dark red or RAL TBC
- e. existing ridge height
- f. new entrance porch - timber green oak or similar
- g. existing brickwork
- h. new brickwork to match existing
- i. new level of flat roof
- j. new pergolas
- k. new wood cladding

- l. existing white fascia and soffits
- m. new glazed slimline sliding doors RAL TBC
- n. new glazed french door (uninsulated)
- o. new dormer - oxidised metal or oxidised color aluminium cladding, RAL TBC
- p. new dormer - timber cladding
- q. new rooflights
- r. integrated external bench to window
- s. wildflower roof
- t. new parapet oxidised metal or PPC aluminium RAL TBC
- u. existing shed and garage duntaking

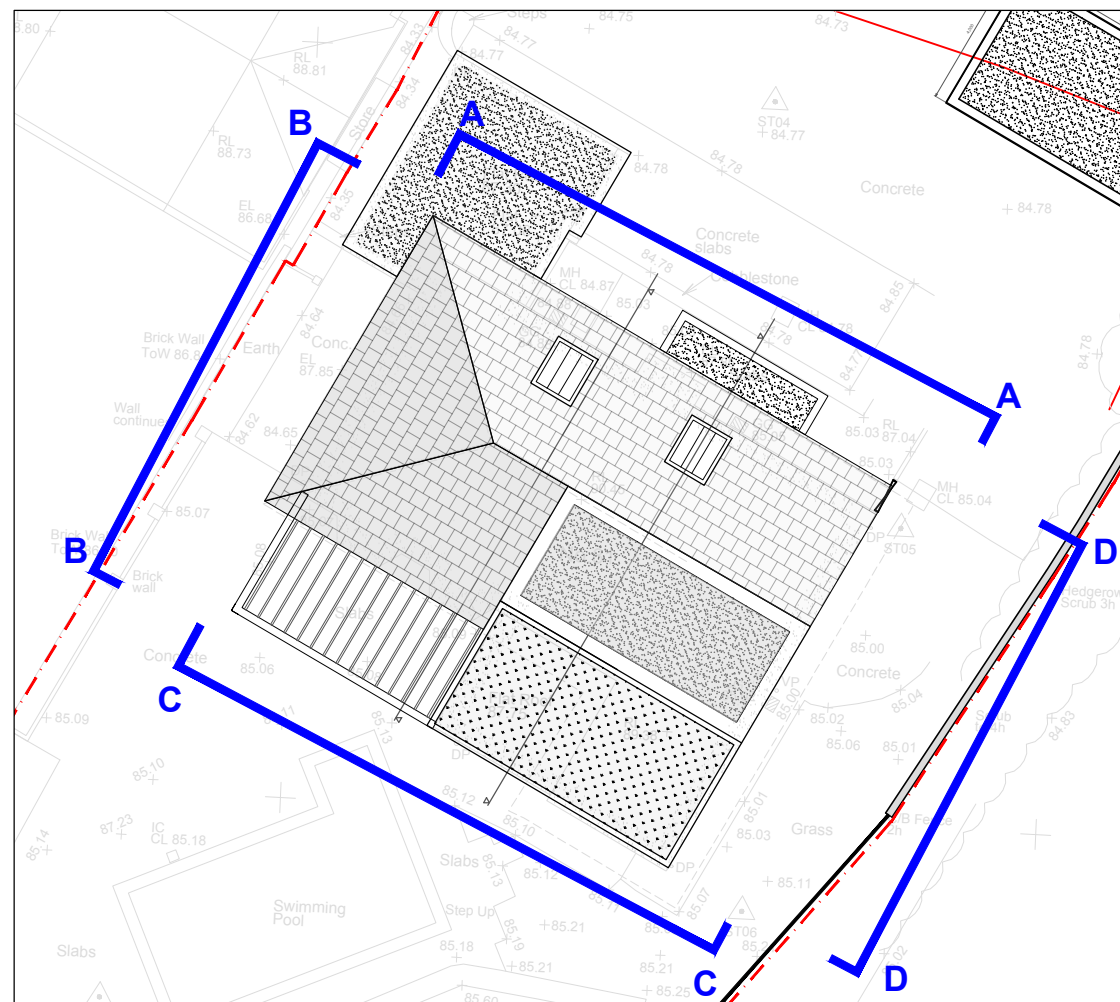

0.5 1 2 5m 1:50

--- Indicative site boundary - refer to title deed

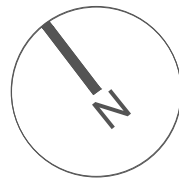

99 Bancroft, 2nd floor
Hitchin, SG5 1NQ
01462 236866
hello@michaelcollinsarchitects.com
www.michaelcollinsarchitects.com

Note: to be read in conjunction with Structural Engineers Information, specification and drawings

All setting out dimensions to be checked on site by contractor and any discrepancies to be noted ASAP. Windows, steelwork, to be site sized.

All sundry work not shown to be undertaken in accordance with the British Standards.

Note: This drawing is not a deed plan.

Michael Collins Architects Ltd.

81 Waterdell - SG4 7RA

Job No. 293 Proposed Elevations

Stage 3
Status: Planning

011

REVISION: Scale 1:50@A1