




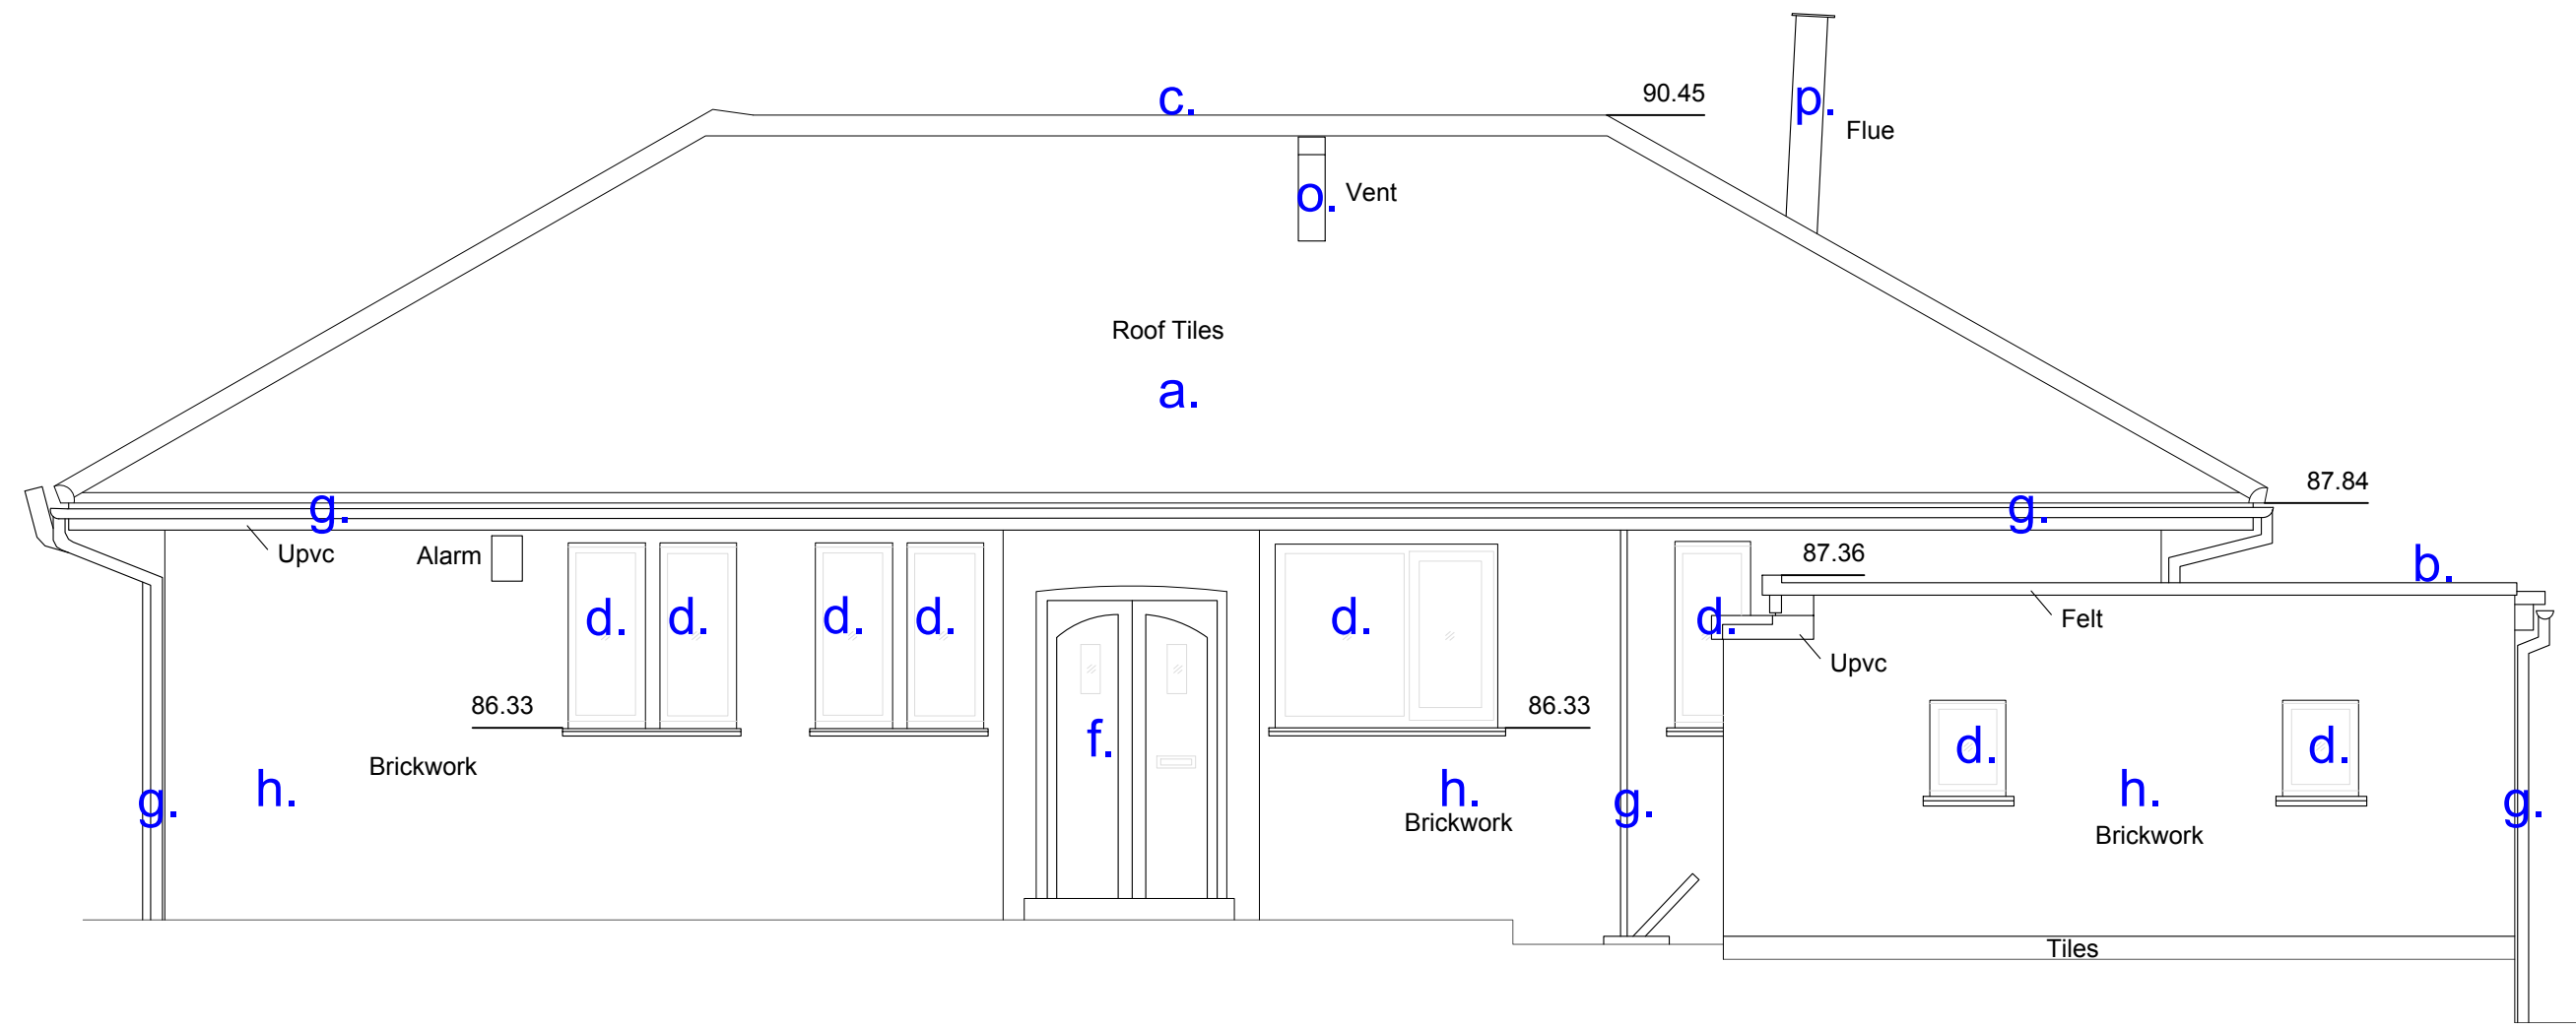


Elevation A - Front

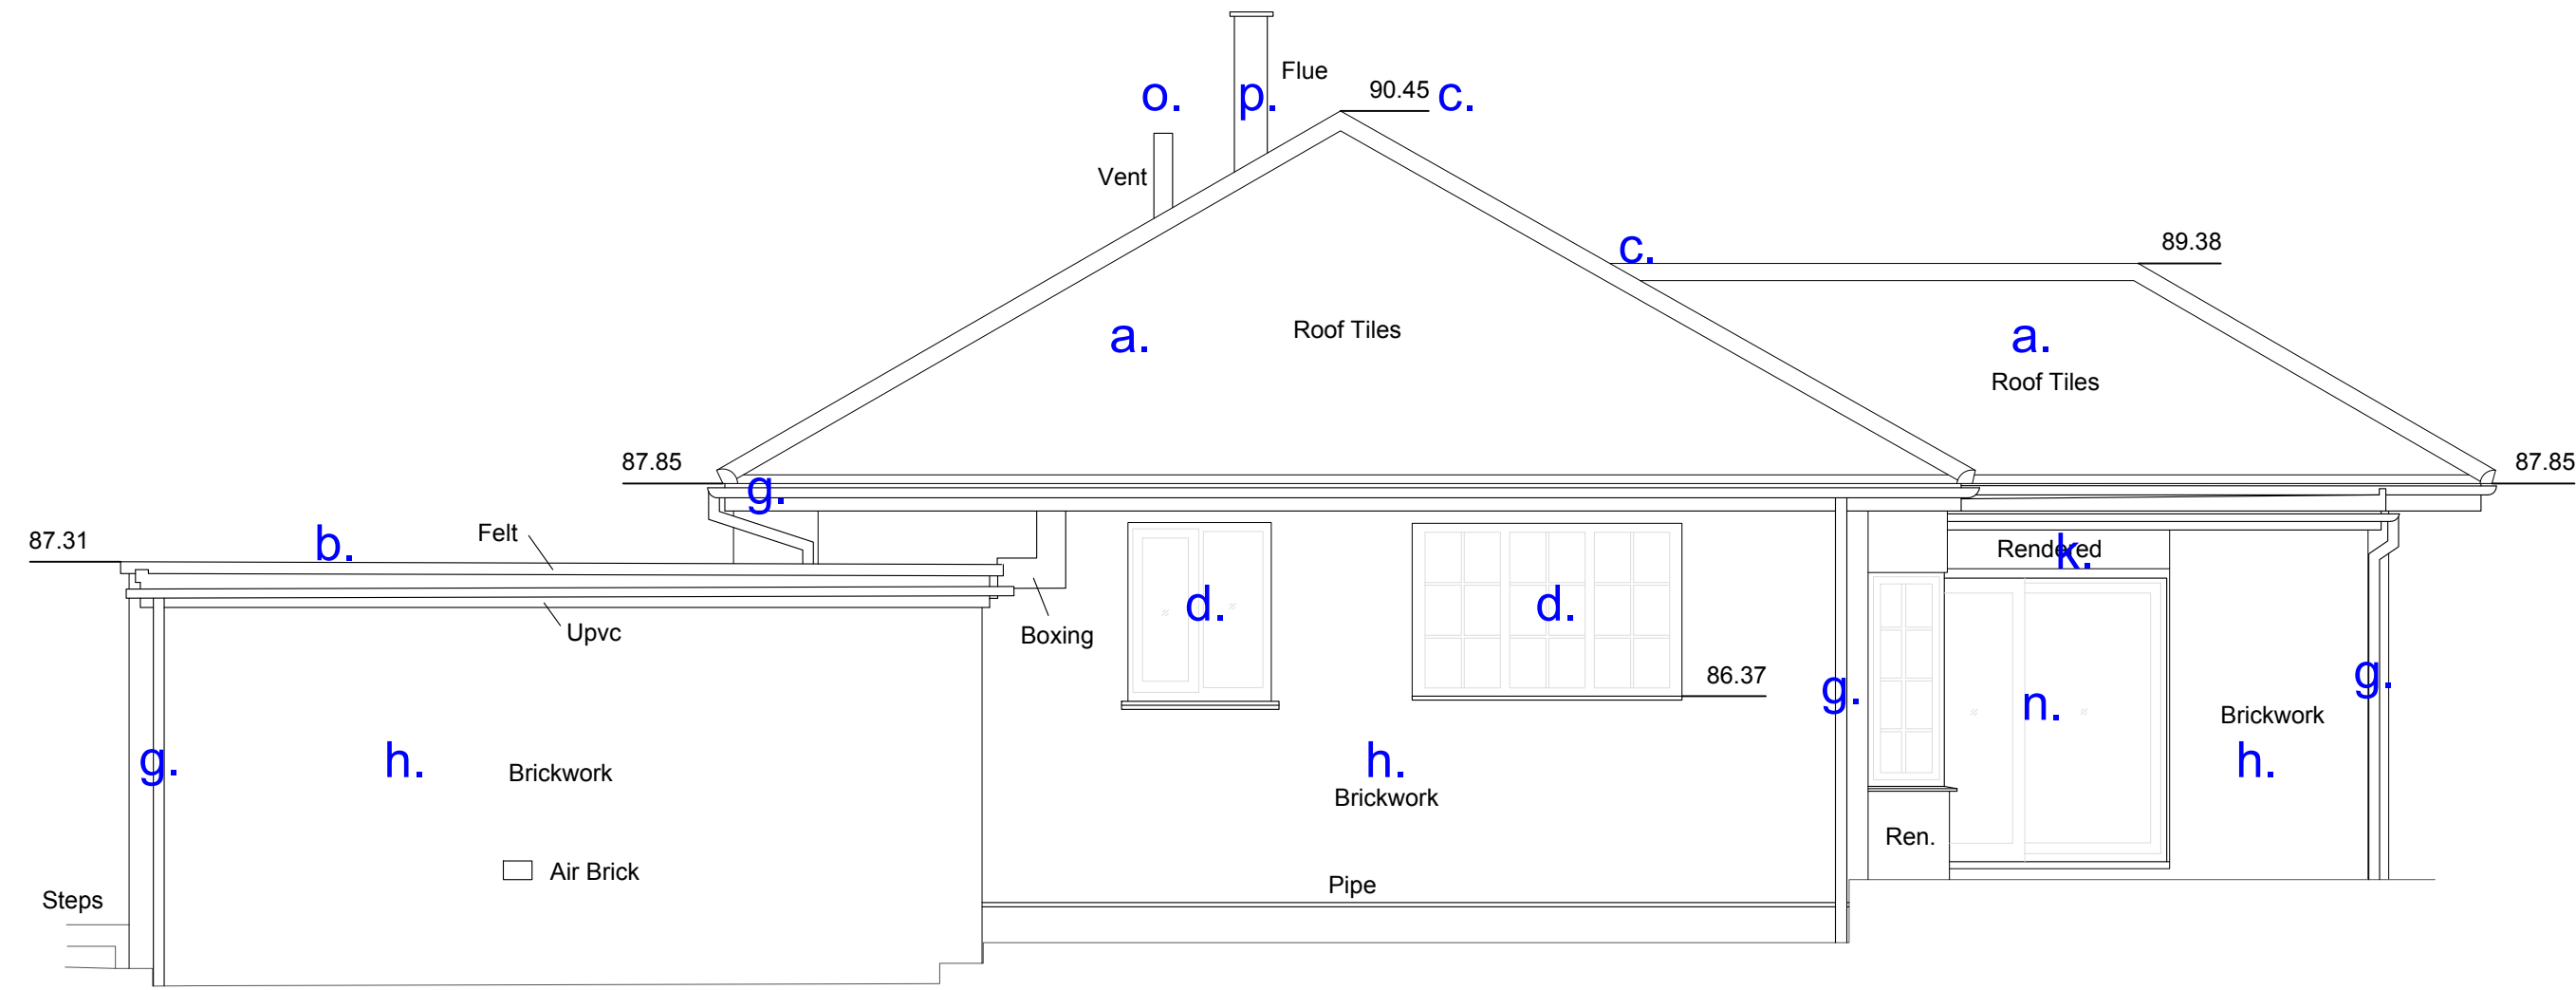


Elevation B

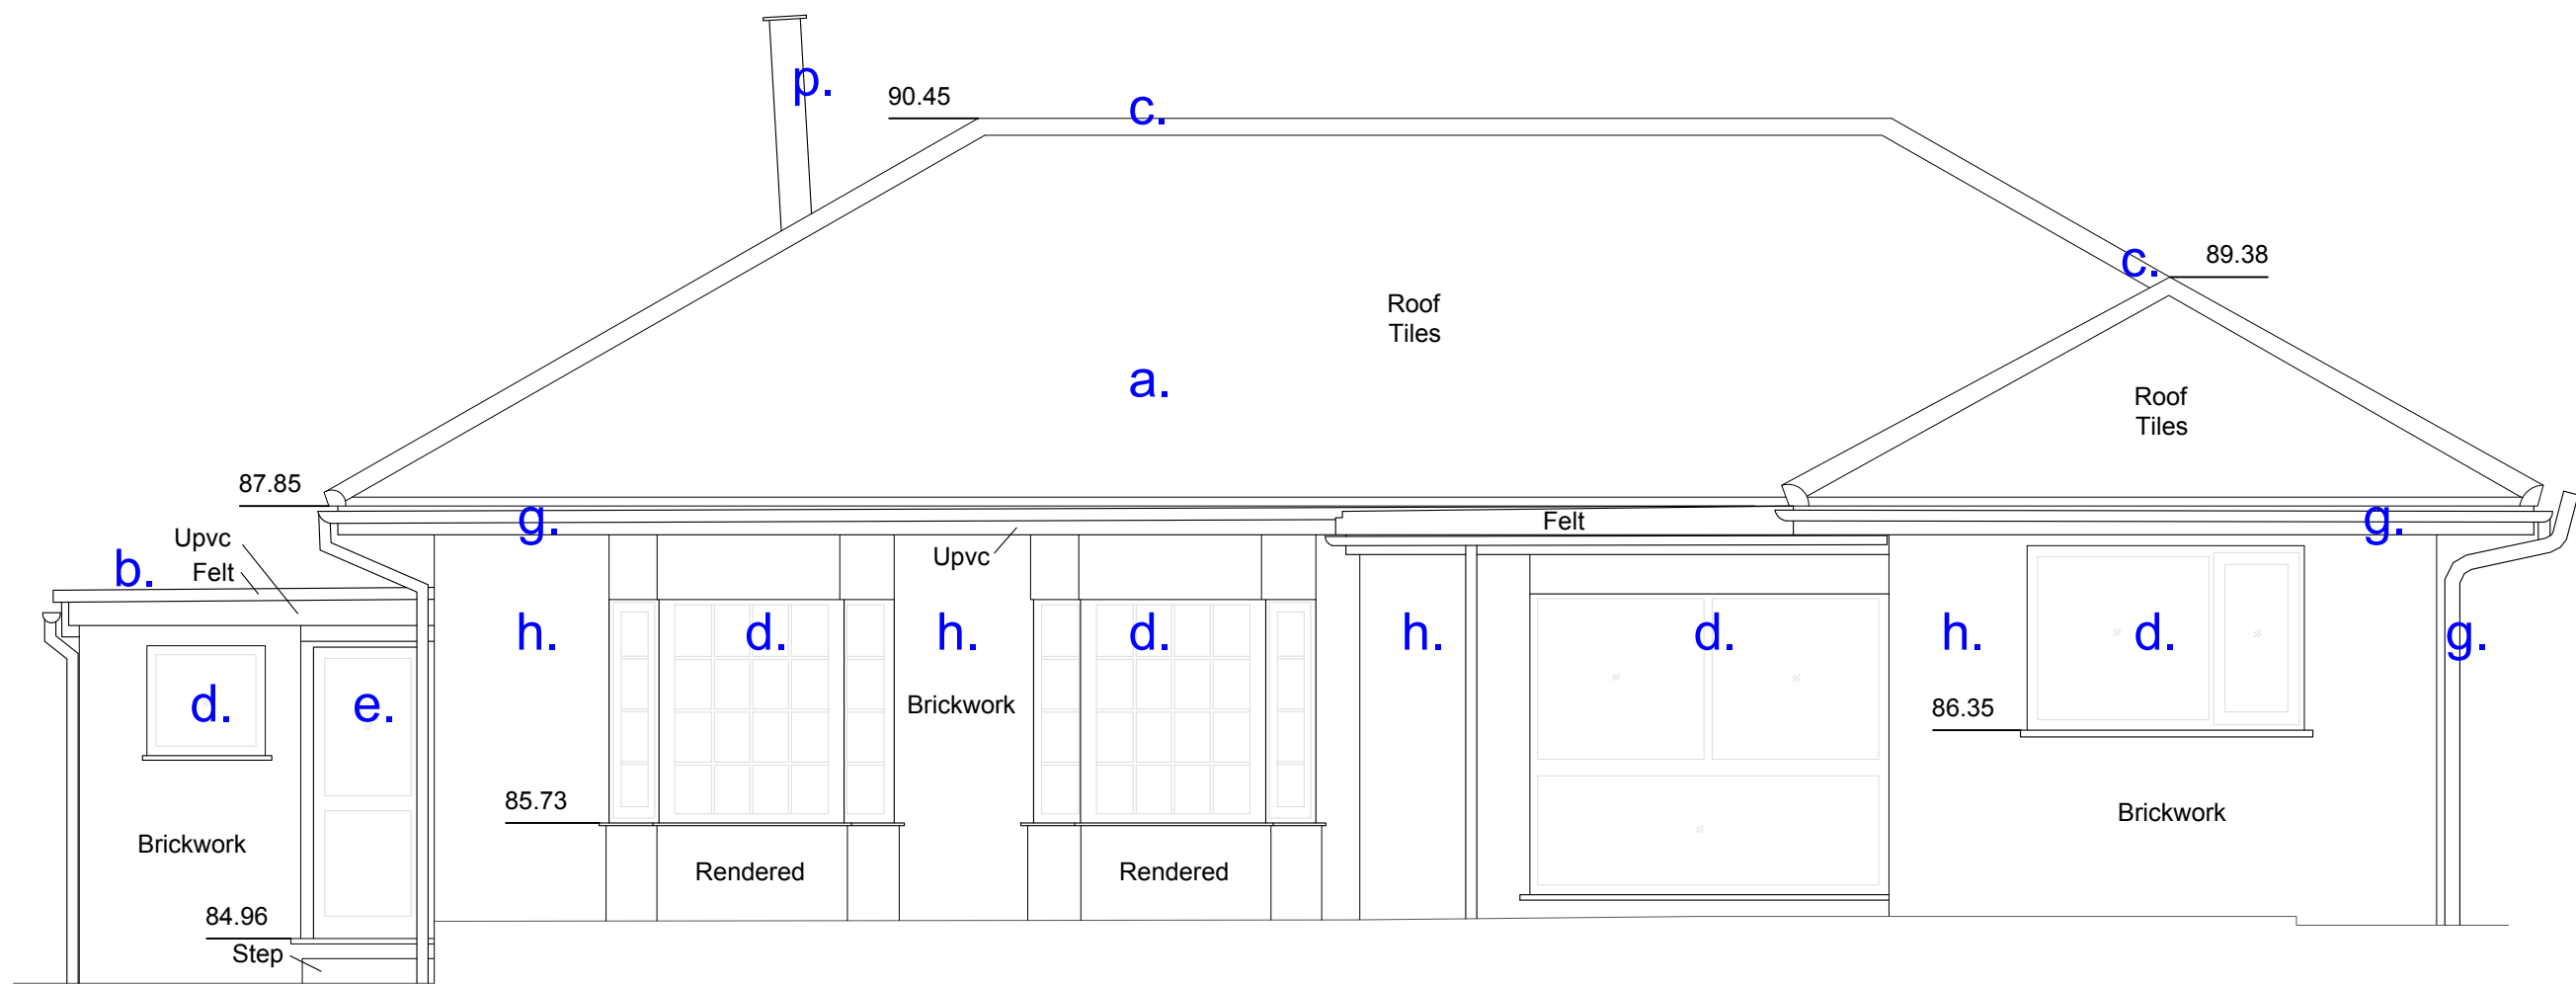

Elevation C - Rear

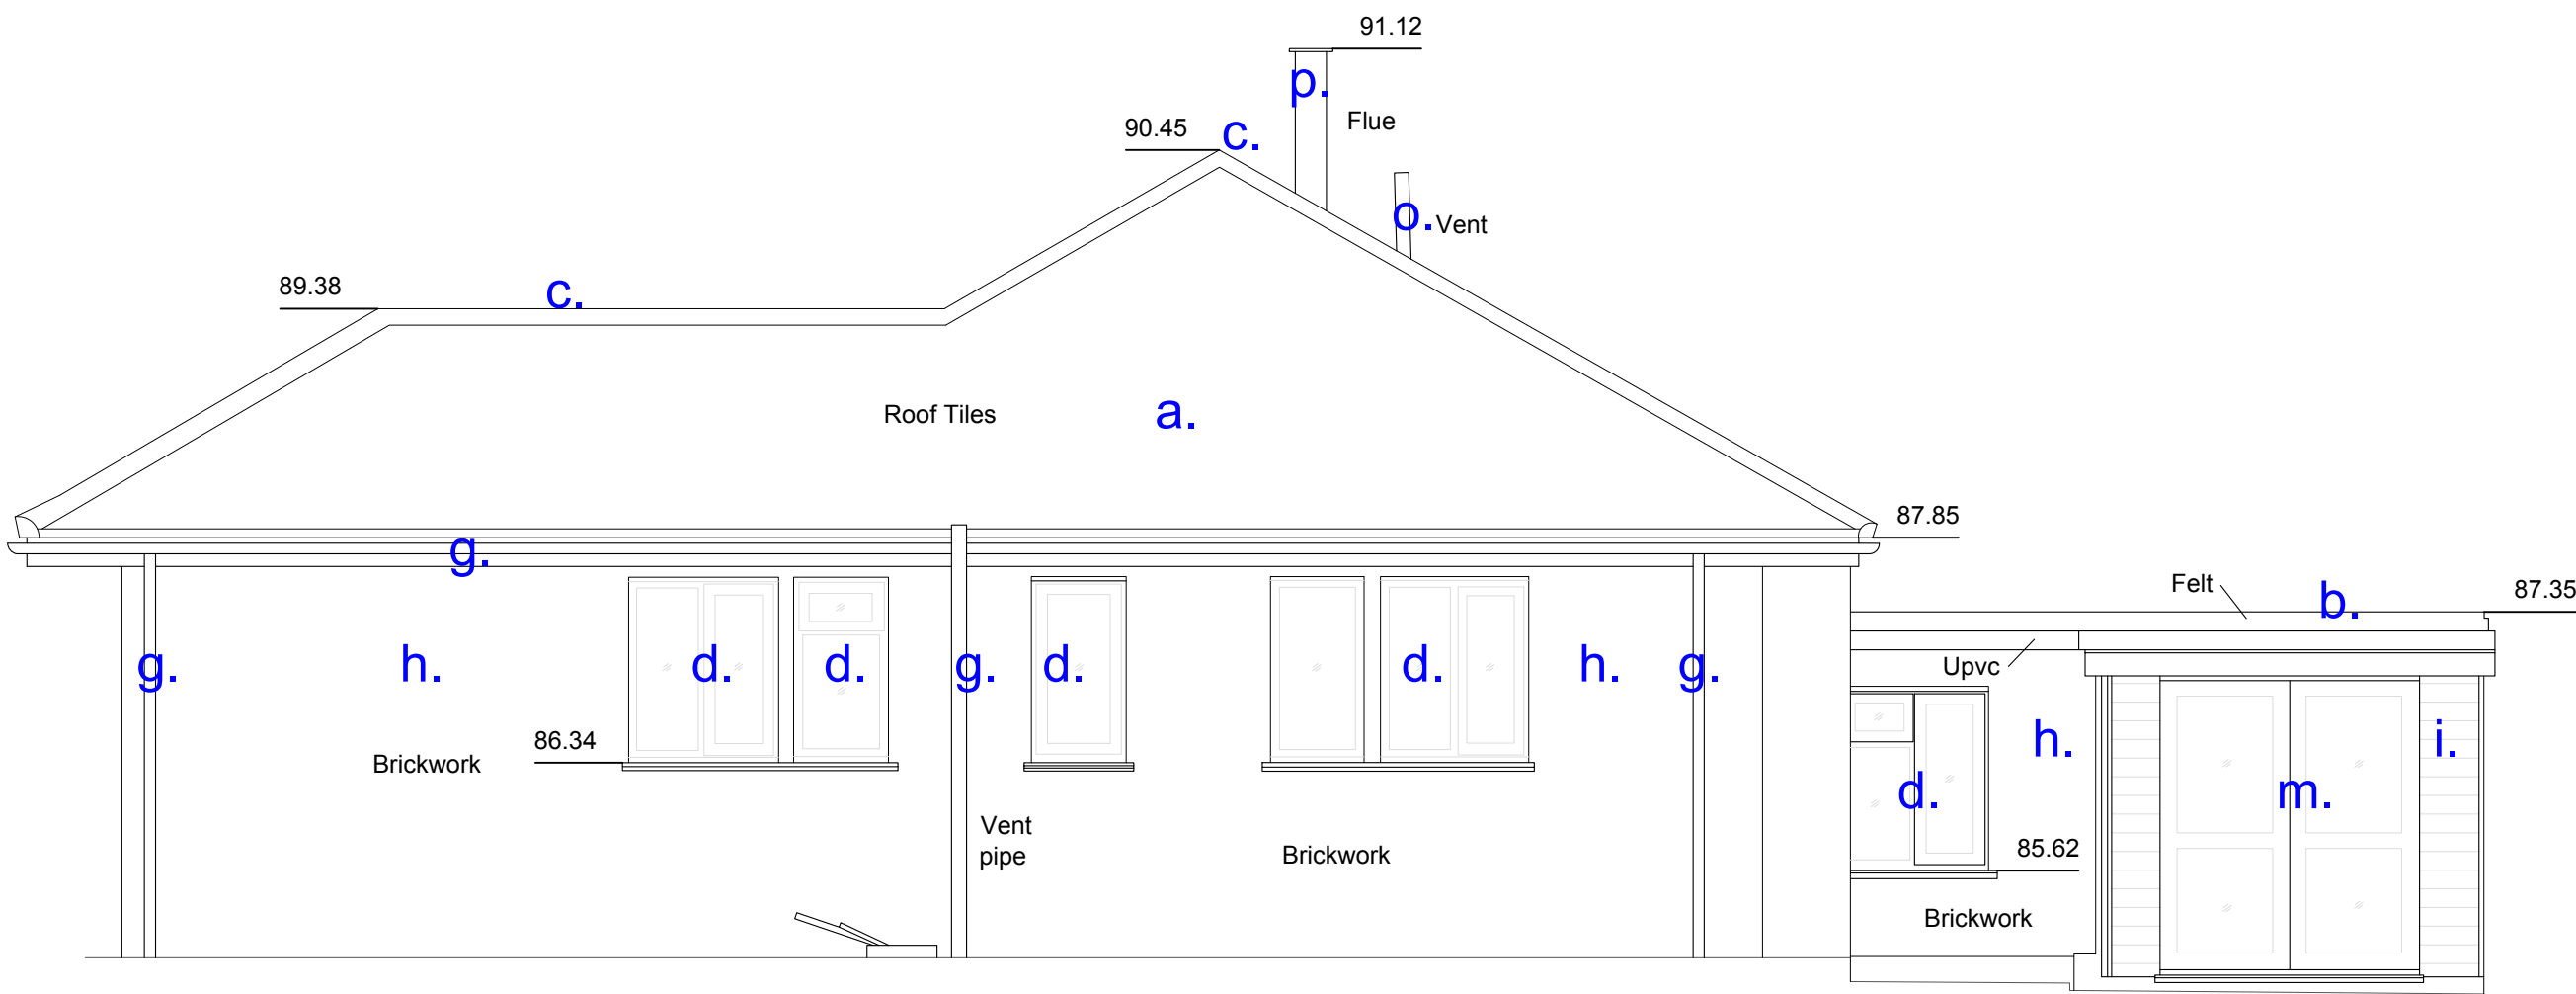

Elevation D

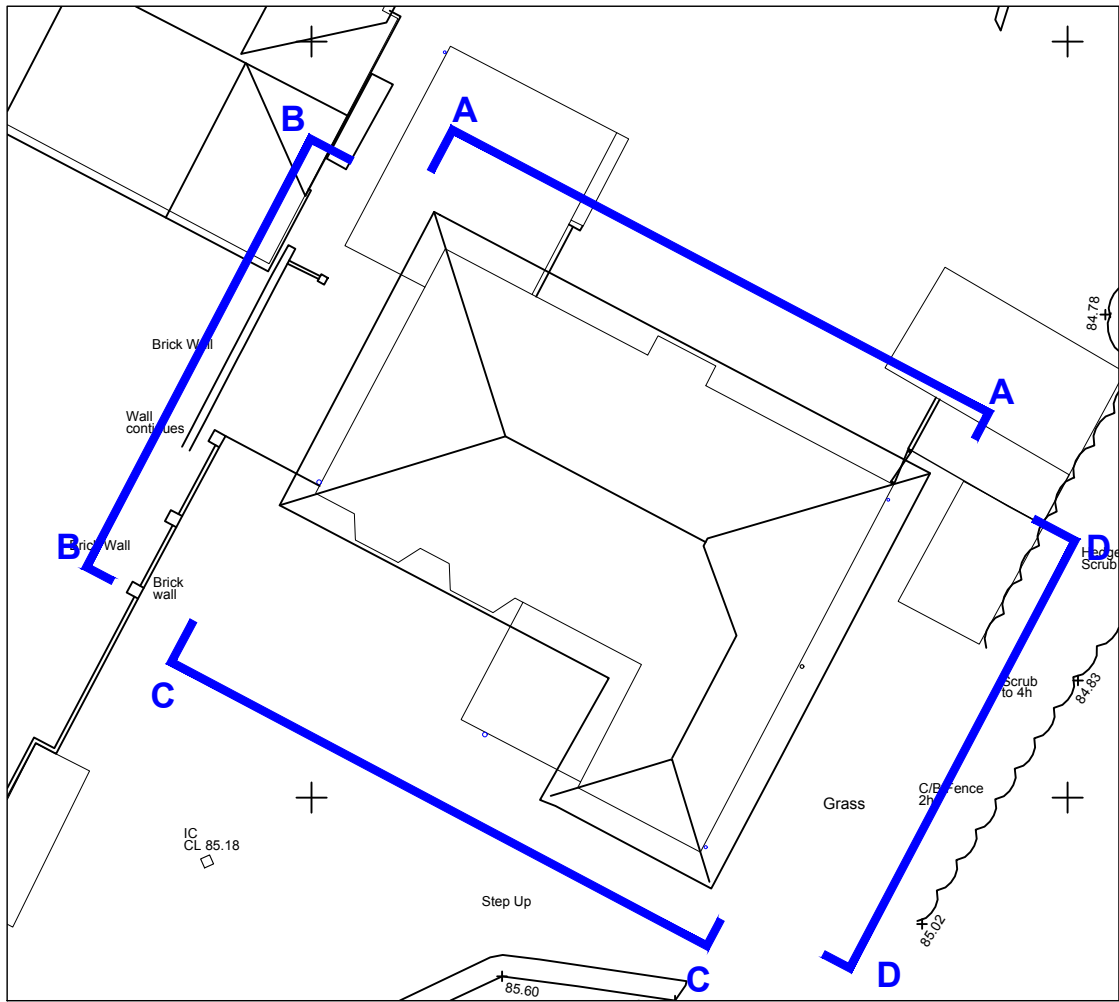


Notes

- | | | | |
|----|---------------------------|----|--------------------------|
| a. | existing tiles | h. | existing brickwork |
| b. | existing flat roof - felt | i. | existing wood cladding |
| c. | existing ridge | j. | existing air bricks |
| d. | existing UPVC windows | k. | rendered |
| e. | existing doors | l. | white fascia and soffits |
| f. | existing wood door | m. | glazed french doors |
| g. | UPVC rain pipe | n. | glazed sliding doors |
| | | o. | vent |
| | | p. | flue |

0.5 1 2 5m 1:50

--- Indicative site boundary - refer to title deed

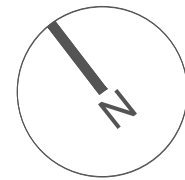

99 Bancroft, 2nd floor
Hitchin, SG5 1NQ
01462 236866
hello@michaelcollinsarchitects.com
www.michaelcollinsarchitects.com

Note: to be read in conjunction with Structural Engineers Information, specification and drawings

All setting out dimensions to be checked on site by contractor and any discrepancies to be noted ASAP. Windows, steelwork, to be site sized.

All sundry work not shown to be undertaken in accordance with the British Standards.

Note: This drawing is not a deed plan.

Michael Collins Architects Ltd.

81 Waterdell - SG4 7RA

Job No. 293 Existing Elevations

Stage 3
Status: Planning

005

REVISION: Scale 1:50@A1