


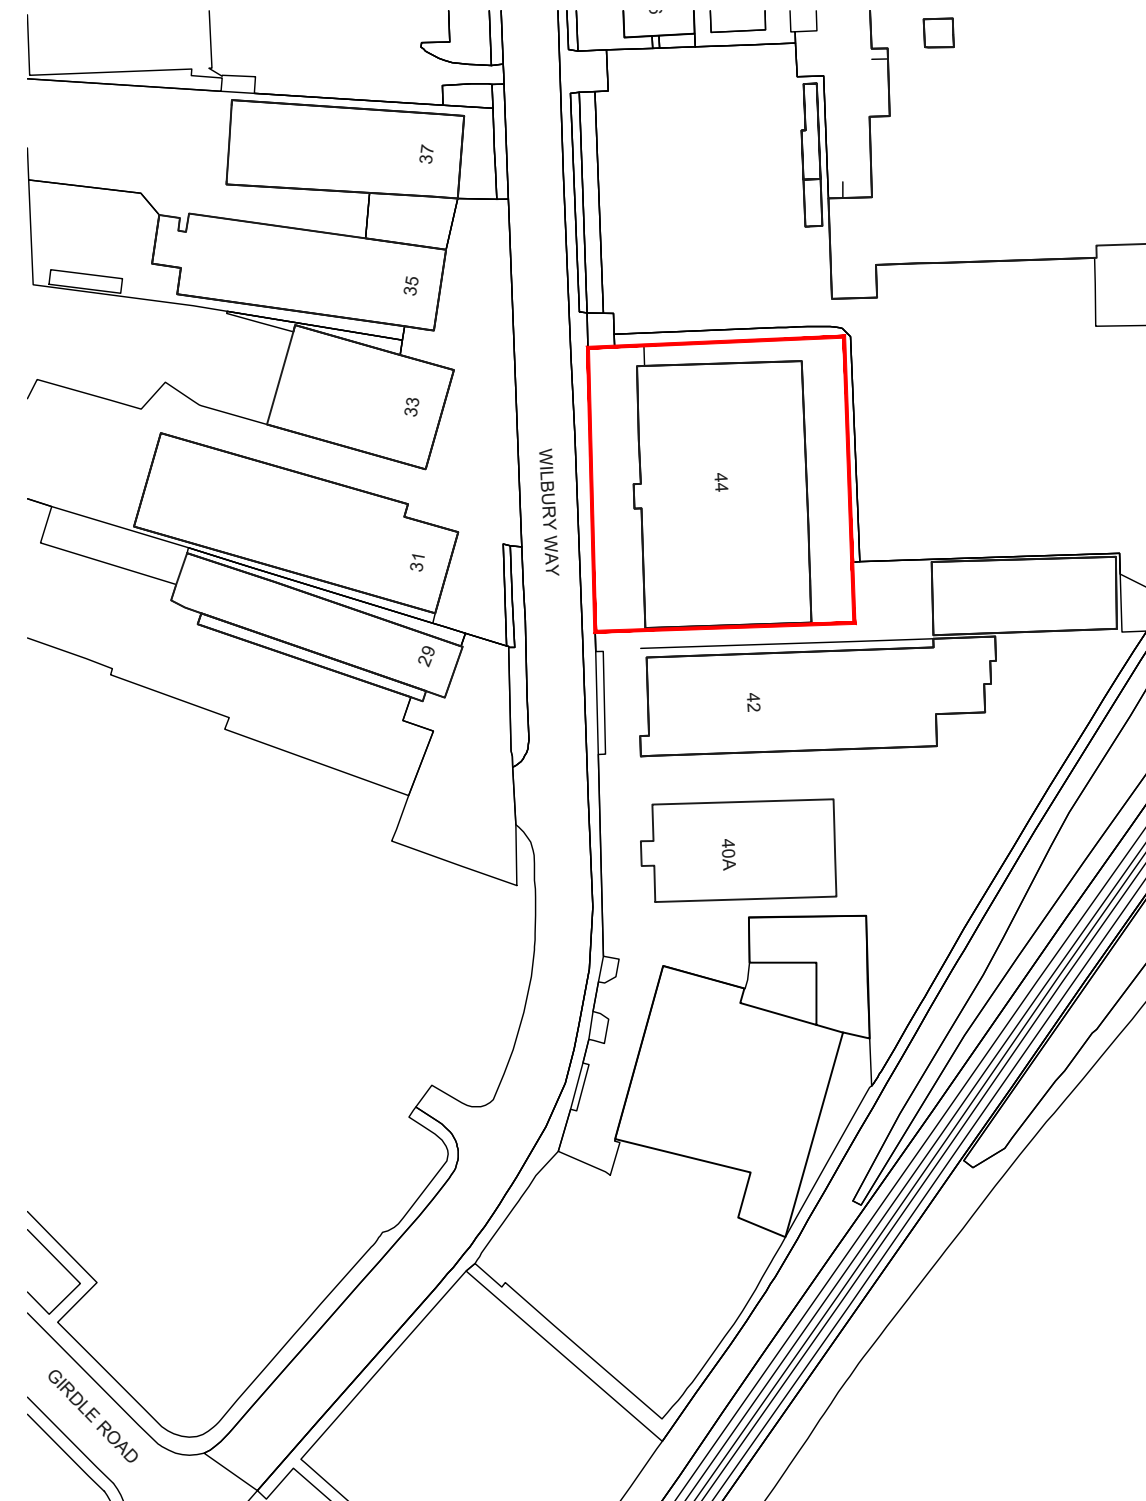

OS MAP

SCALE 1:1250



NOTES

THIS DRAWING IS THE SUBJECT OF COPYRIGHT AND DESIGN RIGHTS AND SHALL NOT BE REPRODUCED, LOANED, COPIED OR SUBMITTED TO ANY OTHER PARTY WITHOUT CONSENT.

NO. DR. INFO
DATE

REVISION

PROJECT

44 WILBURY WAY,
HITCHIN
SG4 0UB

CLIENT

DRAWING TITLE

OS MAP

SCALE	1:1250
SIZE	A4
JOB NO.	202409
STAGE	P
DWG NO.	202409.P.1001
REVISION	
DATE	JUNE 2026
DRAWN	MB
CHECKED	MB



**MBBM
STUDIO**

1 MANOR DRIVE, LONDON, N20 0DZ
MBBMSTUDIOARCHITECTURE@GMAIL.COM
PHONE: 0 7399 409 190

RIBA

Architects
Registration
Board