
0 1 2 3 4 5
scale

a: revisions to client comments. date: 22.02.17
b: revisions to client comments. date: 08.03.17
c: alternative stair explored. date: 07.11.17
d: playroom stair explored. date: 29.11.17
e: scheme revisions to client request. date: 22.03.18

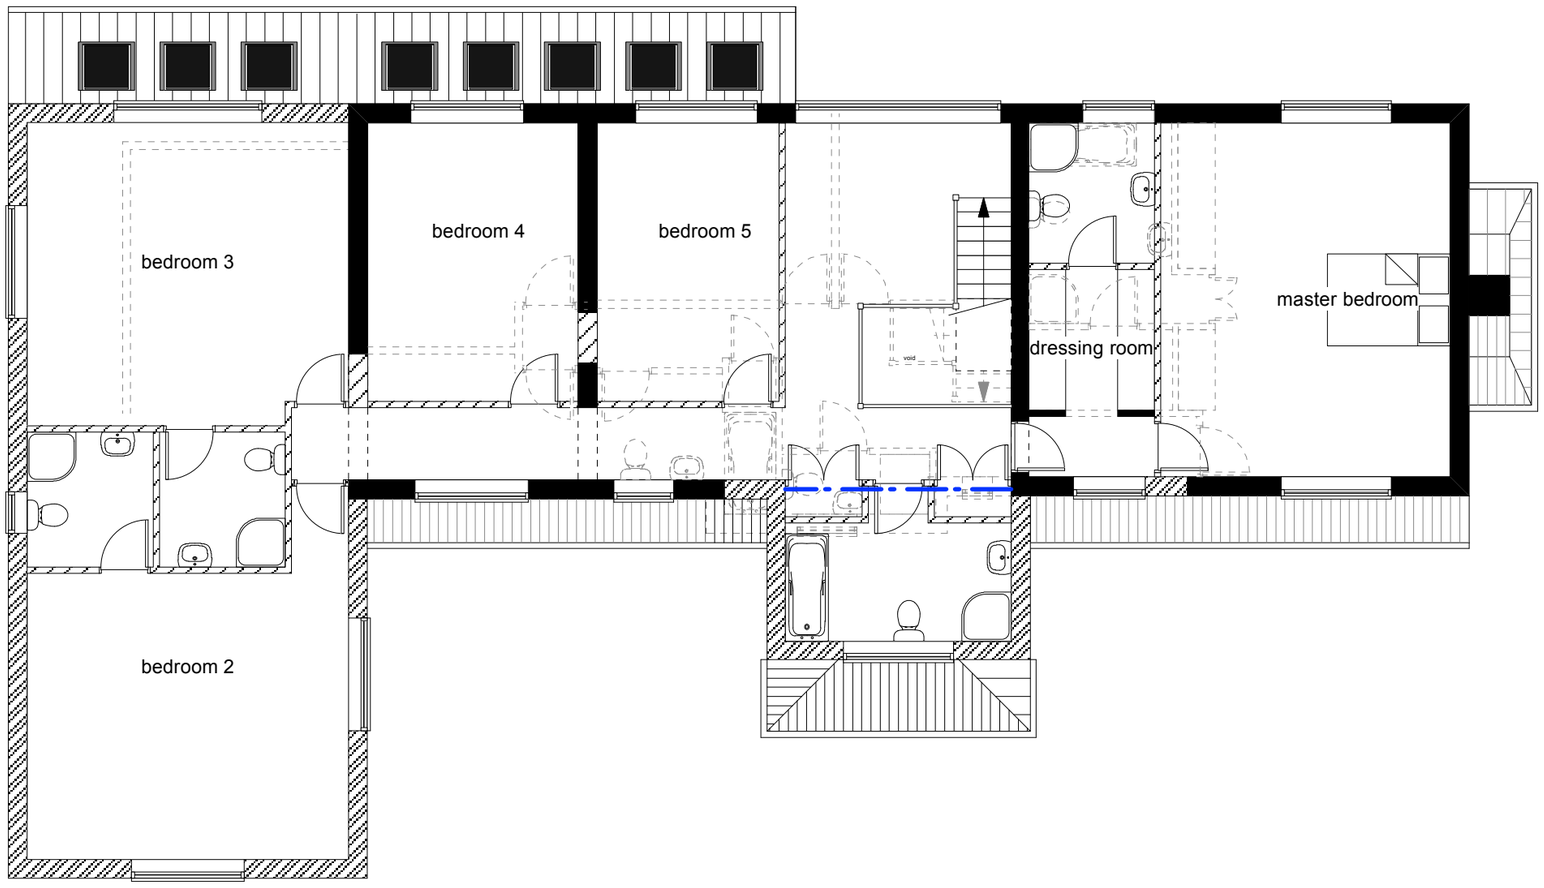

first floor plan

© duncan james design - extension & alterations to 21, blackmoreway, blackmore end, herts for ms. l. lusardi