
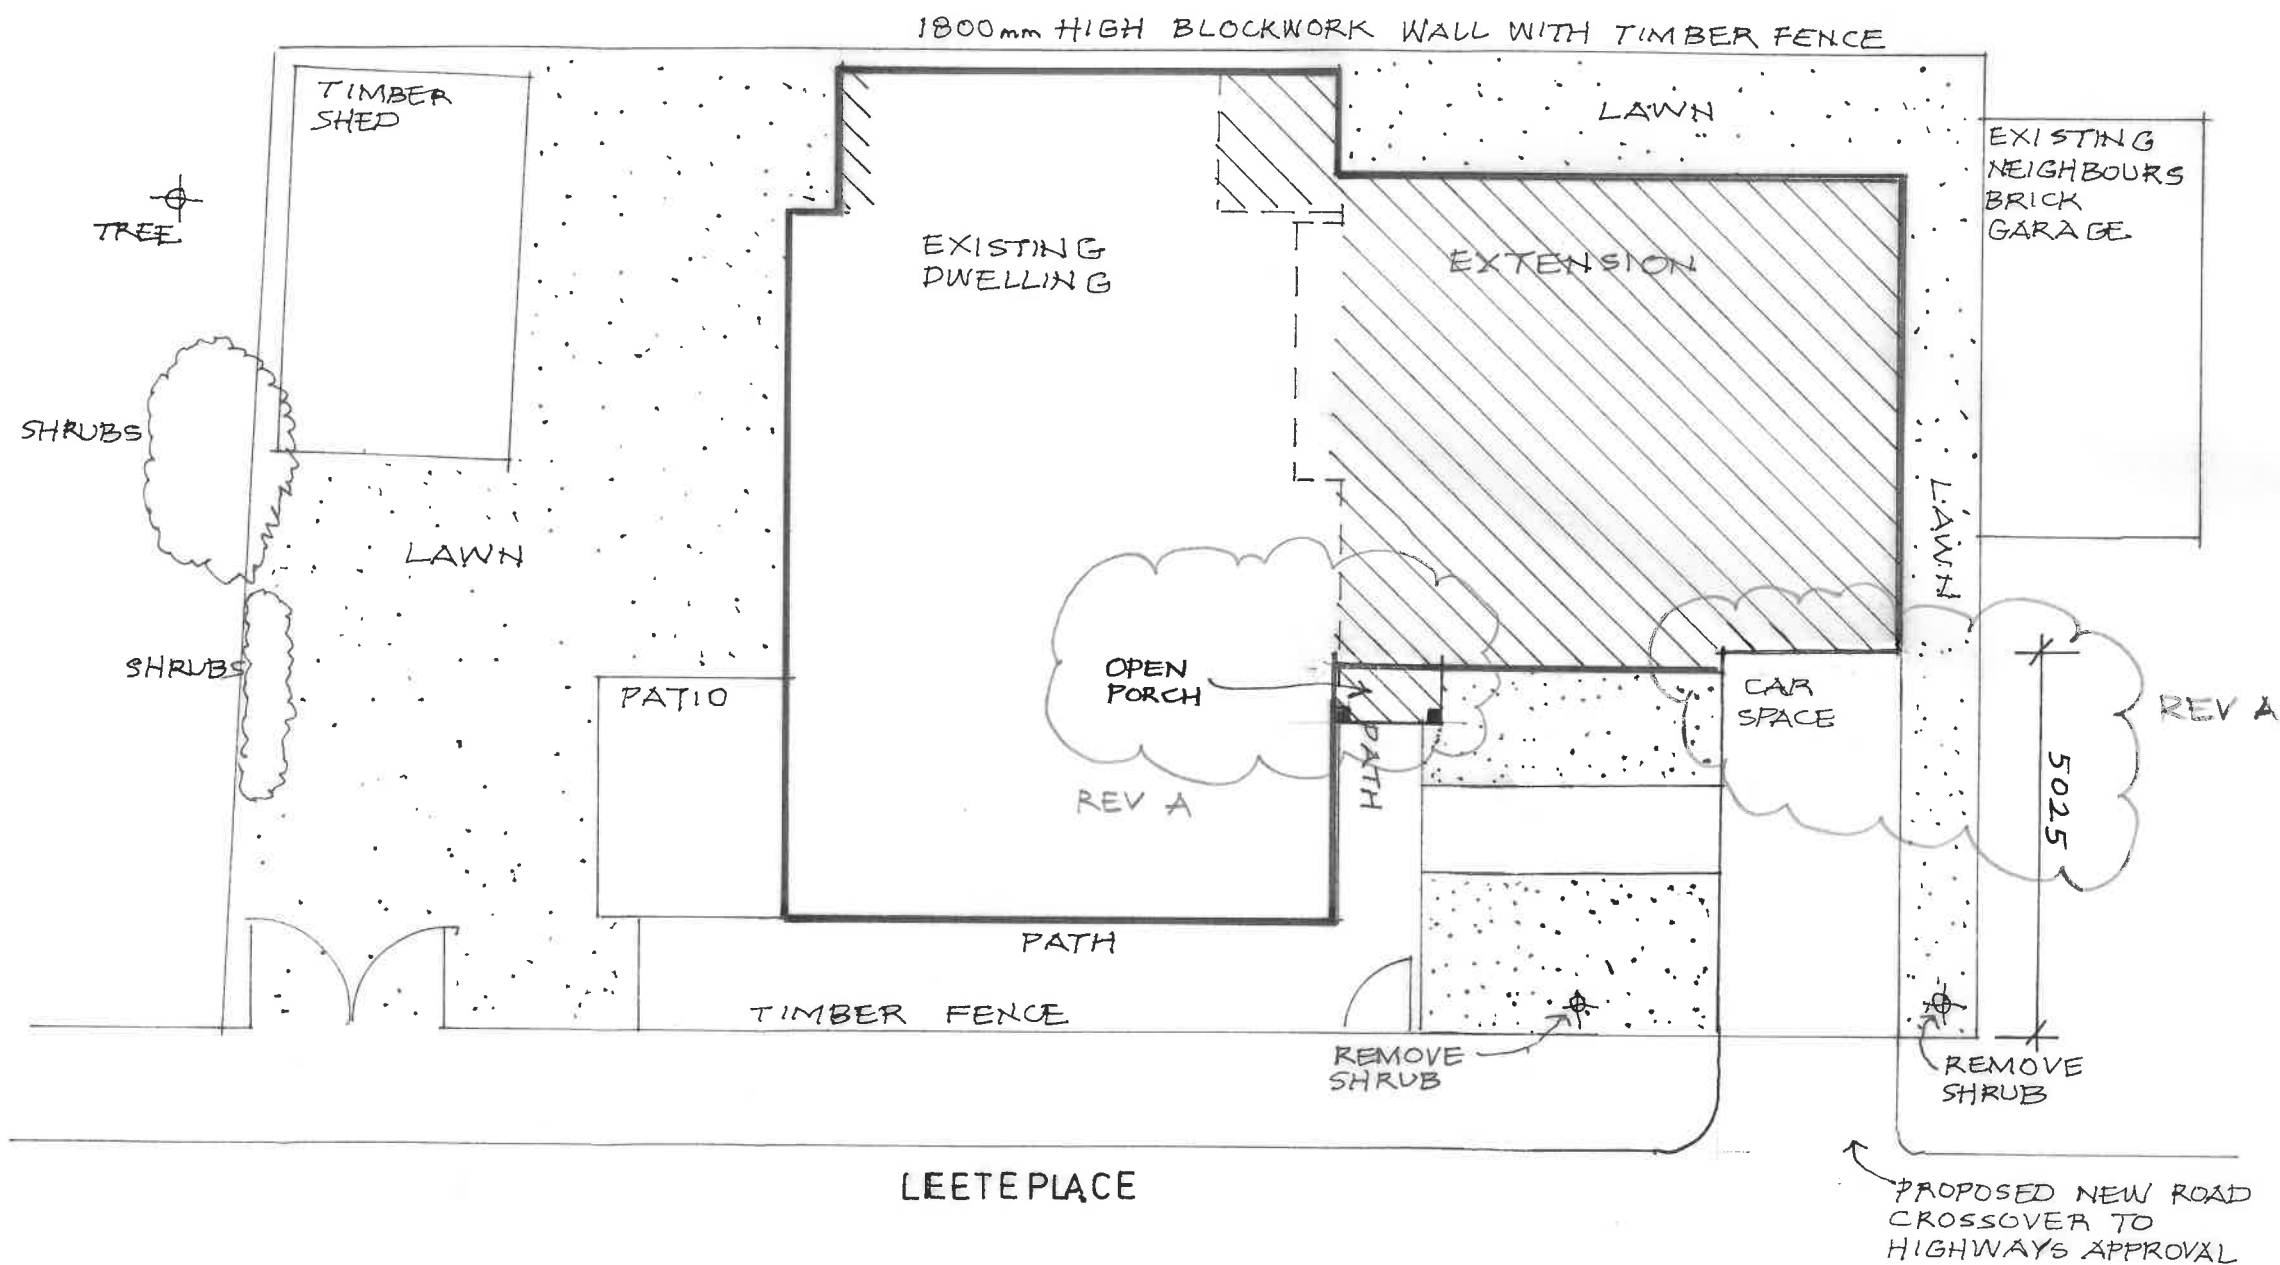


SCALE 1:100 @ A3
0 1 2 3 4 5 6 7 8 9 10

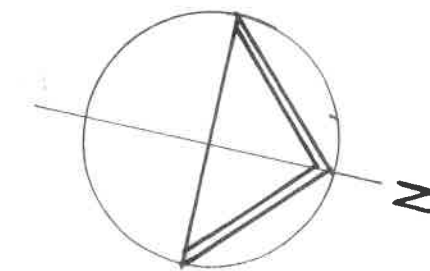

PROPOSED SITE BLOCK PLAN

REV A JUNE 26 LONGER SINGLE CAR SPACE, RECESSED WALL AND ENTRANCE PORCH ADDED.

HENDERSON ARCHITECTS

LOUISVILLE, SOUTH STREET, LITLINGTON, SG8 0QR

Tel 07443 776706 Kevinhenderson@live.co.uk

4 LEETE PLACE, ROYSTON, SG8 5DX : SIDE EXTENSION

Client : Mr and Mrs P. Laville

PROPOSED BLOCK PLAN

Scale	Date	Drawing No	Rev
1:100			
1:100 @ A3	MAR 2026	2601/11	A