


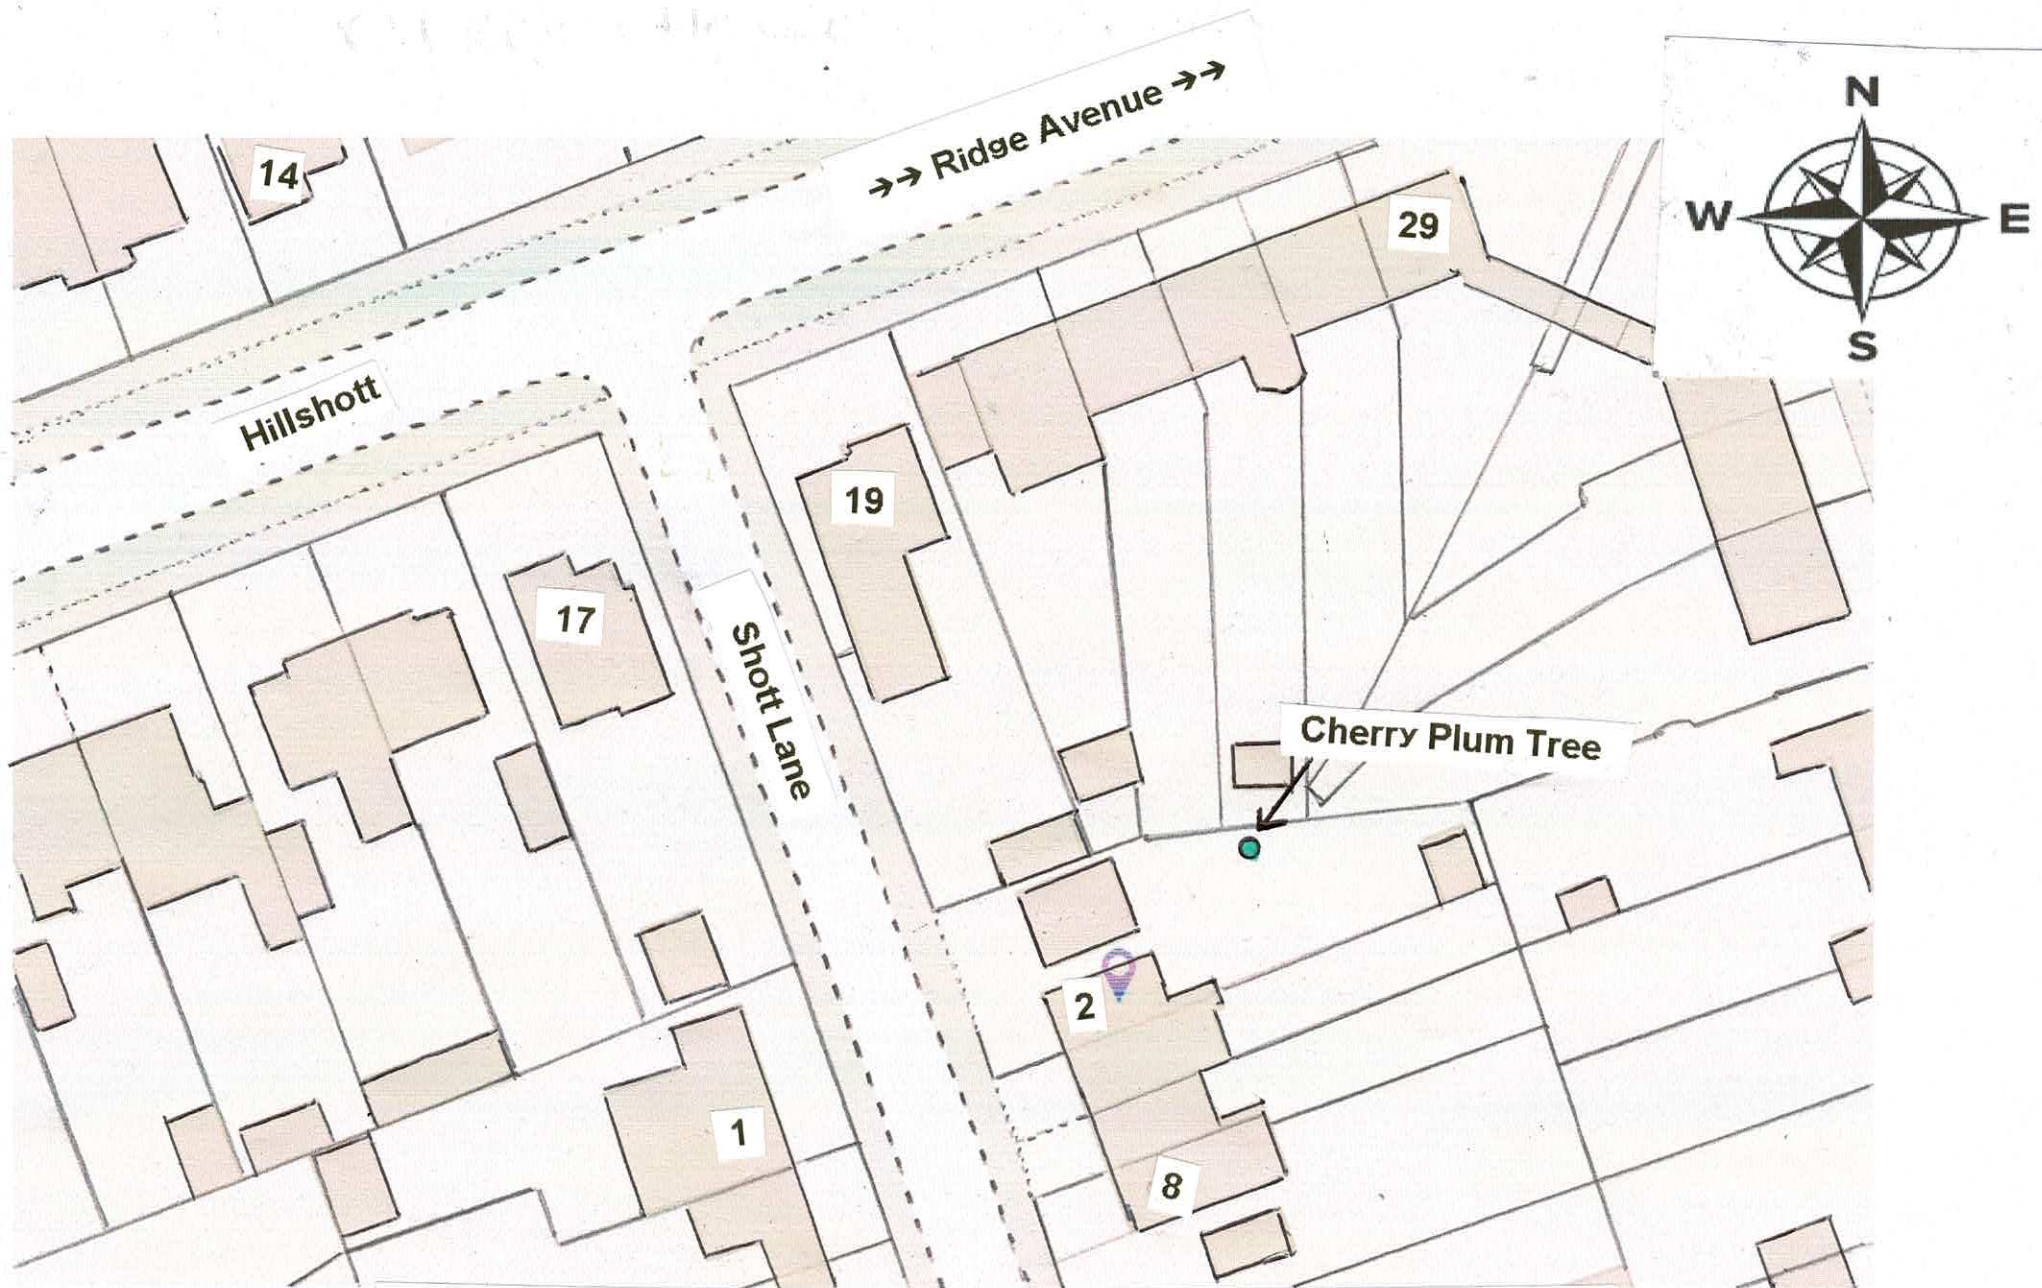

Tree planning for 2, Shott Lane, Letchworth SG6 1ST