



Legend

WALLS

01. White render
02. Slate hung tiles
03. Red brick
04. Horizontal timber panelling

WINDOWS & DOORS

11. Black painted timber window
12. Black painted timber bay window
13. White painted timber window
14. Painted solid timber door
15. White painted glazed timber door
16. Aluminum Window
17. White metal framed windows
18. Skylight
19. Painted Aluminium Glazed Door

ROOFING

21. Slated Roof tiles

MISCELLANEOUS

31. Black drainage pipe or gutter
32. Black Aluminium

Revisions

R	Date	Description	Checked
00	17.10.25	Planning Issue	HH / CS

Project

36 Ickleford Road
36 Ickleford Road, Hitchin SG5 1TR

Drawing

Elevation Front & Rear
Proposed

Status

Planning

Scale

1:100

Format

A3

Drawing Reference


0898-03-0520

Revision

00



Front Elevation
Proposed

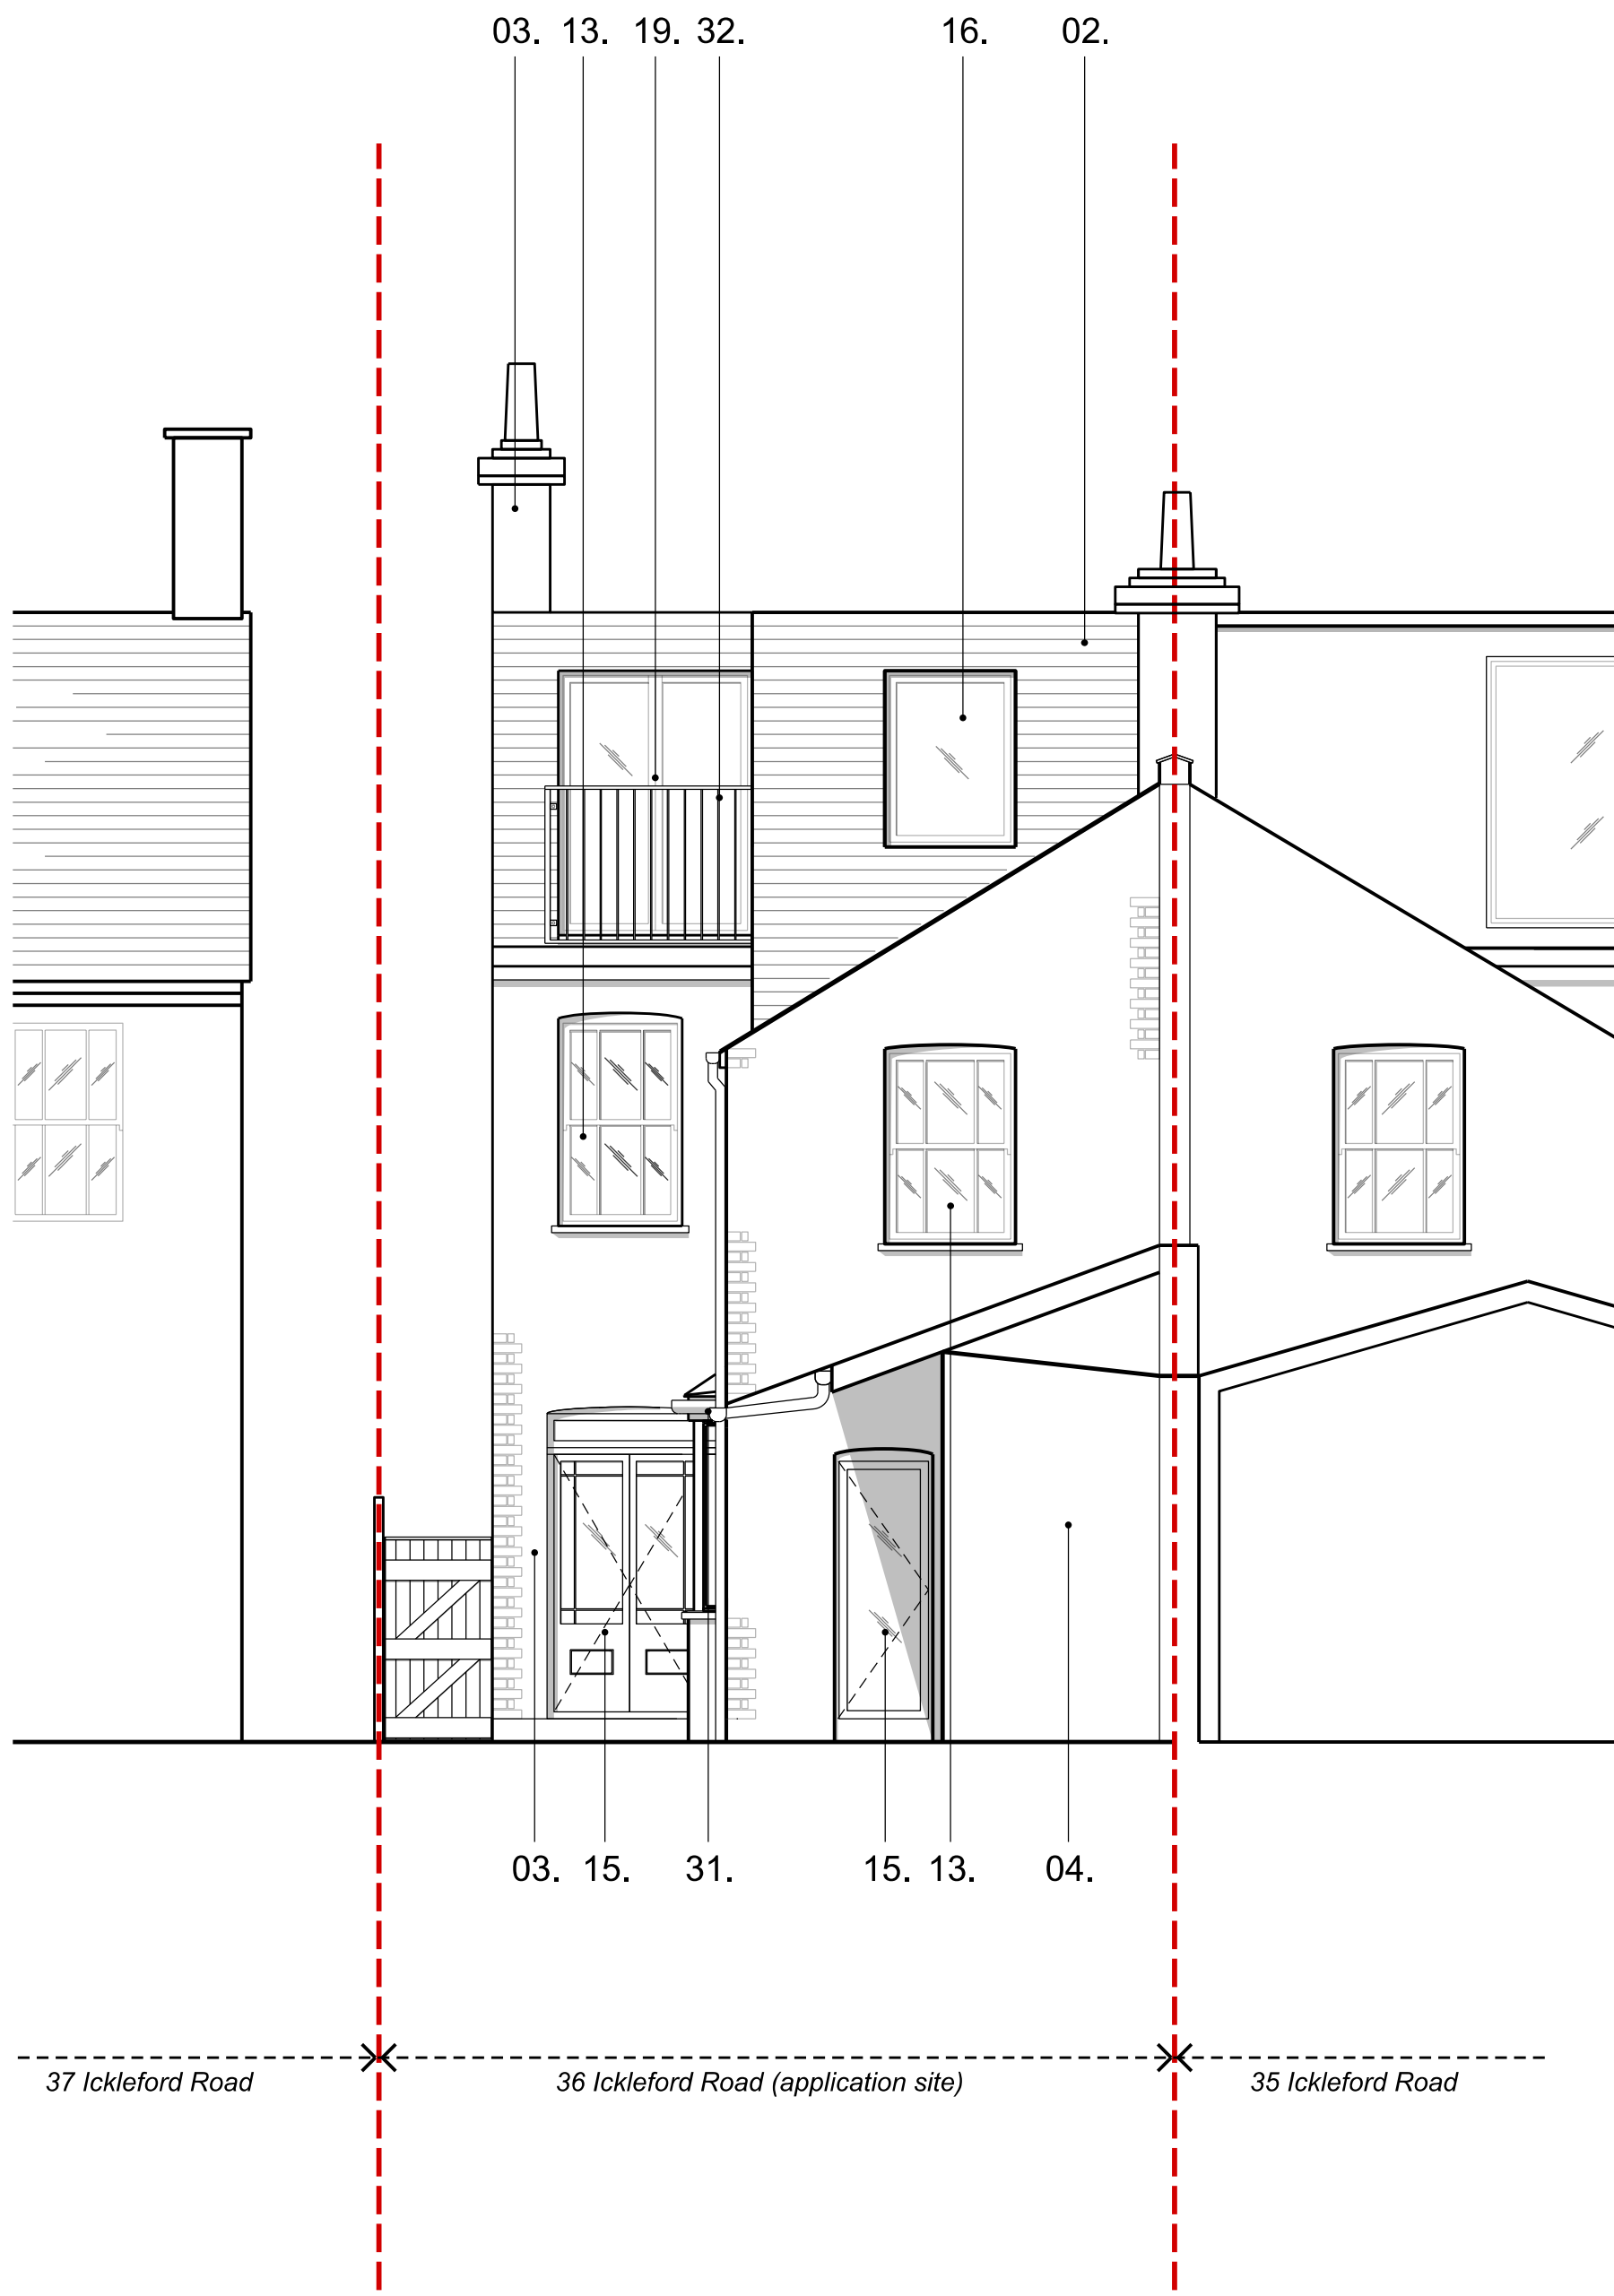

Rear Elevation
Proposed