



0 1m 2m 3m 4m 5m
1:100

Second Floor
Existing

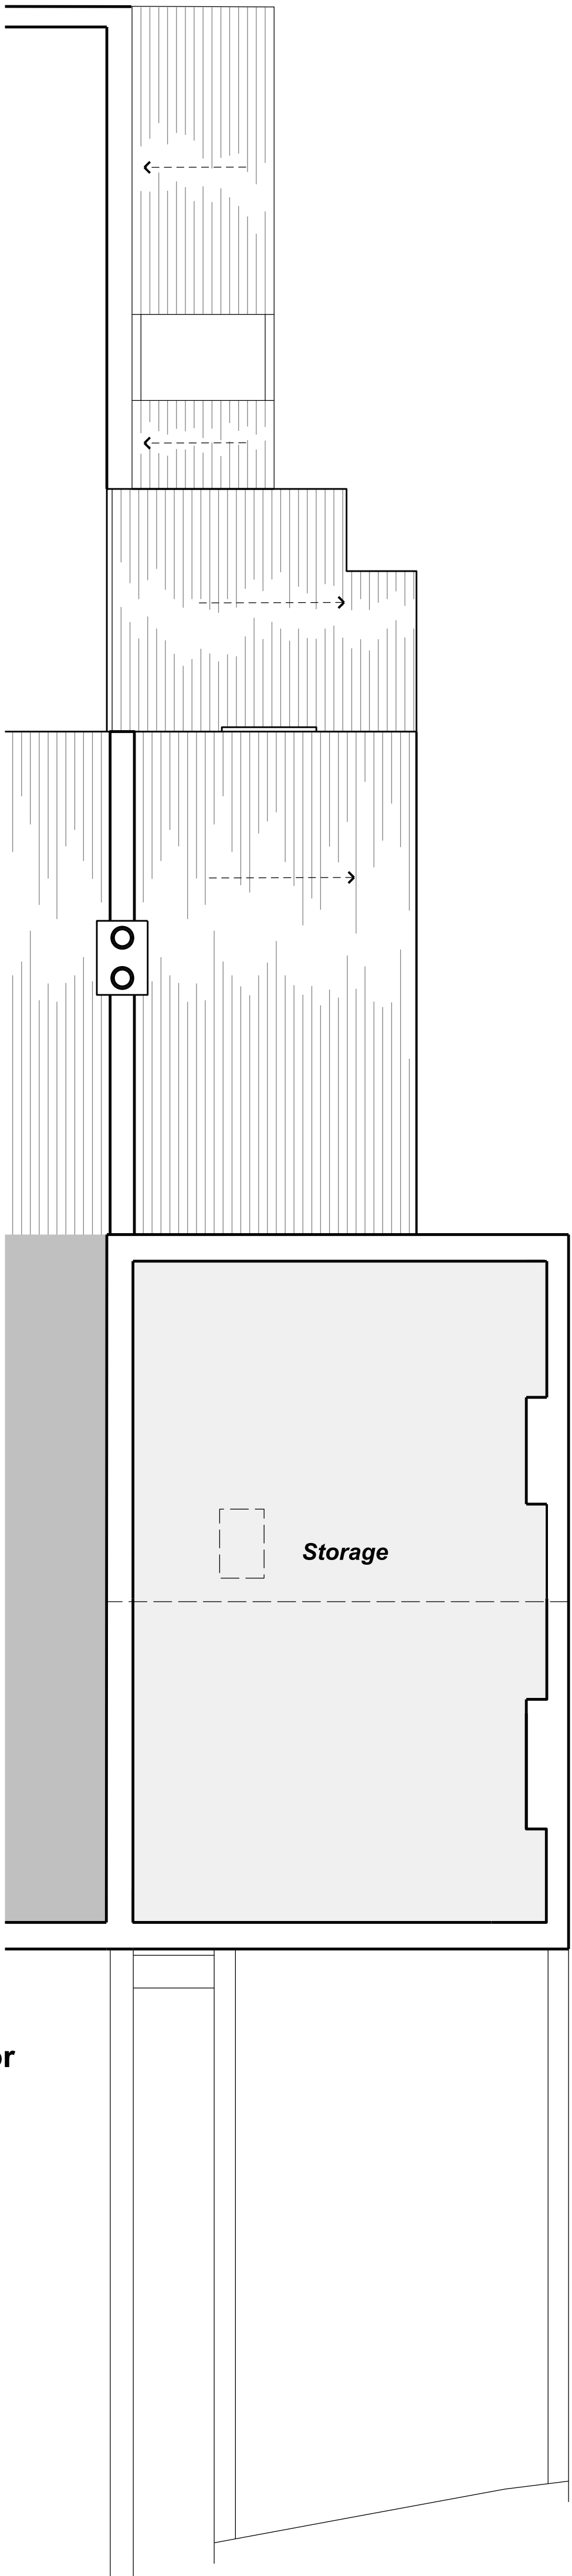

Roof Plan
Existing

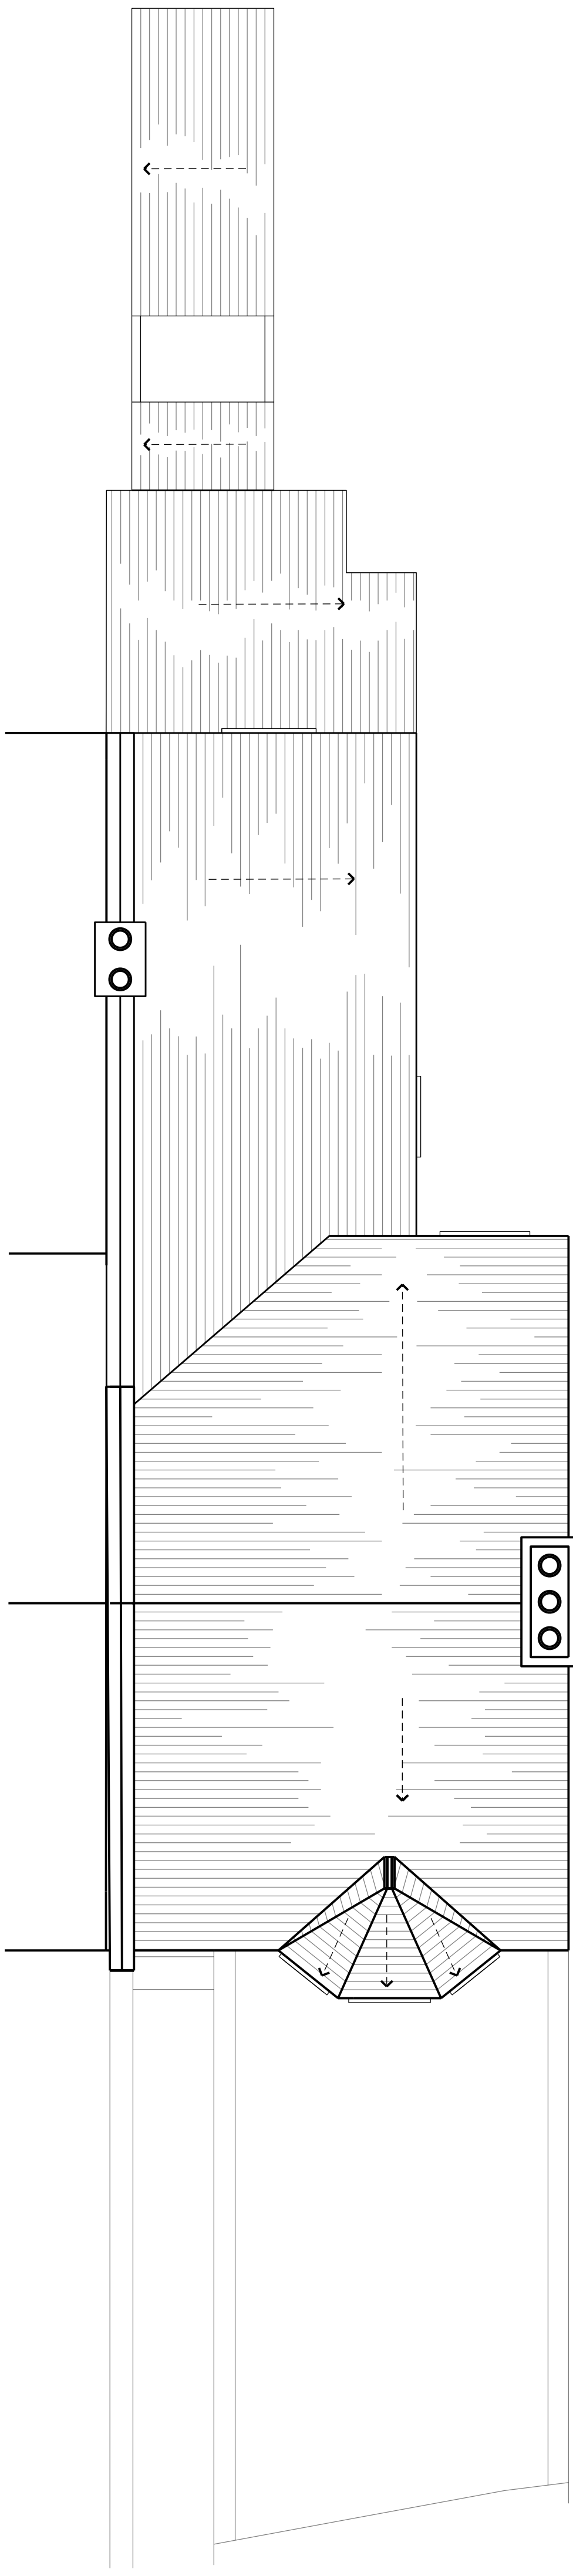

SMITH &
NEWTON
ARCHITECTS
RIBA CHARTERED PRACTICE

Unit A, 9 Shepherd's Lane,
Homerton, London E9 6JJ
+44 (0)20 8520 3867
info@smith-newton.com
www.smith-newton.com

Company No. 09336549
Chartered Practice No. 20014924
Vat No. 203720944

This drawing is not to be scaled for anything other than planning purposes only. It is not to be used for building regulations or construction purposes. All dimensions are to be confirmed on site. Architect to be informed of any discrepancies before any action is taken. This drawing is copyright © Smith & Newton Architects Ltd.



Legend

- Site Boundary
- Kitchen / Dining
- Bedroom / Living Room
- WC / Bathroom / Utility
- Access
- Storage
- Ancillary / Other

Revisions

R	Date	Description	Checked
00	17.10.25	Planning Issue	HH / CS

Project

36 Ickleford Road
36 Ickleford Road, Hitchin SG5 1TR

Drawing

Plans L02 & Roof
Existing

Status

Planning

Scale

1:100

Format

A3

Drawing Reference

0898-03-0201

Revision

00