



Ground Floor
Existing

35 Ickleford Road

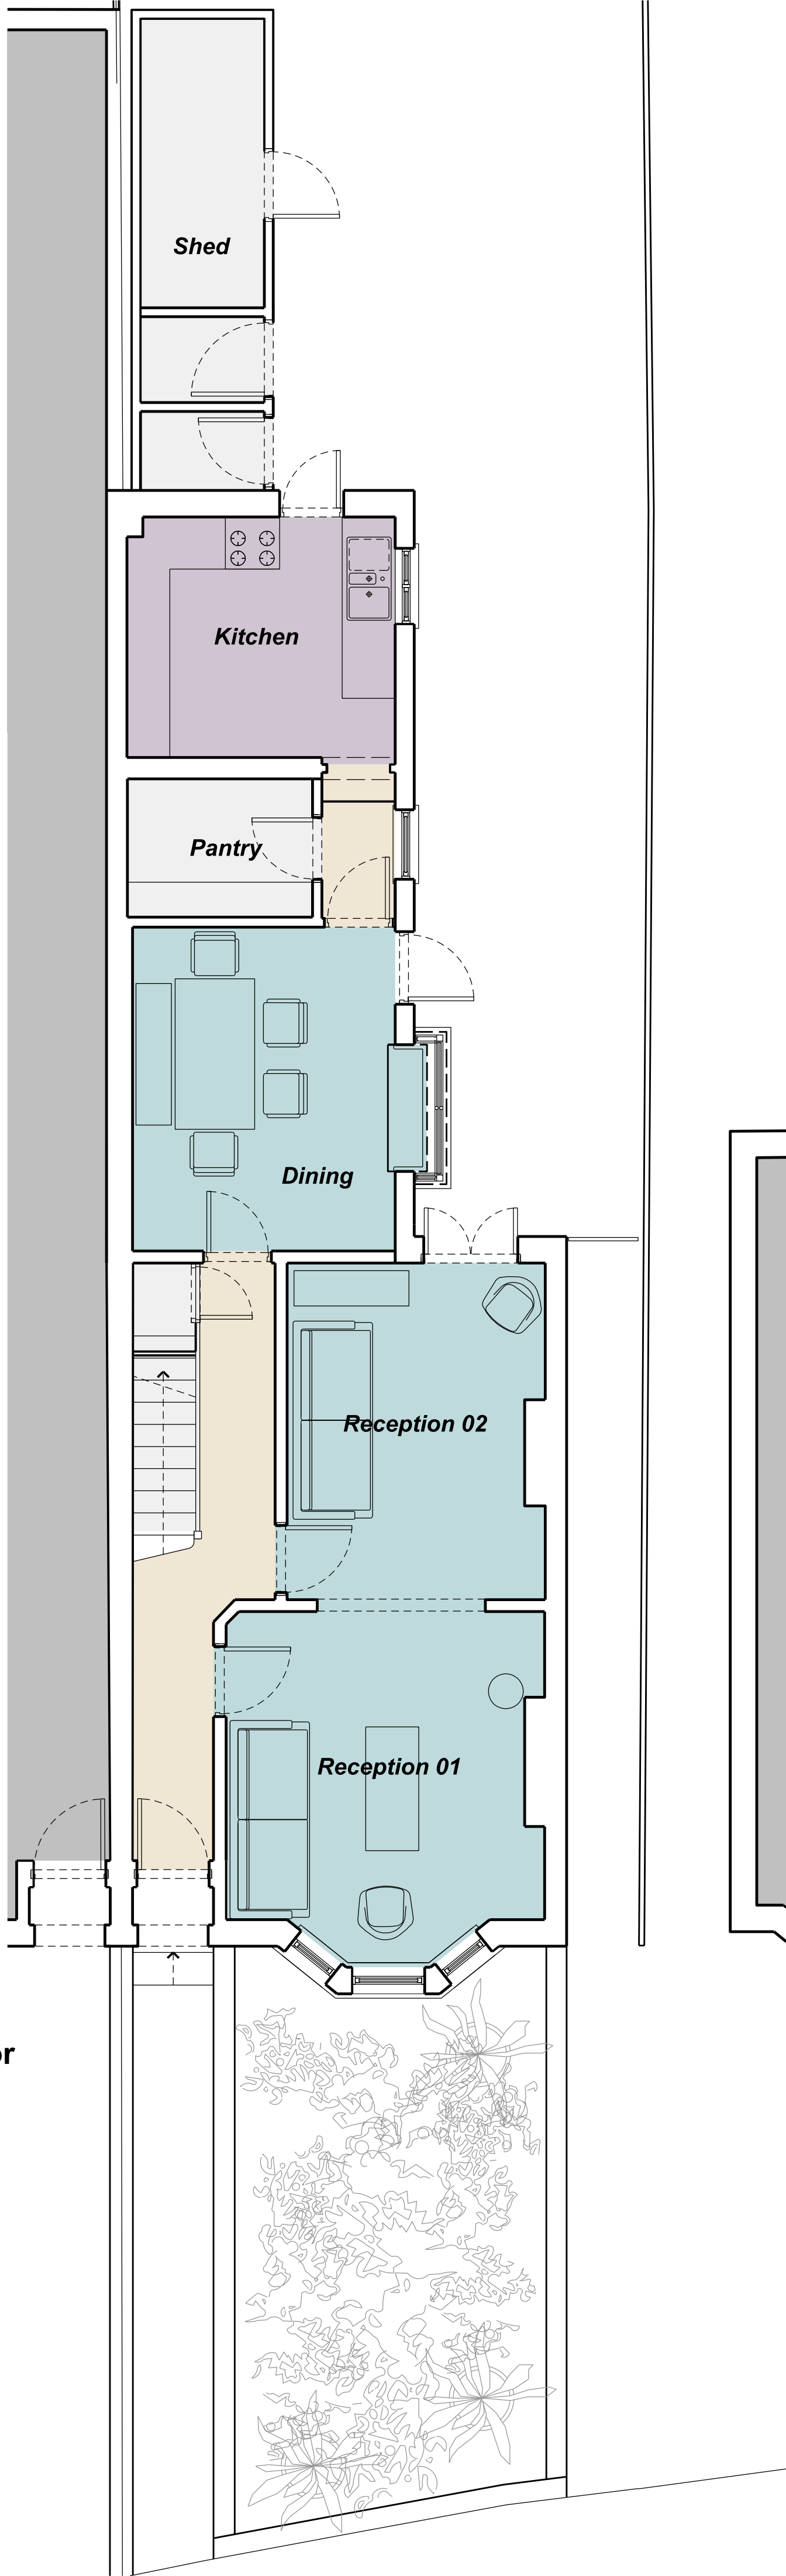

37 Ickleford Road

First Floor
Existing

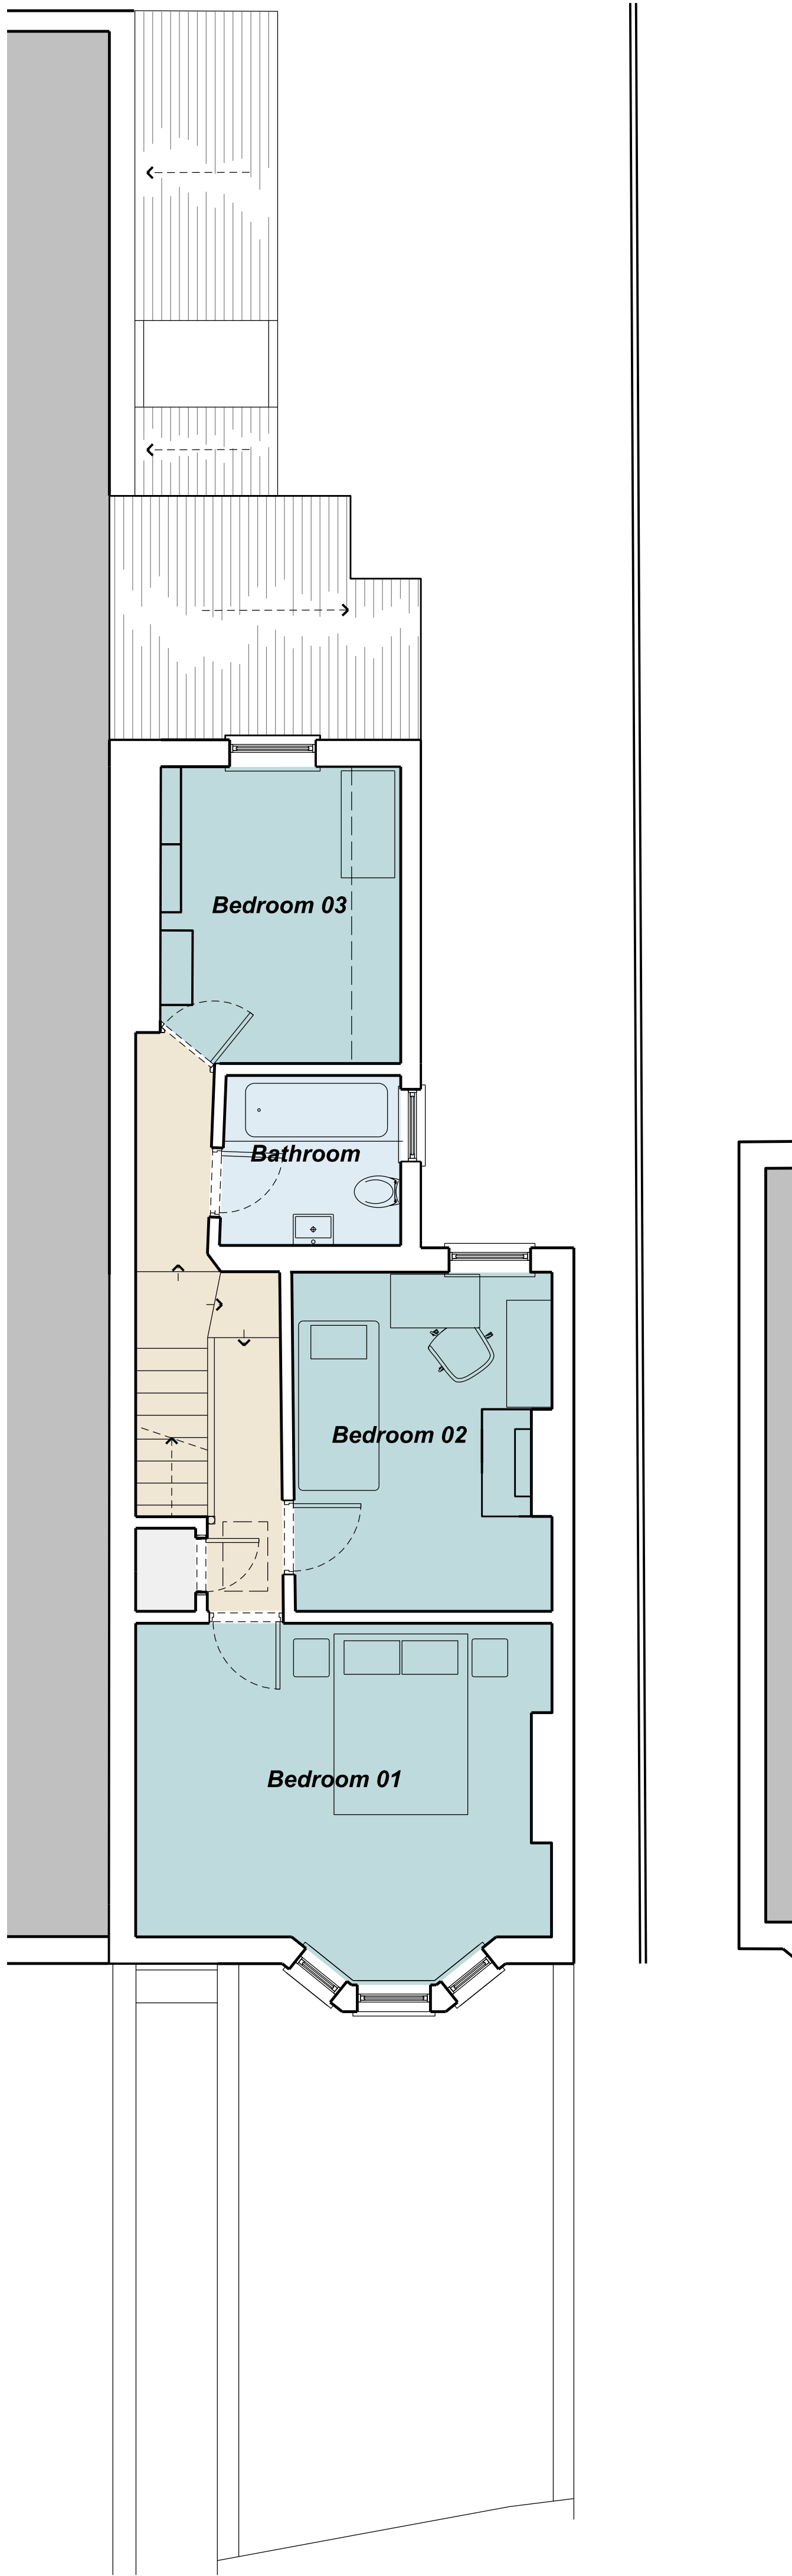

Legend

- Site Boundary
- Kitchen / Dining
- Bedroom / Living Room
- WC / Bathroom / Utility
- Access
- Storage
- Ancillary / Other

Revisions

R	Date	Description	Checked
00	17.10.25	Planning Issue	HH / CS

Project

36 Ickleford Road
36 Ickleford Road, Hitchin SG5 1TR

Drawing

Plans L00 & L01
Existing

Status

Planning

Scale

1:100

Format

A3

Drawing Reference

0898-03-0200

Revision

00