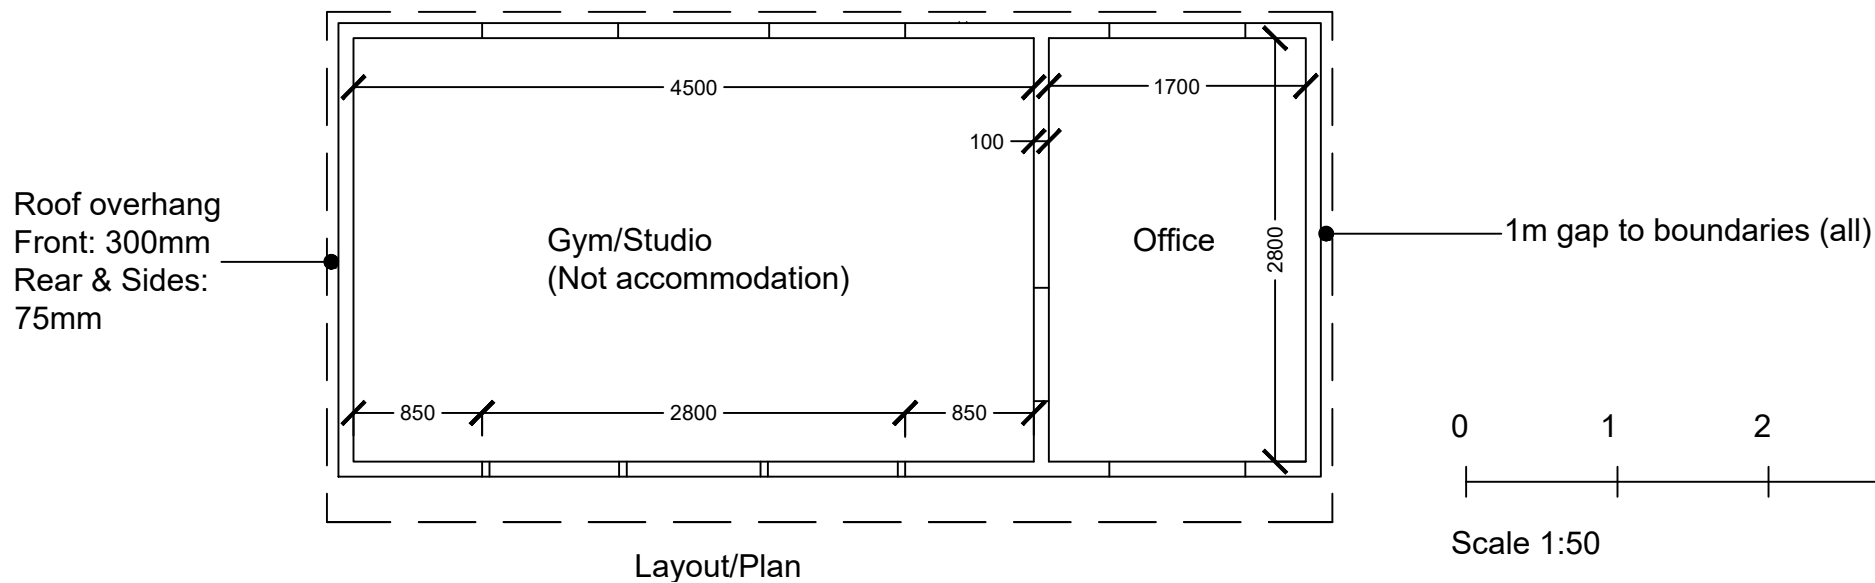
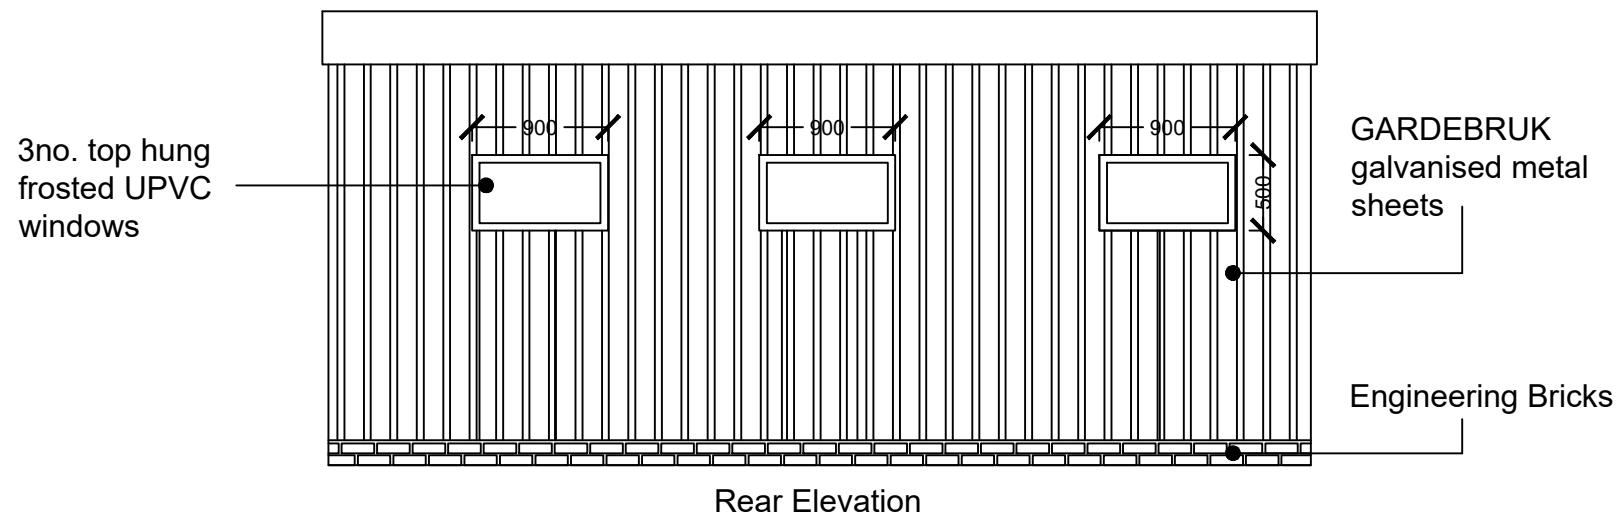
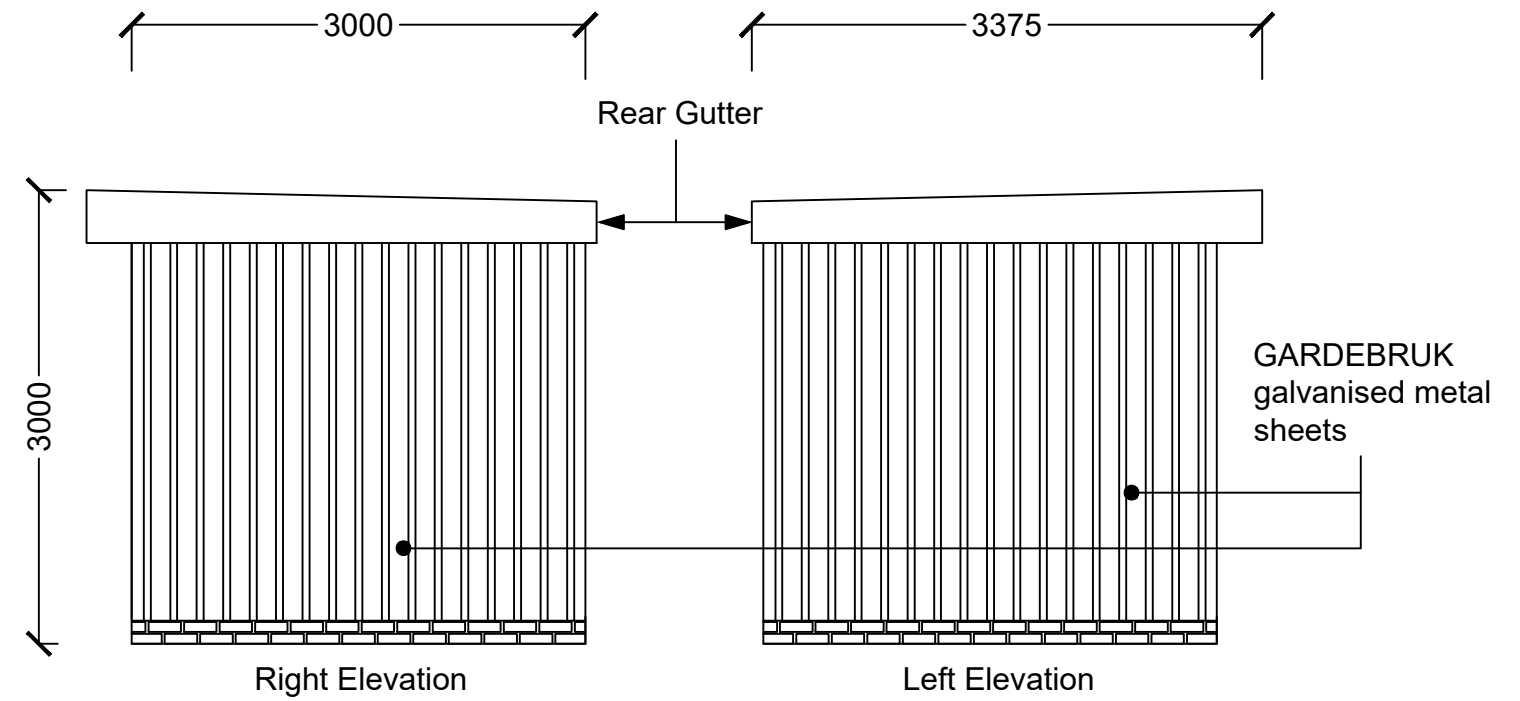
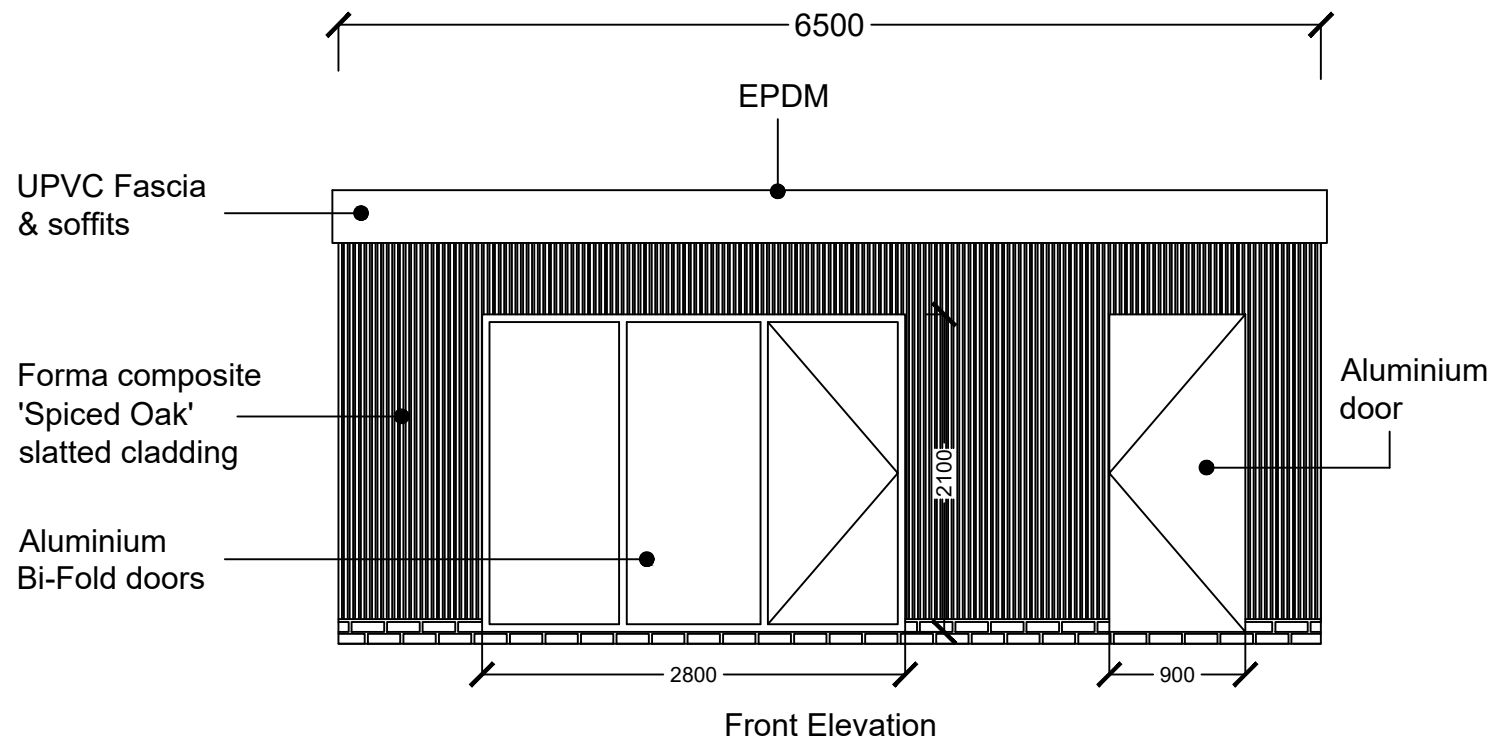


TITLE: Plan & Elevation	
DATE: 09/09/2025	REV 2
AUTHOR: A. Rossington	
SCALE: 1:50 @ A3	
ADDRESS: 23 Harkness Way, Hittchin, SGG4 0QJ	