
Materials Schedule:


- Interlocking concrete roof tiles, as existing.
- Red/brown facing brickwork, as existing.
- Off-white coloured render.
- New window frames, colour White, as existing, with obscured glazing to all bathrooms.
- New rooflights, colour Grey.
- New doors frames, colour White, as existing.
- New rear landscape doors, colour Grey.
- White PVC-u fascia + soffit boarding, as existing.
- White PVC-u sq. rainwater goods, as existing.

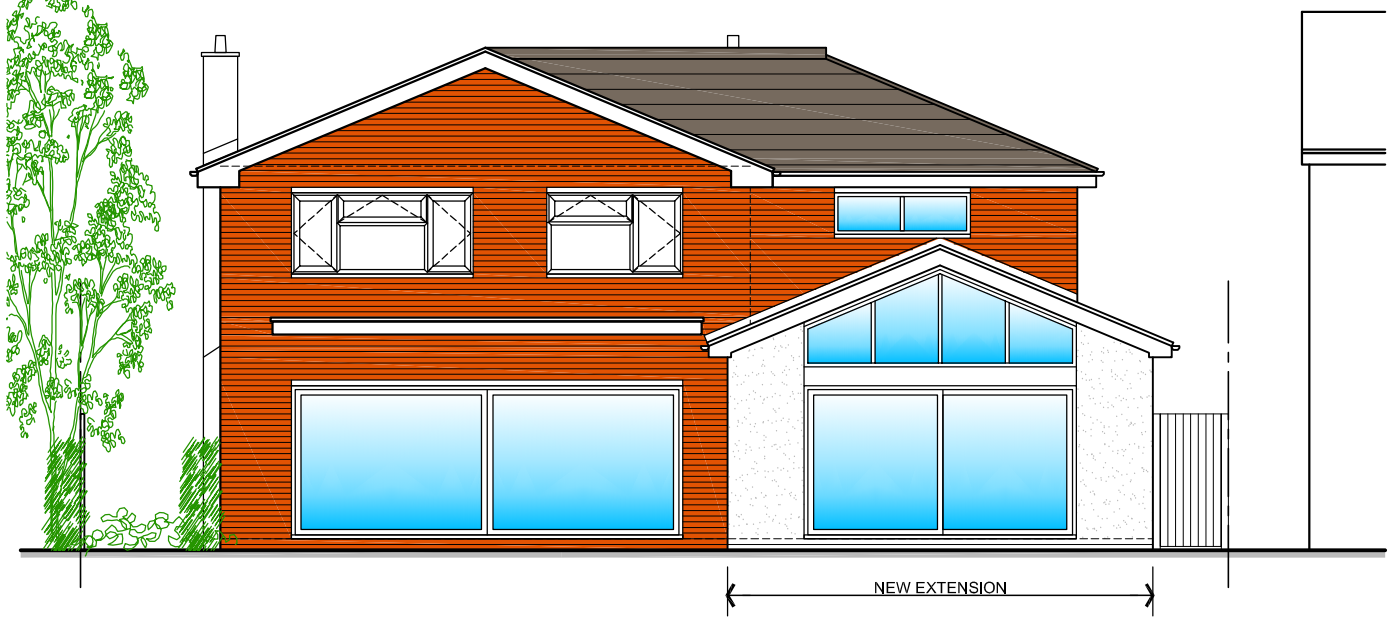


FRONT ELEVATION (SOUTH-EAST)

0 1 2 3 4 5


Scale 1:100

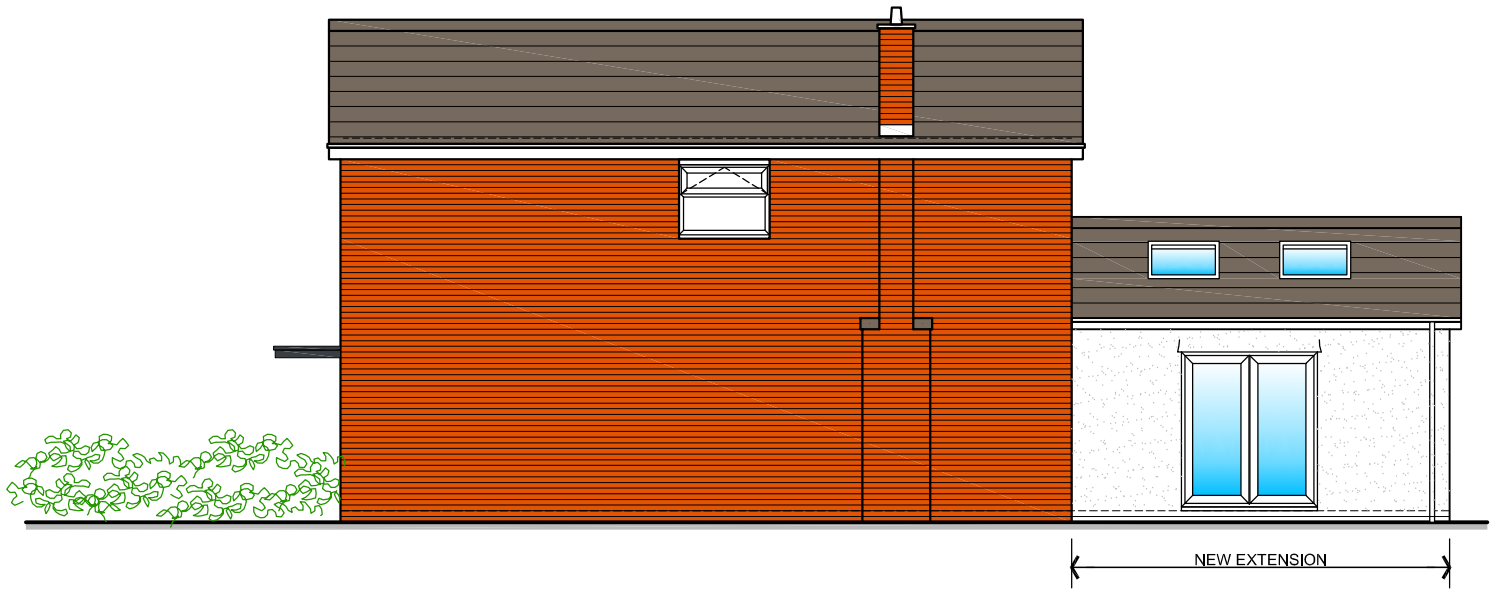

SIDE ELEVATION (SOUTH-WEST)

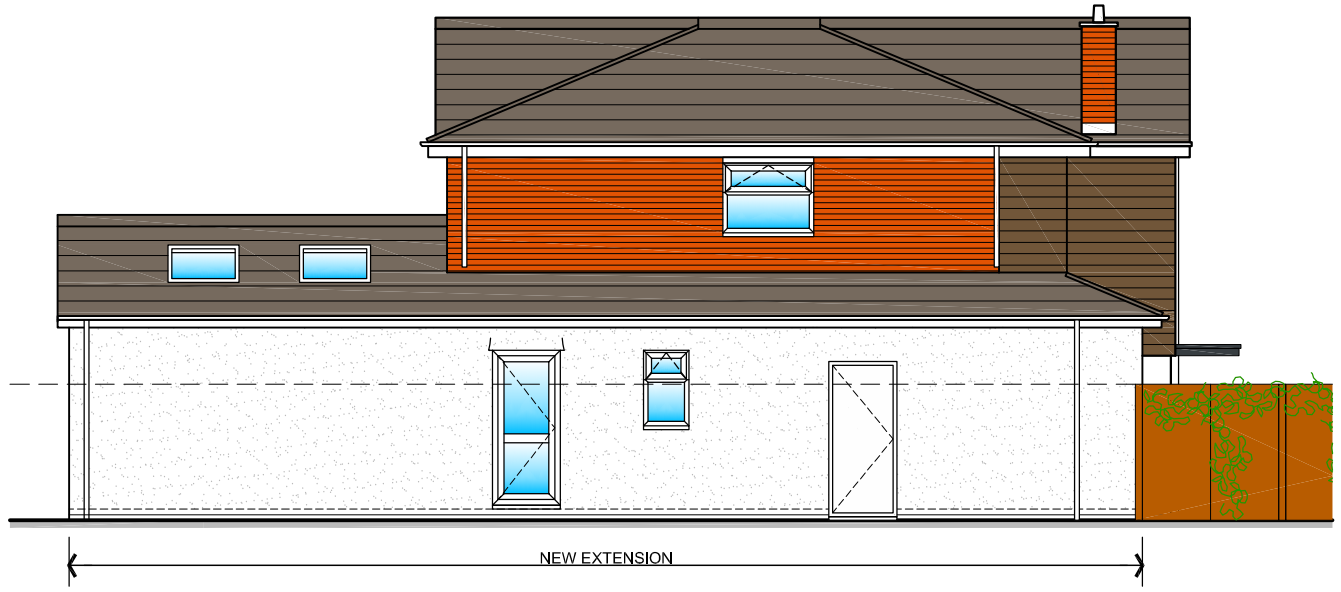

SIDE ELEVATION (NORTH-EAST)

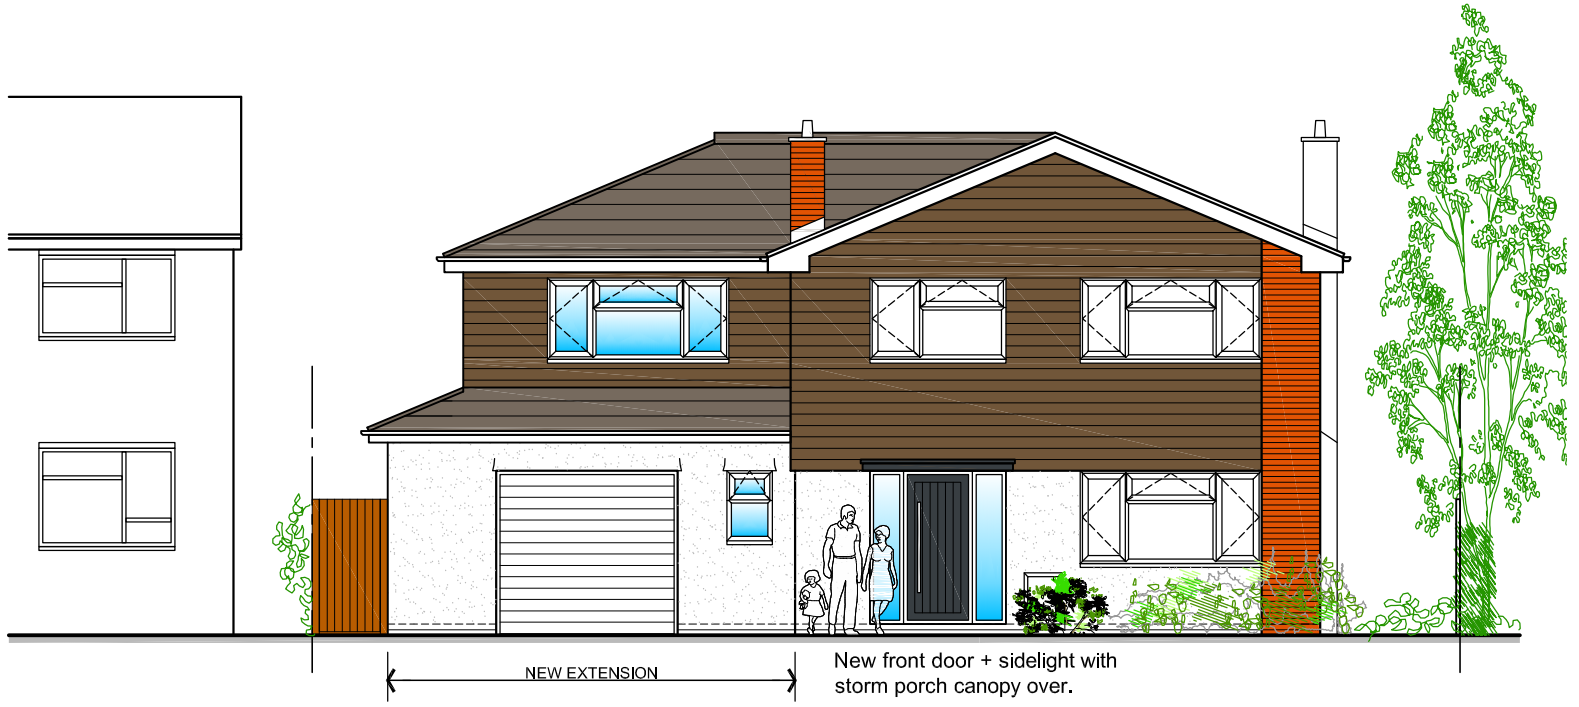

REAR ELEVATION (NORTH-WEST)

2-STOREY SIDE & SINGLE STOREY REAR EXTENSIONS AT: PROPOSED ELEVATIONS

23 CASHIO LANE, LETCHWORTH GC, HERTS SG6 1AY 1:100 @ A3 APR 2018

PL.06-A