




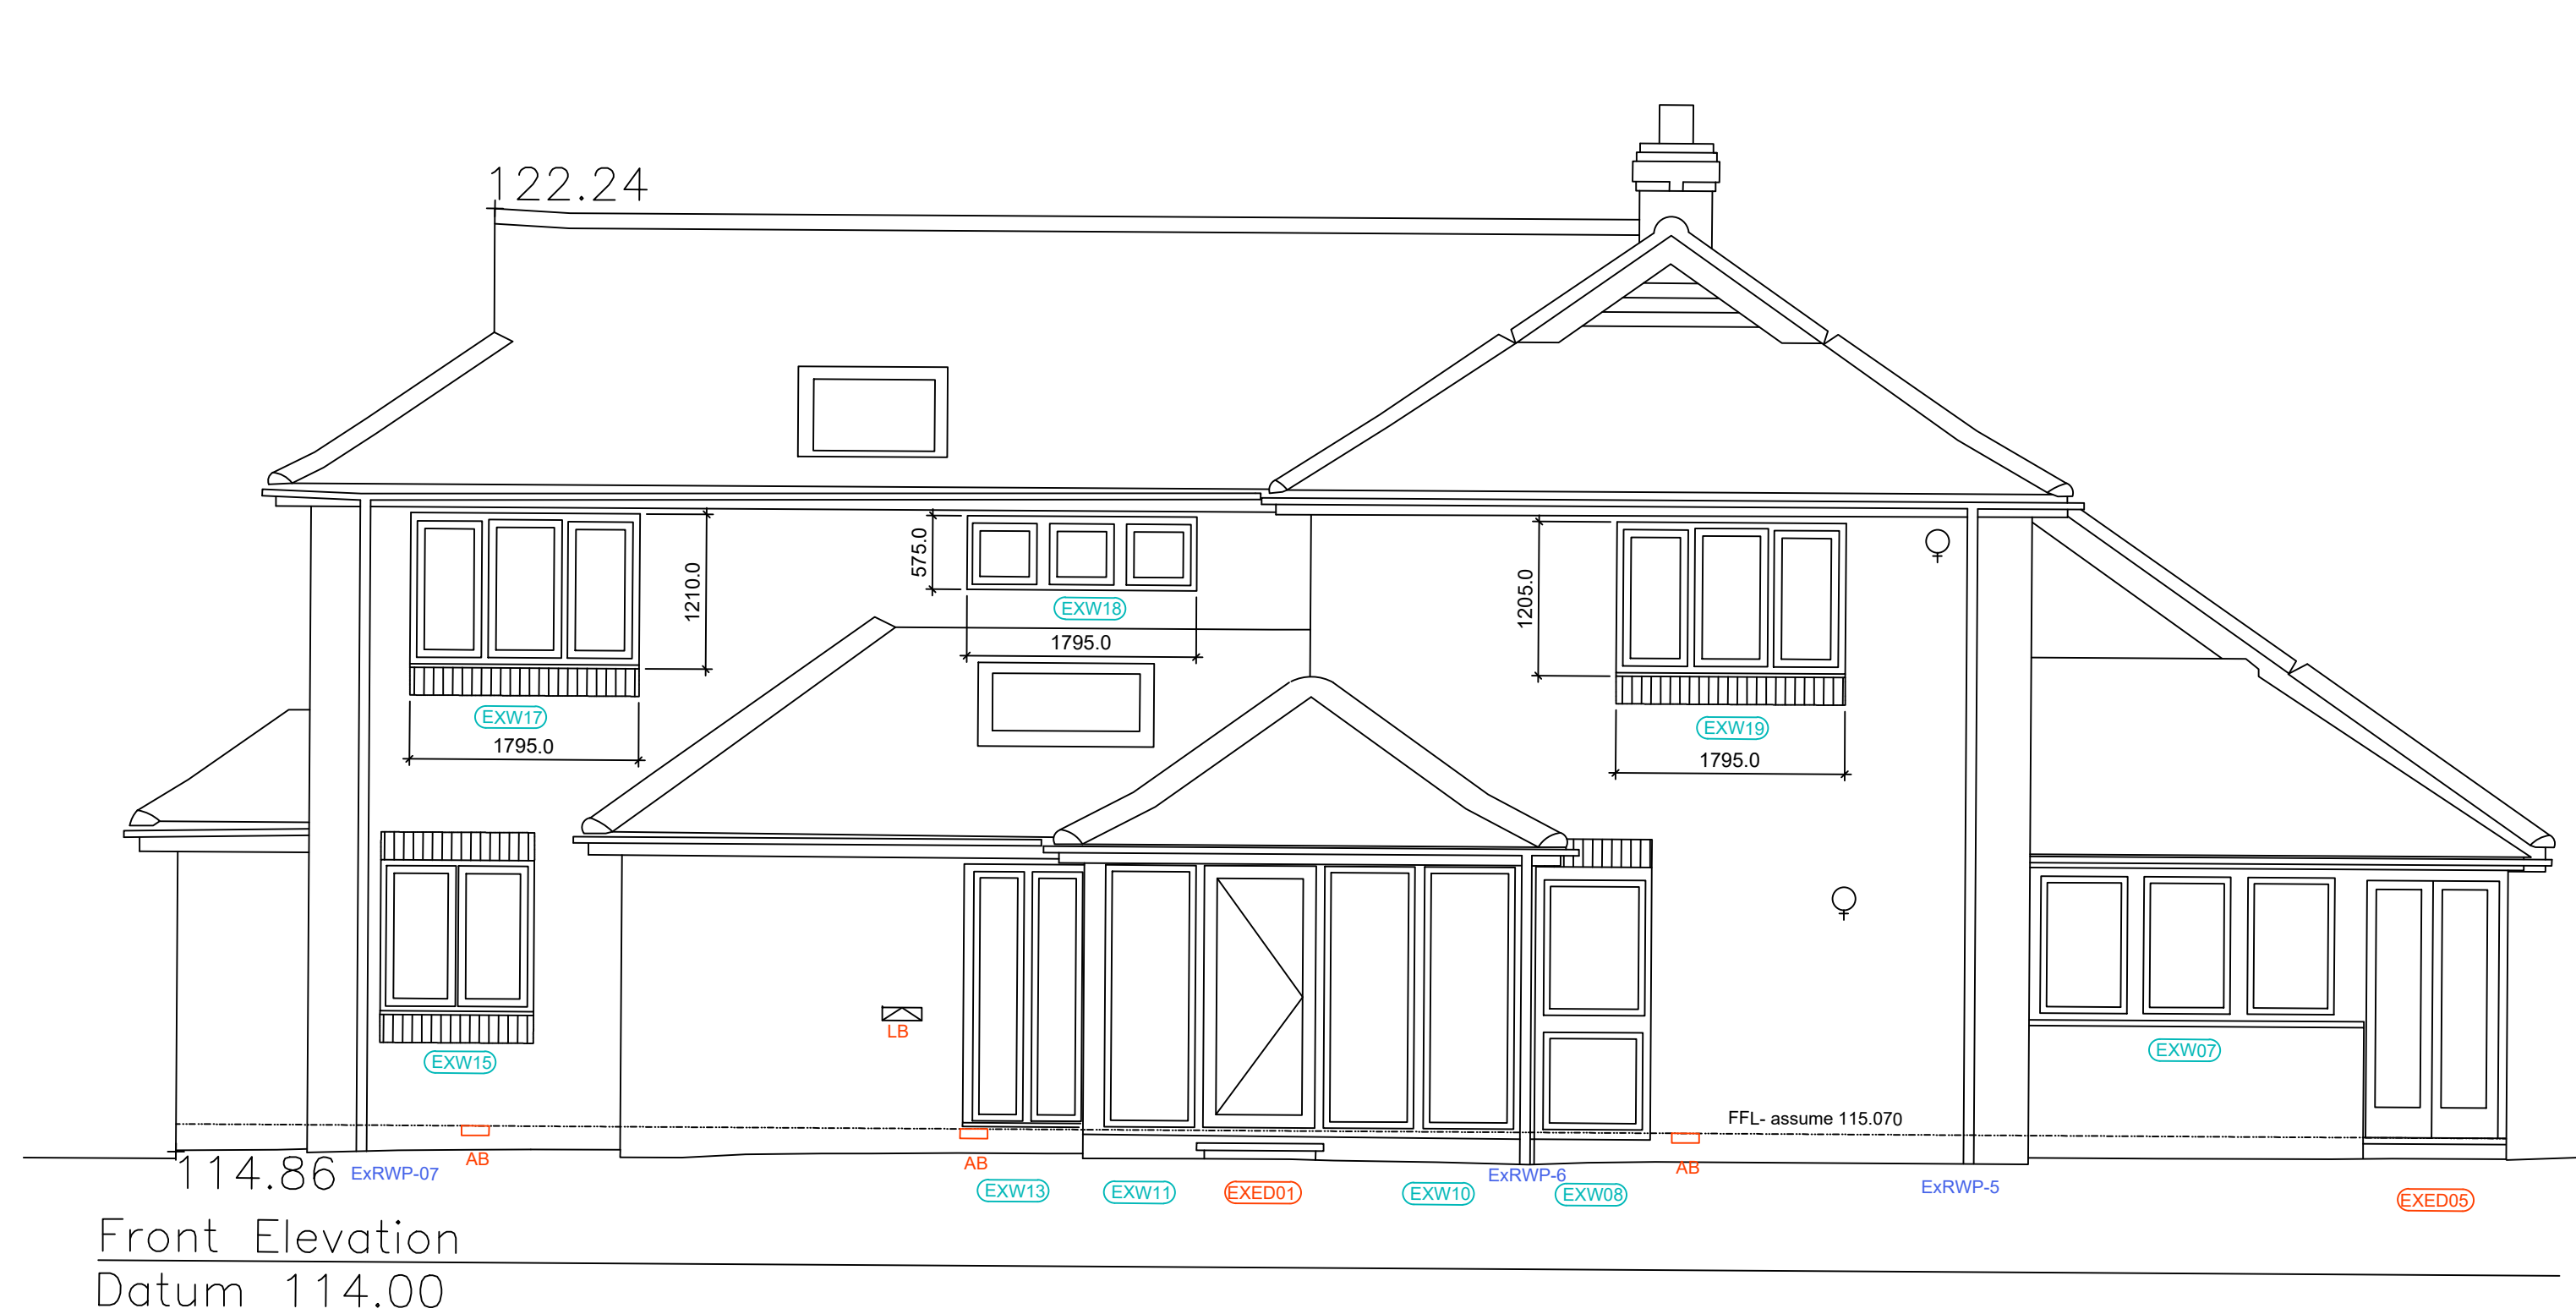

EXISTING SIDE (SE) ELEVATION 02

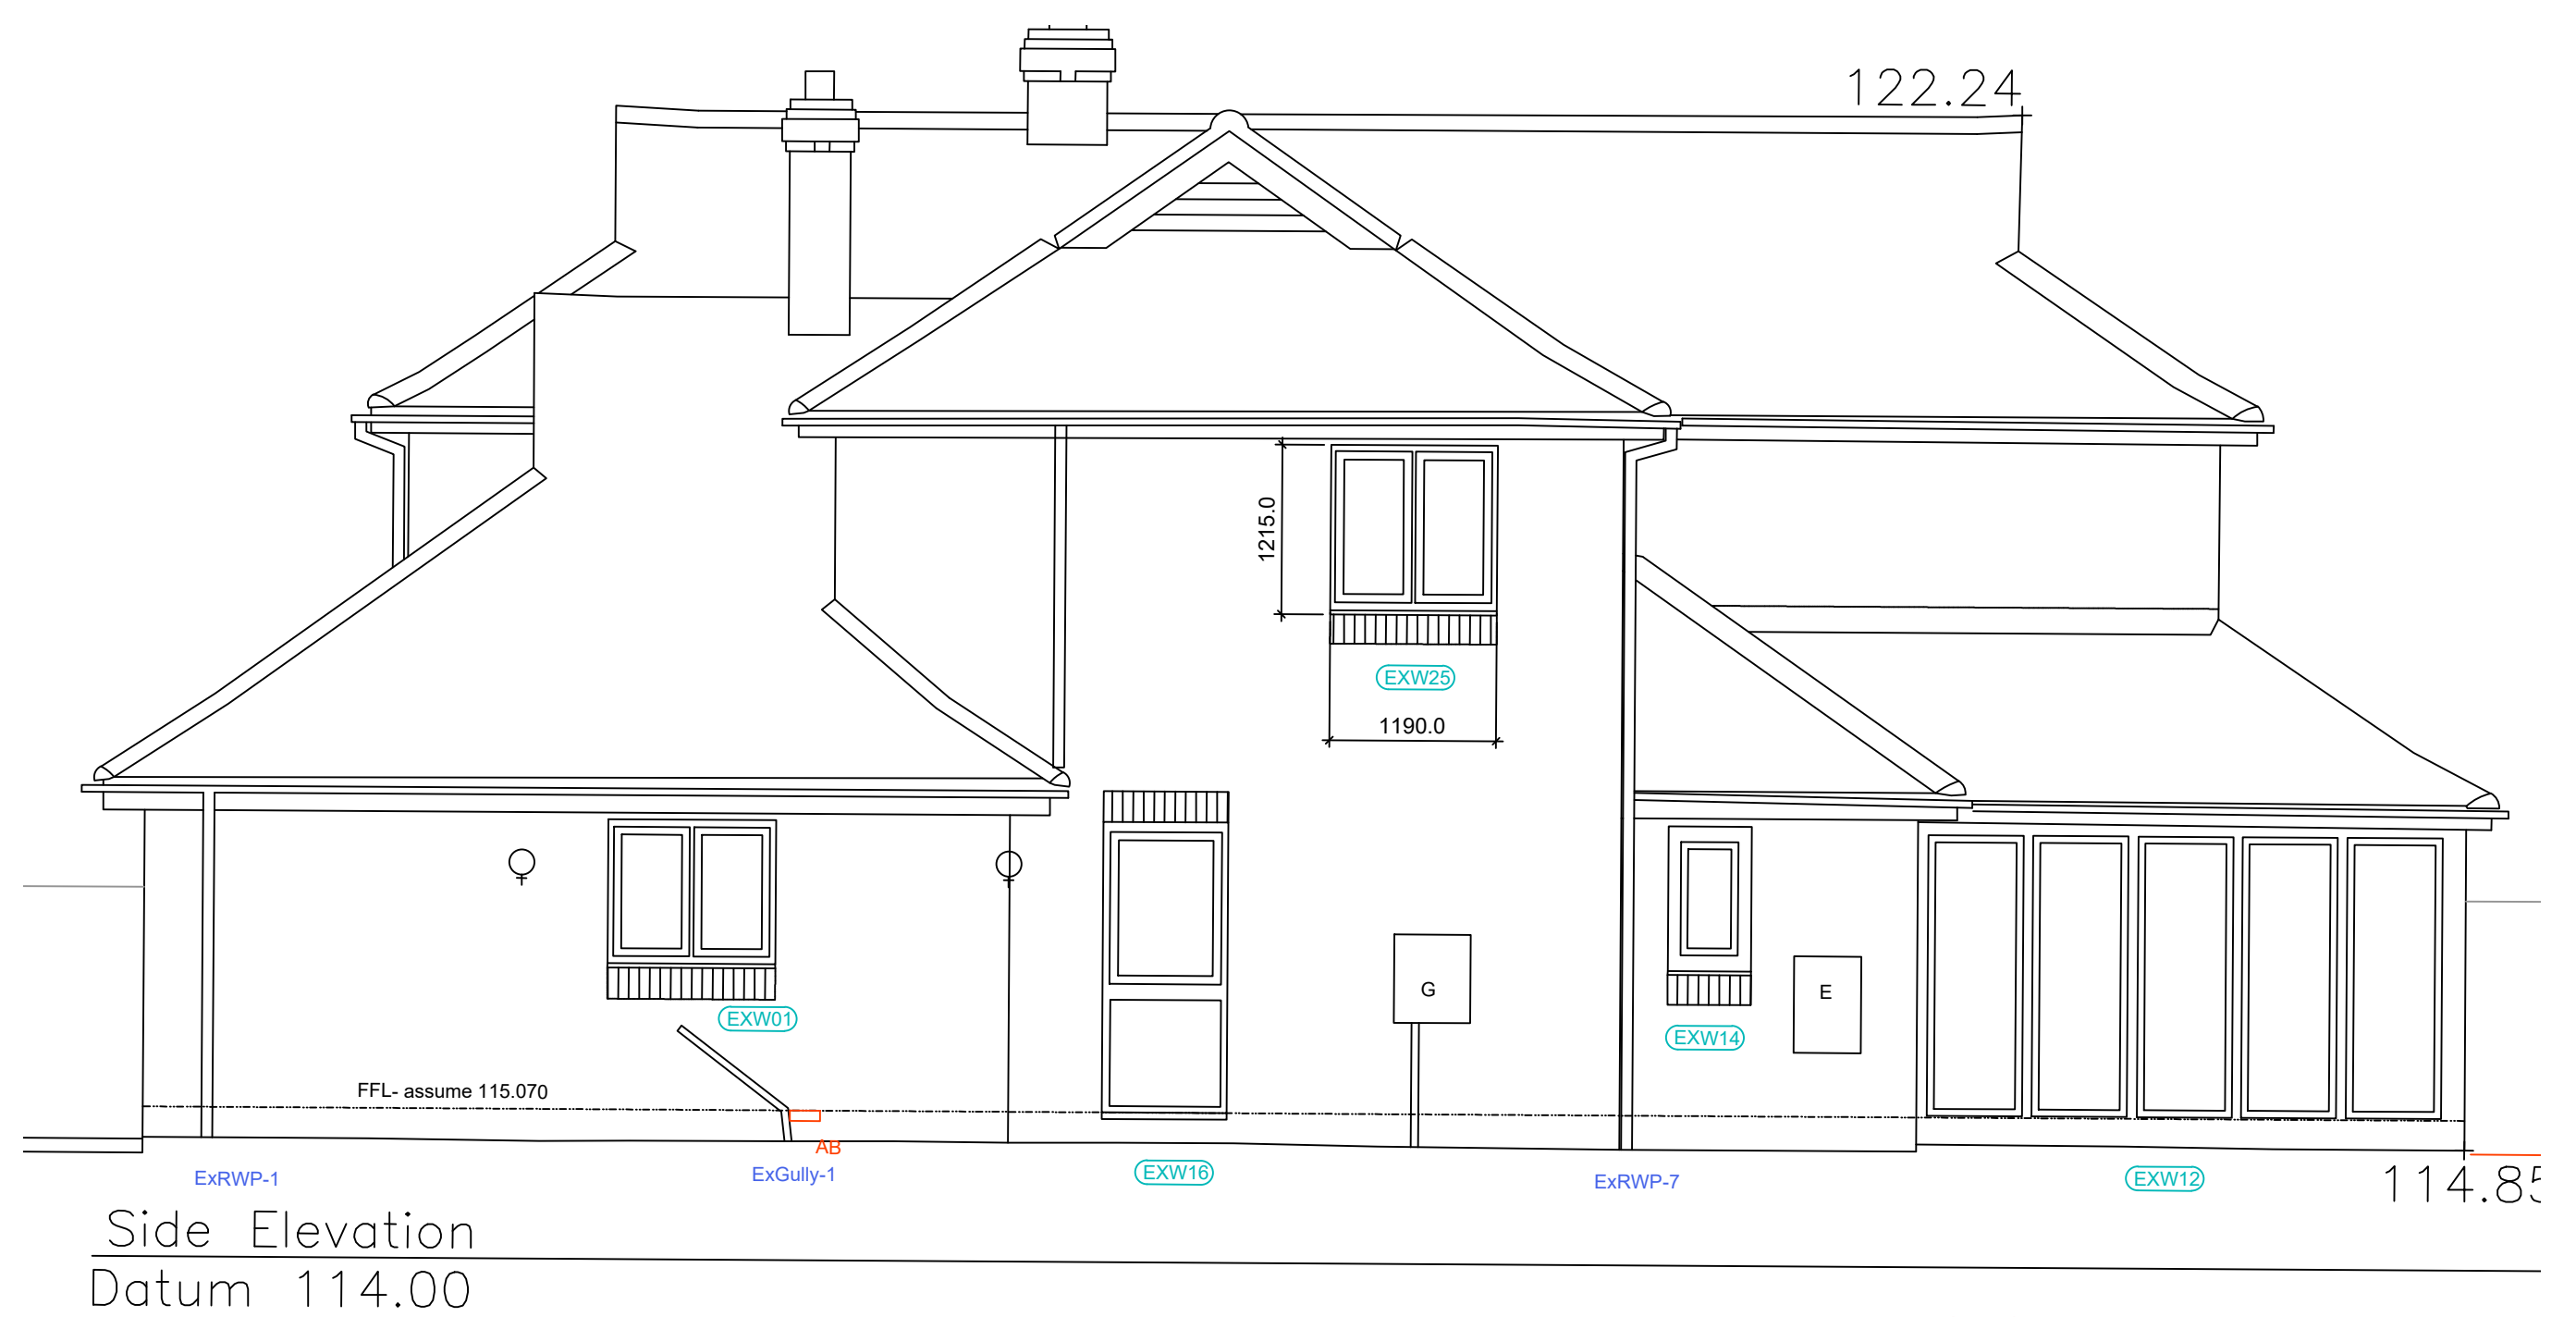

EXISTING SIDE (NE) ELEVATION 04

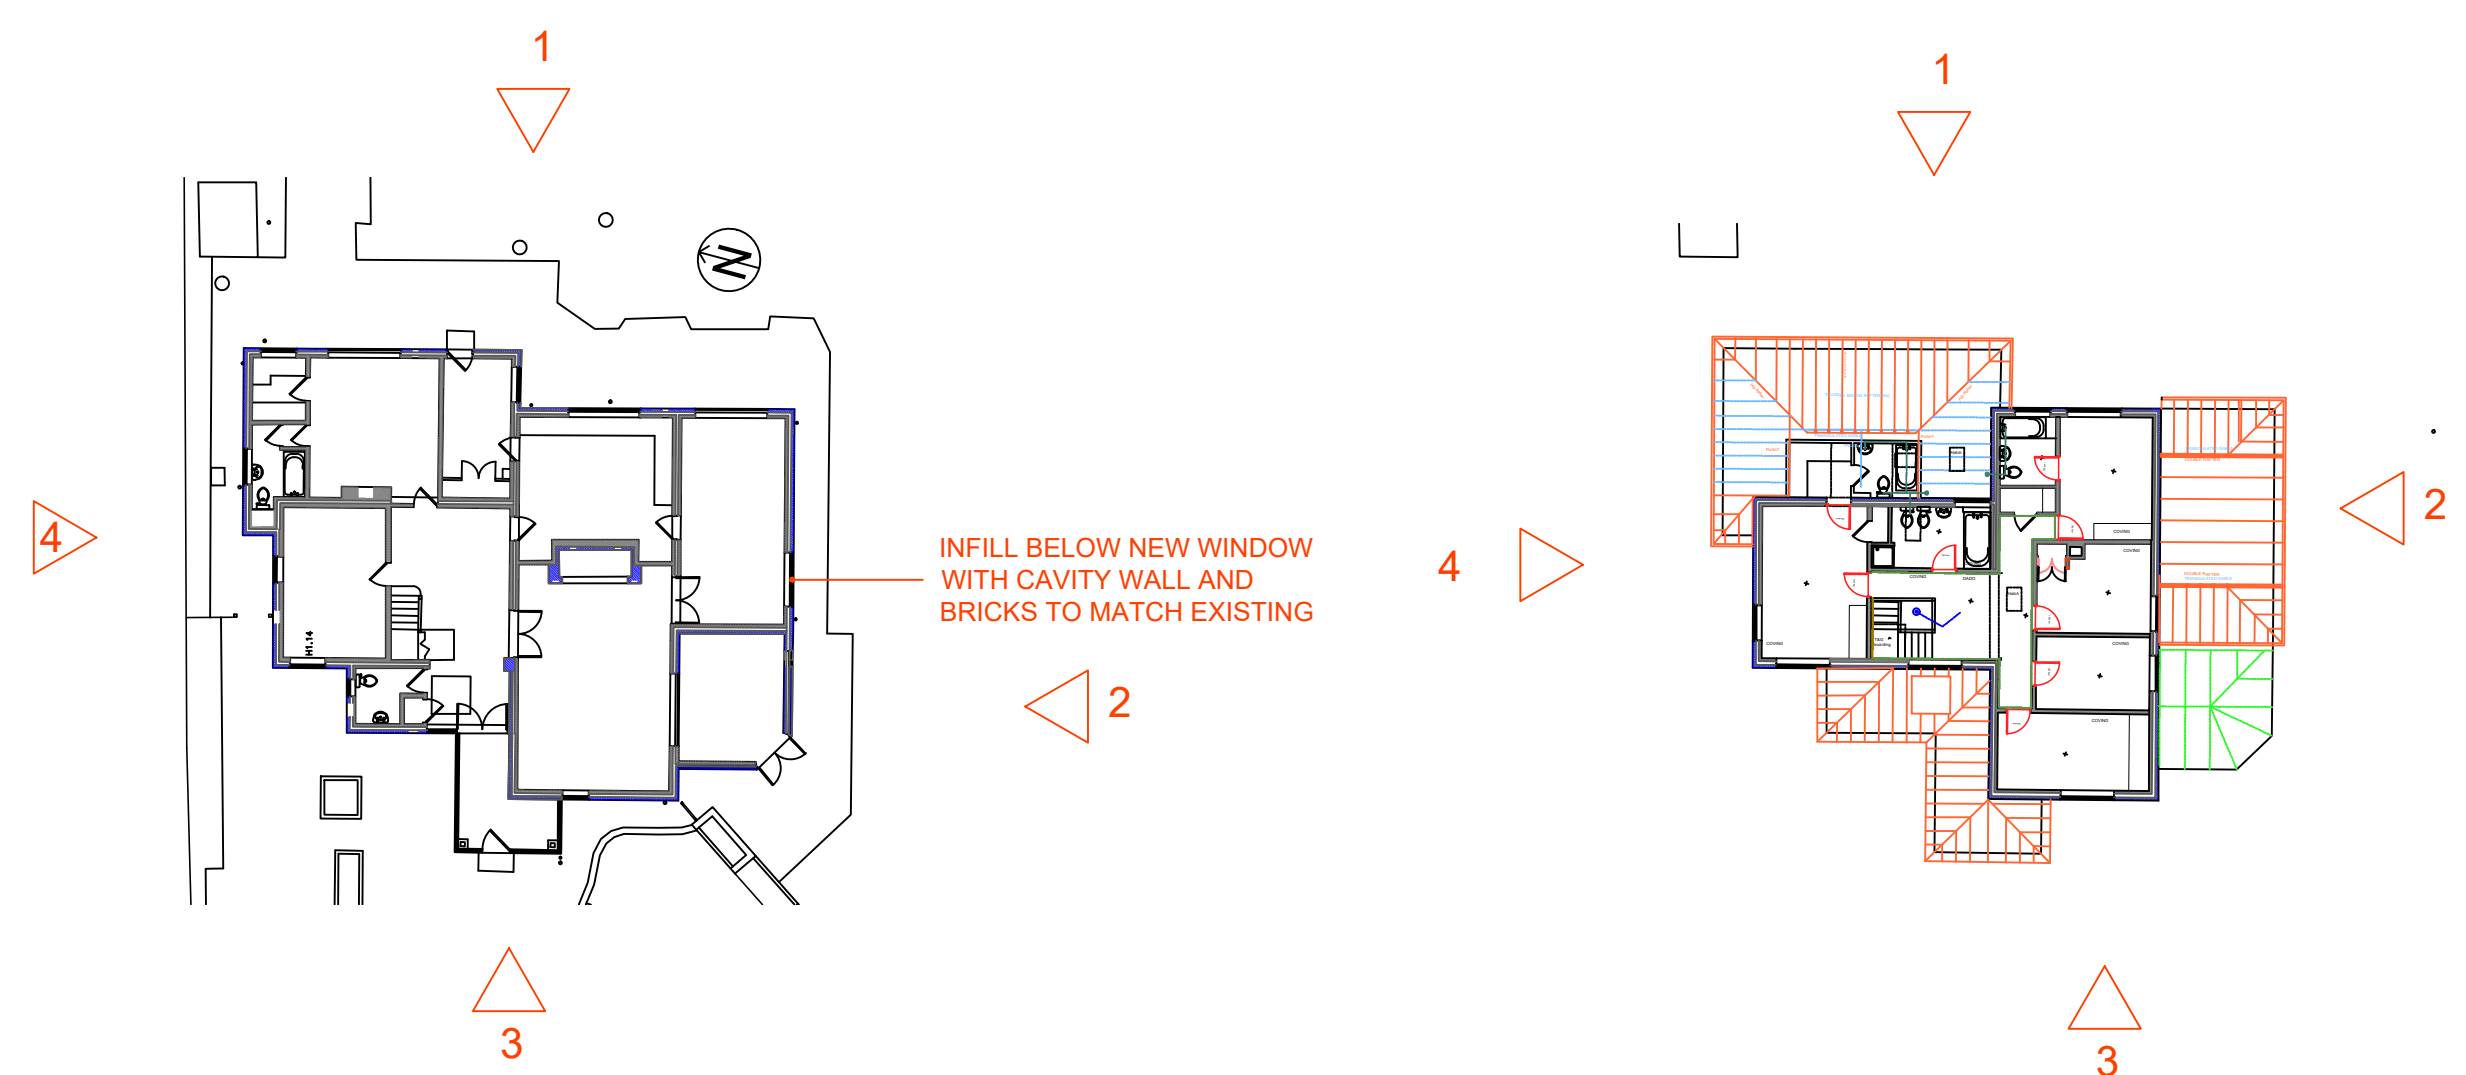

Dr	Description	Date	By
ODEN ASSOCIATES			
Vernon Avenue Bristol, Nottingham G9 2NS			
0115 913 0017 admin@bodenassociates.co.uk www.bodenassociates.co.uk			
CLIENT: ...ORENCE FREEMAN			
PROJECT TITLE & ADDRESS: ...EARDS END LANE, KNEBWORTH			
DRAWING TITLE: ...ECTING ELEVATIONS			
PROJECT NO: ...993	DWG NO: (02/01)	REV:	SCALE: 1:100@A1-L
DRAWN BY: ...3	DATE: 25.06.24	STATUS: Planning	