


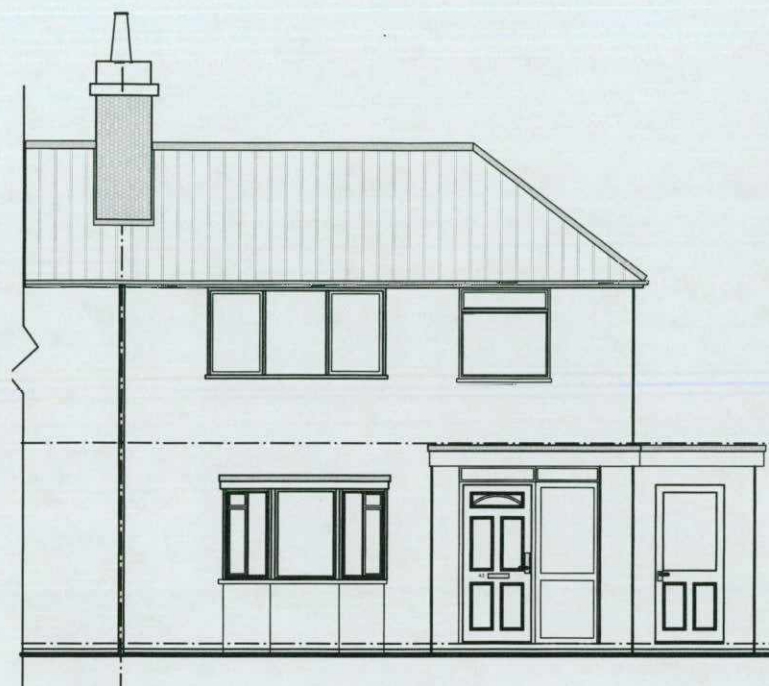


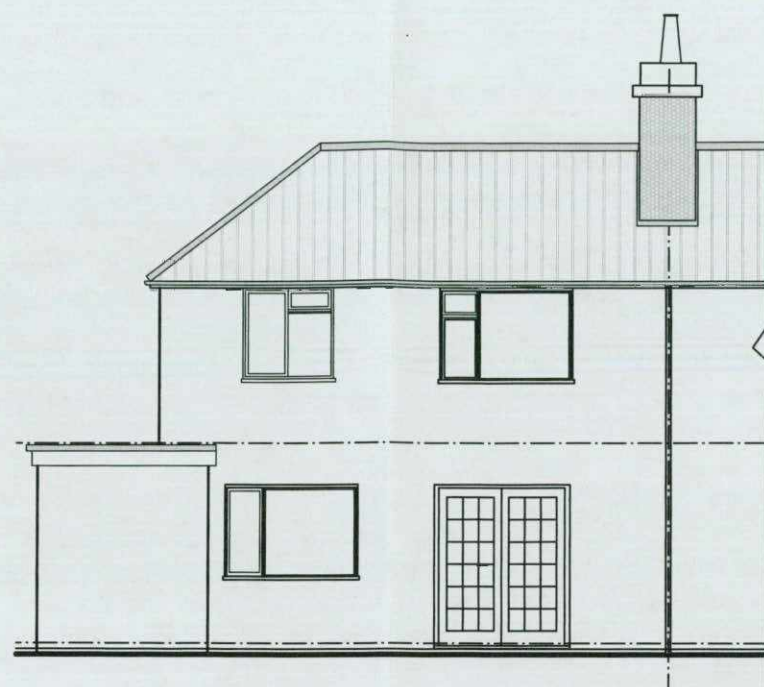

FRONT (WEST) ELEVATION

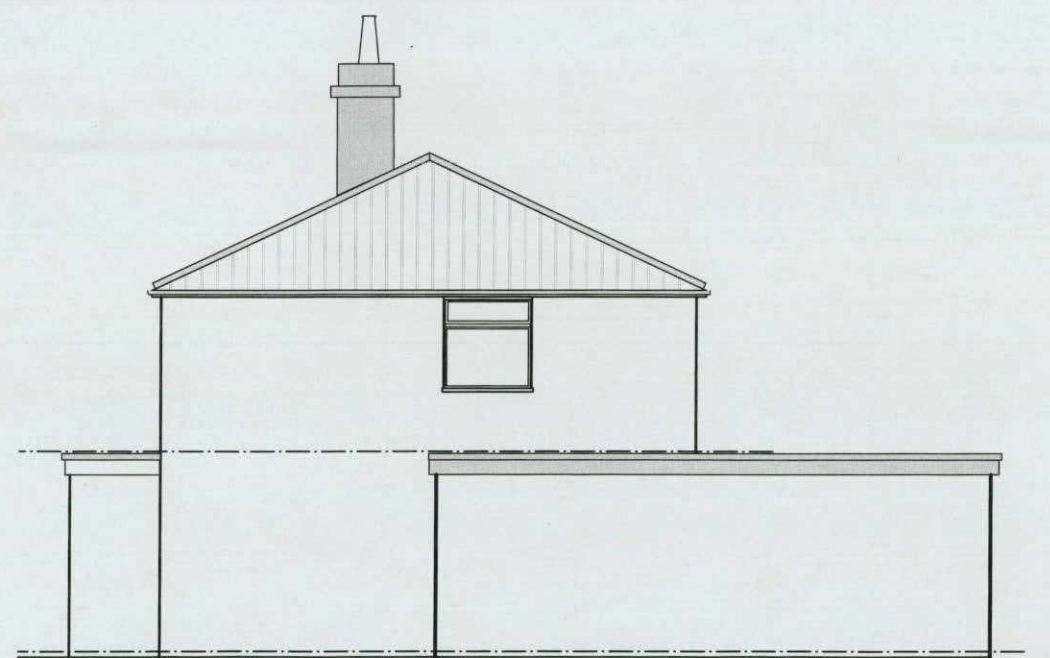

REAR (EAST) ELEVATION

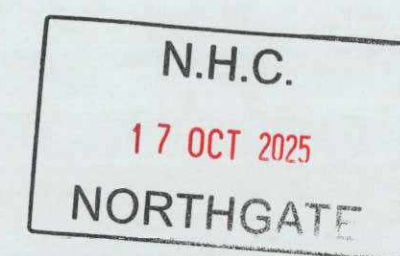

SIDE (SOUTH) ELEVATION

Revision

Date

AD

Alan Duncan Architect

56 High Street Whitwell Hertfordshire SG4 8AG
t 01438 871542 e alduncanbarch@gmail.com

New Extension and Alterations to
43 THE LEAS,
BALDOCK, HERTS, SG7 6HZ

ELEVATIONS - EXISTING

Scale 1 : 100 at A3

Date Oct 25

Drawing no **43TL.03**

Rev