



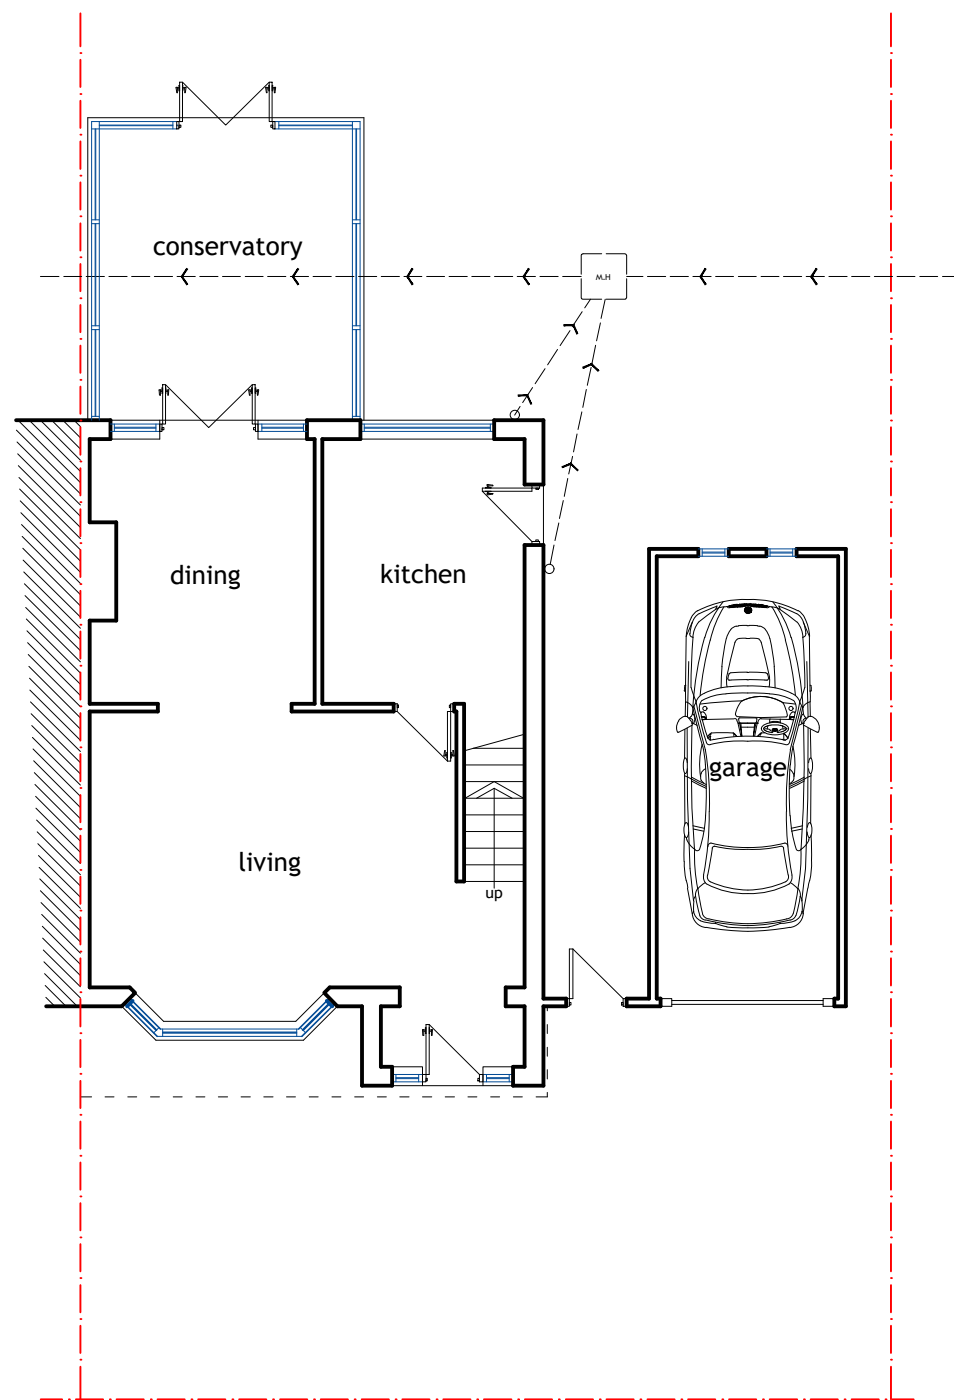

existing g.f plan

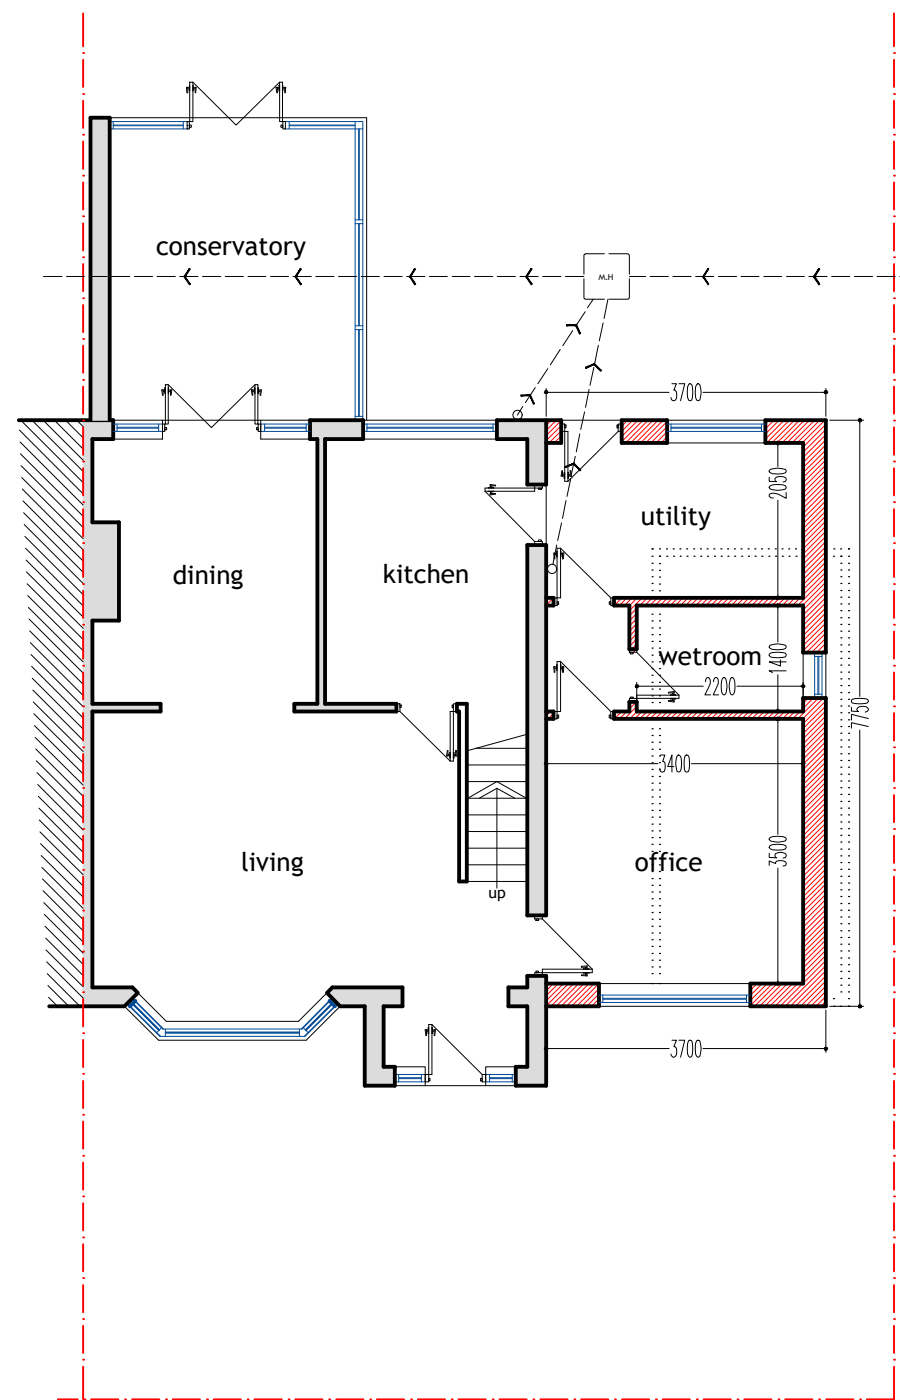

proposed g.f plan

general notes

ALL EXTERNAL FINISHING MATERIALS TO MATCH EXISTING.


ALL DIMENSIONS TO BE CHECKED ON SITE PRIOR TO COMMENCEMENT OF WORK.

CONTRACTOR/BUILDER MUST ENSURE ALL NEW GUTTERING, FASCIA, ETC. OF THE NEW ROOF ARE WITHIN BOUNDARY LINE AND MUST NOT PROJECT OVER THE BOUNDARY LINE.

POSITION OF BOUNDARY LINE/WALL TO ADJACENT PROPERTIES TO BE AGREED IN WRITING BY PARTIES INVOLVED AS SET OUT IN THE PARTY WALL ACT 1996 PRIOR TO WORK COMMENCEMENT.

CLIENT AND CONTRACTOR TO ENSURE SAFETY OF ALL ON SITE WHILE DEVELOPMENT IS CARRIED OUT, CDM 2015.

	existing
	proposed
	boundary line
	to be demolished

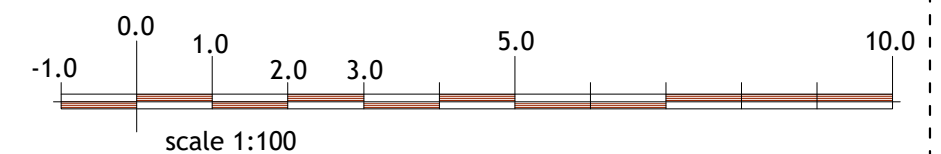

plan & build

PH: 07816611144



shamshadali@hotmail.co.uk

ADDRESS: 02 OAKFIELD AVENUE, SG4 9HZ

TITLE: EXISTING AND PROPOSED PLANS

PROJECT: SINGLE STOREY SIDE EXTENSION

DATE 25/01/2024 DWG NO. 01/04

DRAWN BY MHT SCALE 1:100

A3