


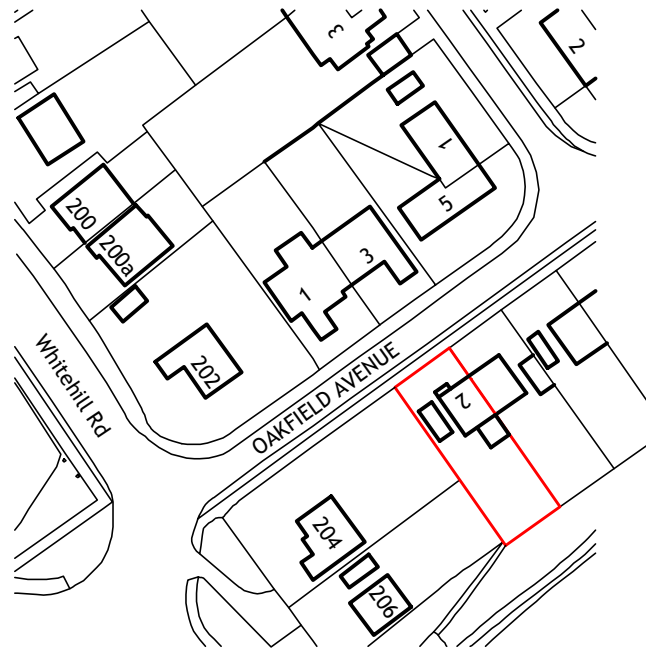


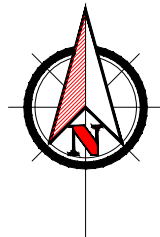


location plan  
scale 1:1250

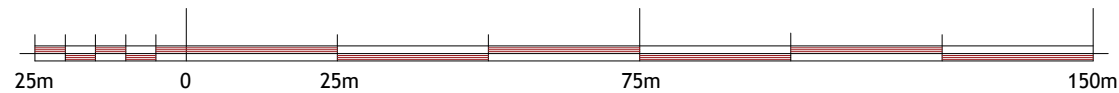

SCALE 1:1250

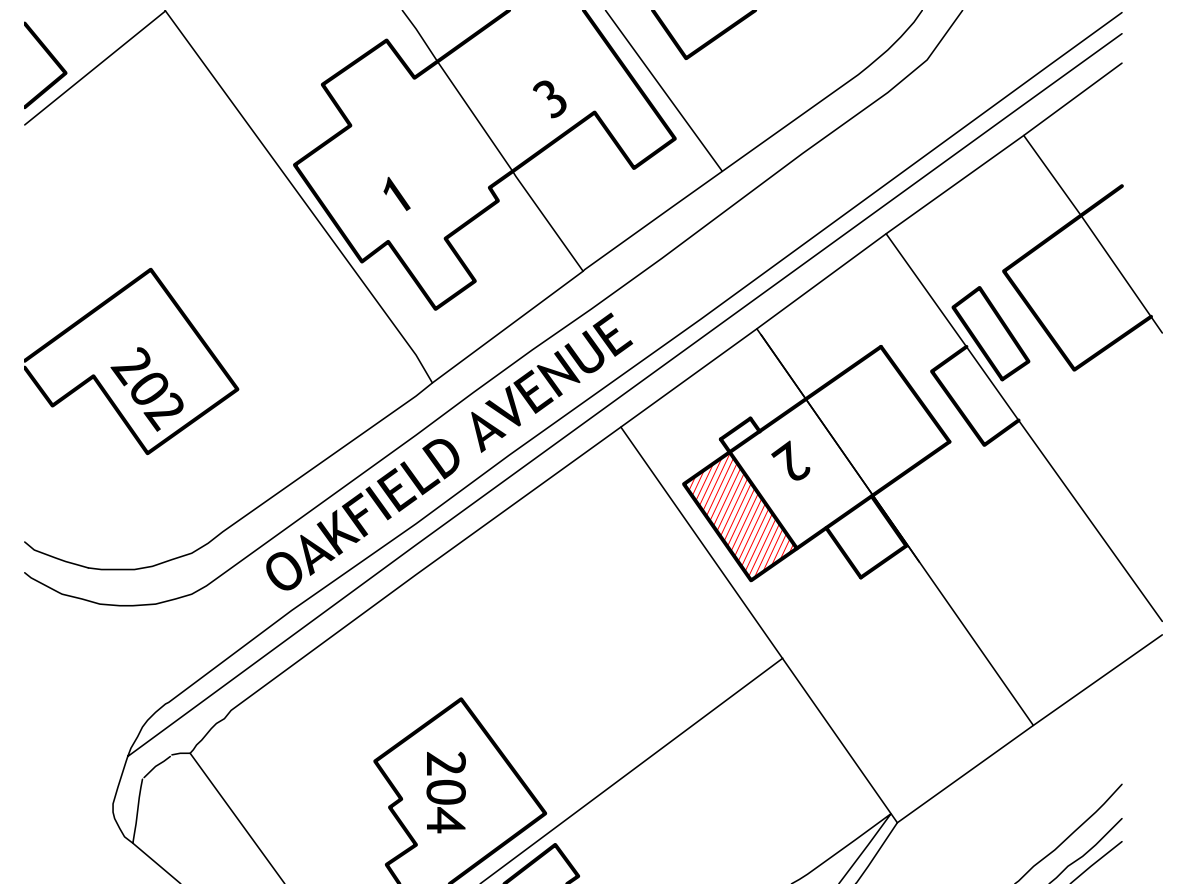

block plan  
scale 1:500

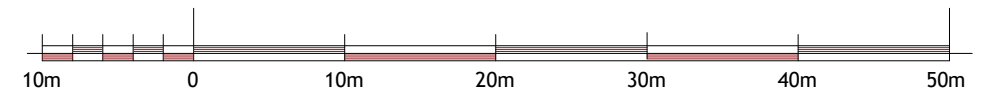

SCALE 1:500

plan & build



PH: 07816611144

shamshadali@hotmail.co.uk

ADDRESS: 02 OAKFIELD AVENUE, SG4 9HZ

TITLE: SITE LOCATION AND BLOCK PLAN

PROJECT: SINGLE STOREY SIDE EXTENSION

|          |            |         |               |
|----------|------------|---------|---------------|
| DATE     | 25/07/2024 | DWG NO. | 04/04         |
| DRAWN BY | MHT        | SCALE   | 1:1250, 1:500 |

A3