


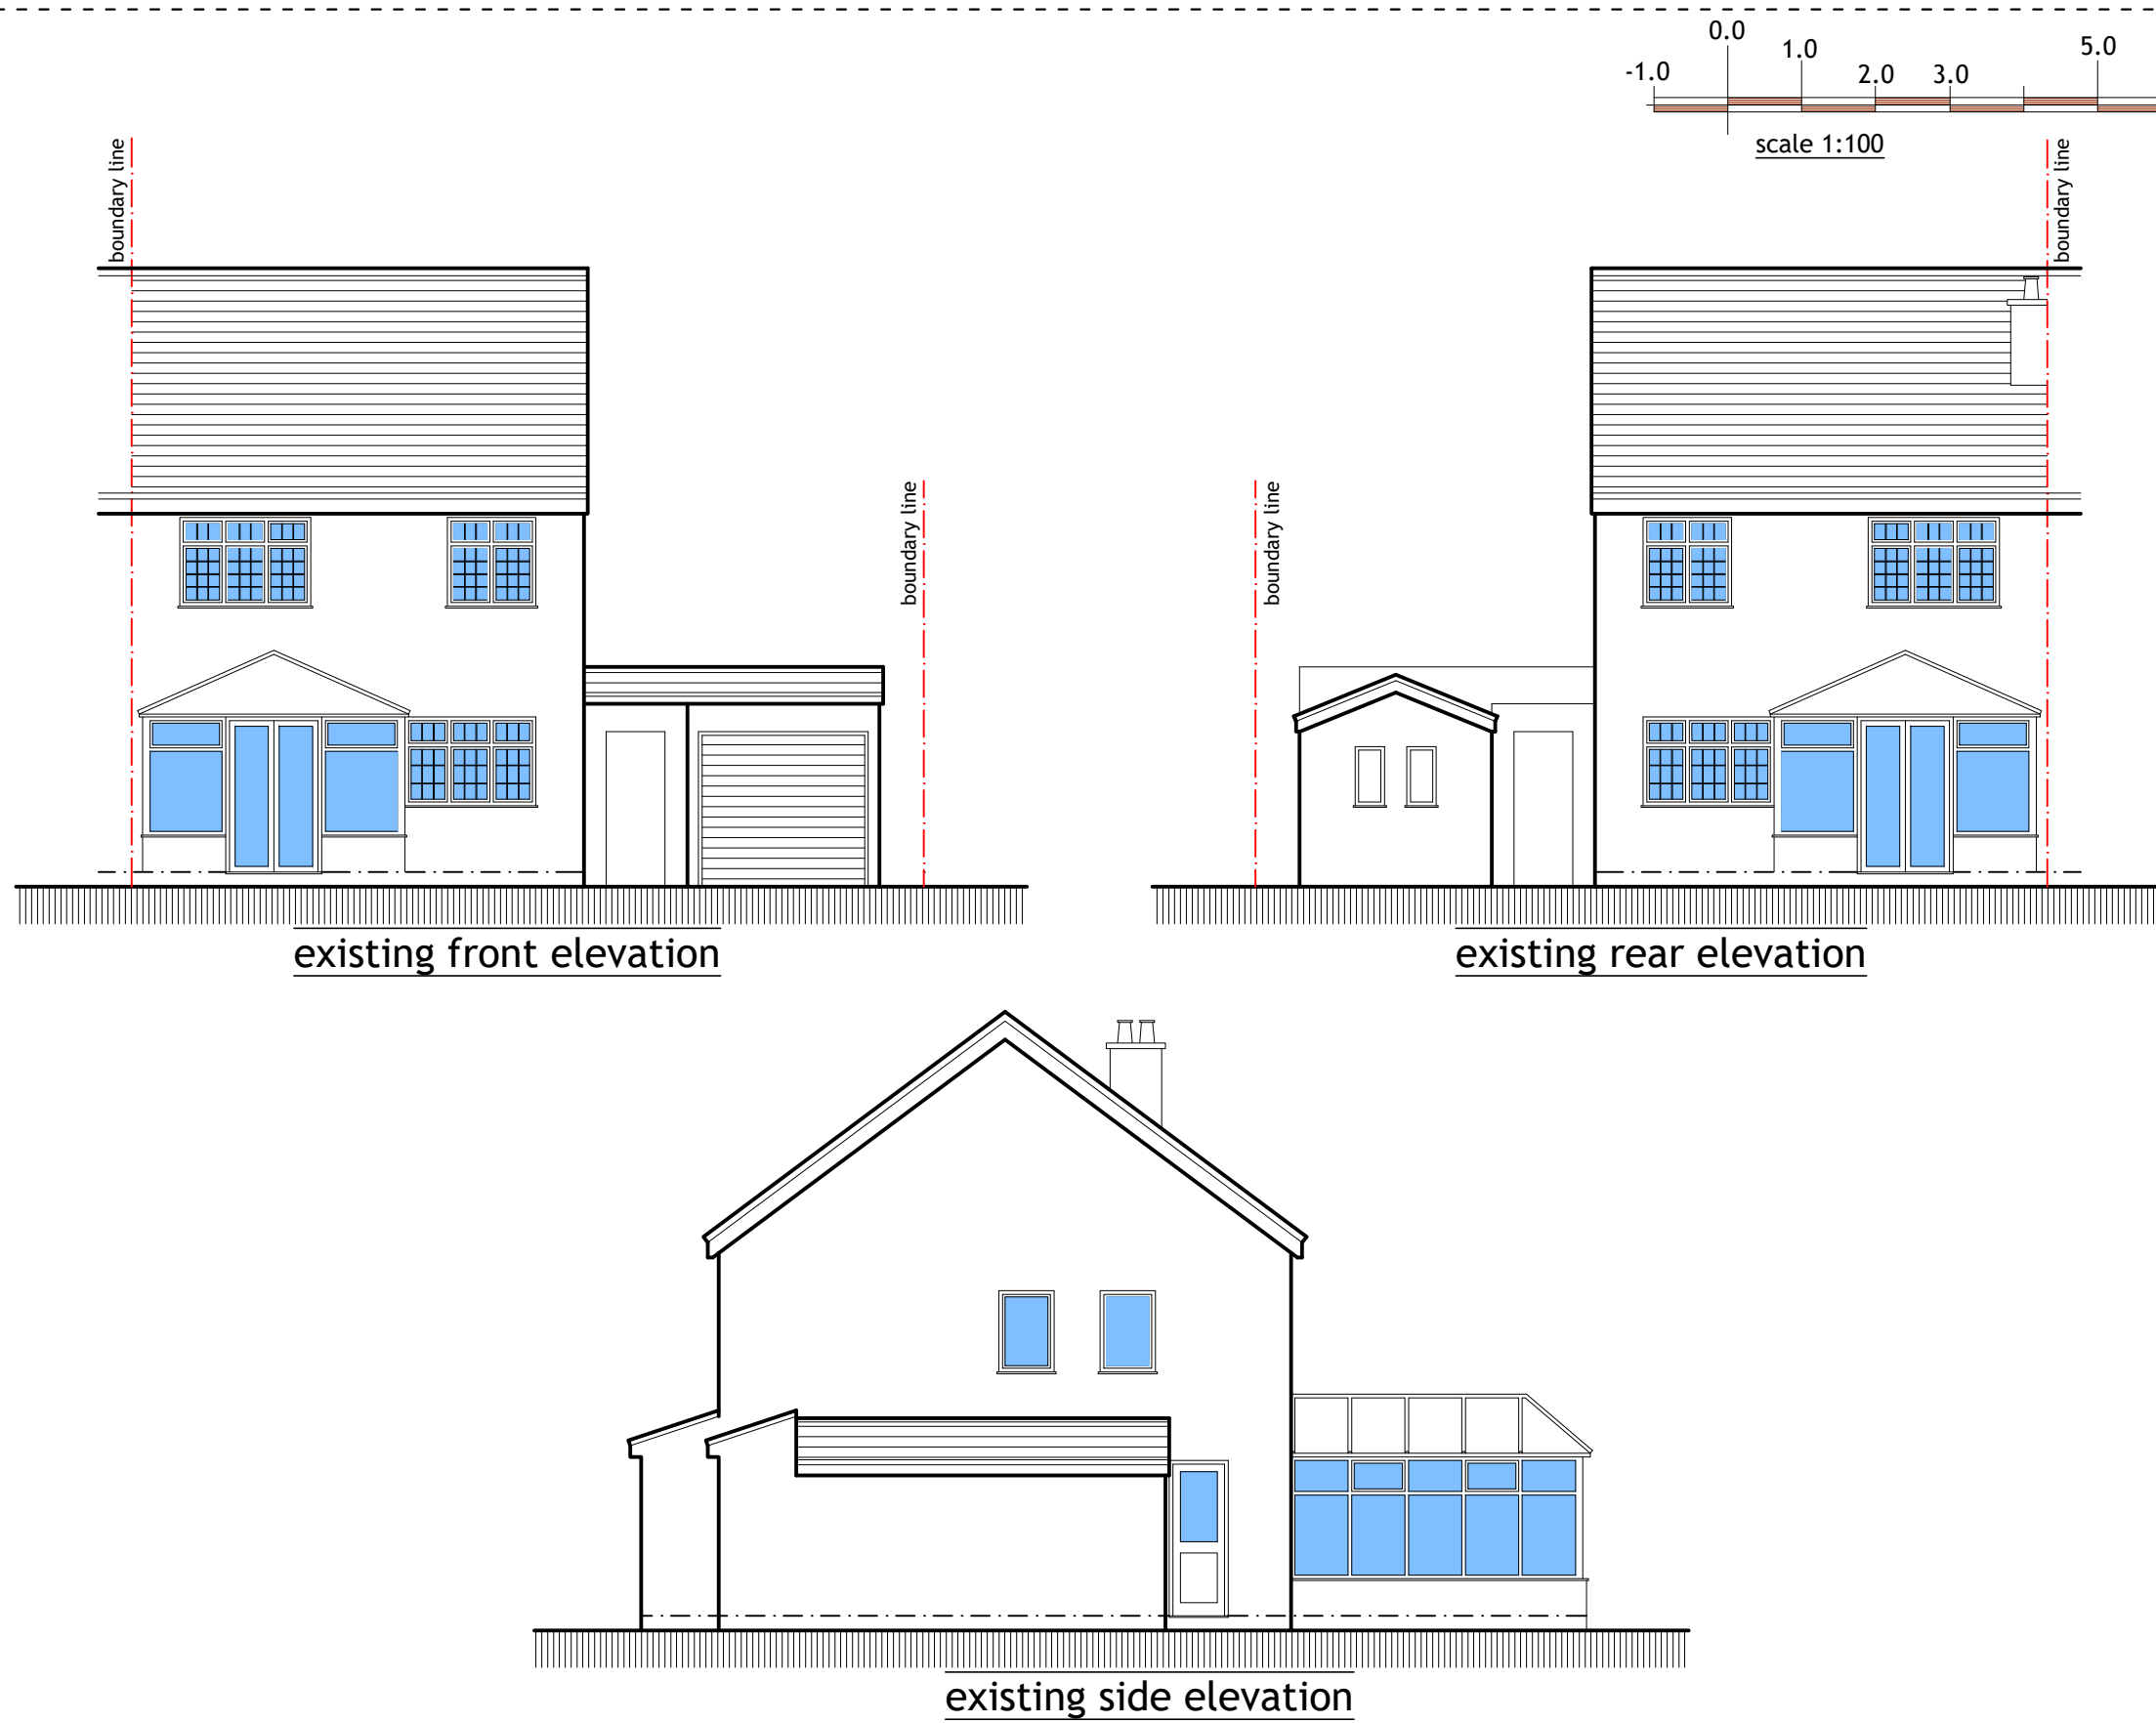

plan & build



PH: 07816611144

shamshadali@hotmail.co.uk

ADDRESS: 02 OAKFIELD AVENUE, SG4 9HZ

TITLE: EXISTING ELEVATIONS

PROJECT: SINGLE STOREY SIDE EXTENSION

DATE	25/01/2024	DWG NO.	02/04
DRAWN BY	MHT	SCALE	1:100

A3