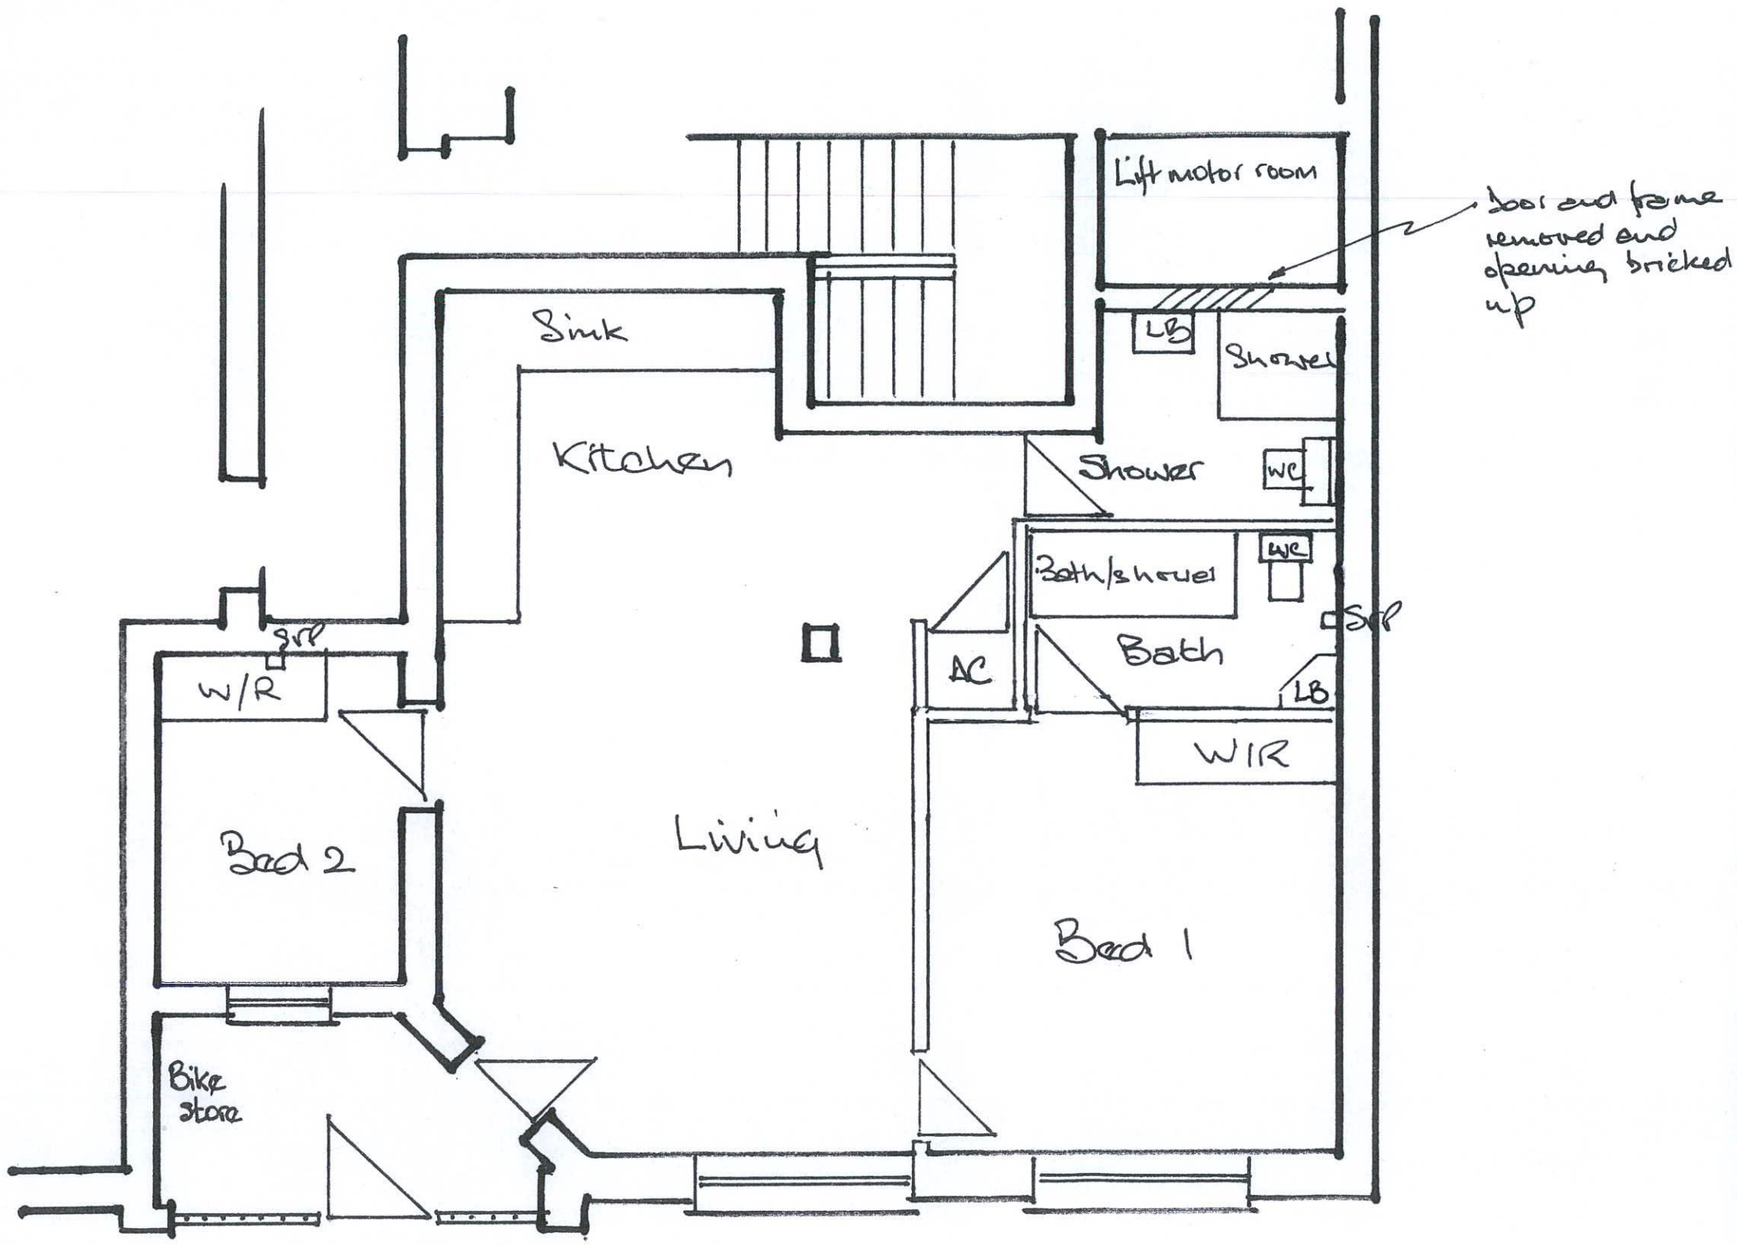

N.H.D.C.
16 APR 2018

Drawing N°. P01A.

Conversion of existing office at Carrington House, 37 Upper Kneeworth Street, Royston SG8 9AZ into 2 bed apartment

Scale 1:50 at A3

August 2016

C. J. HAMMOND
BUILDING SERVICES,
THE WILLOWS,
DEPDEN GREEN,
BURY ST EDMUNDS
IP29 4BY
01284 850211
07805 612896
chris@cjhammond.org.uk