


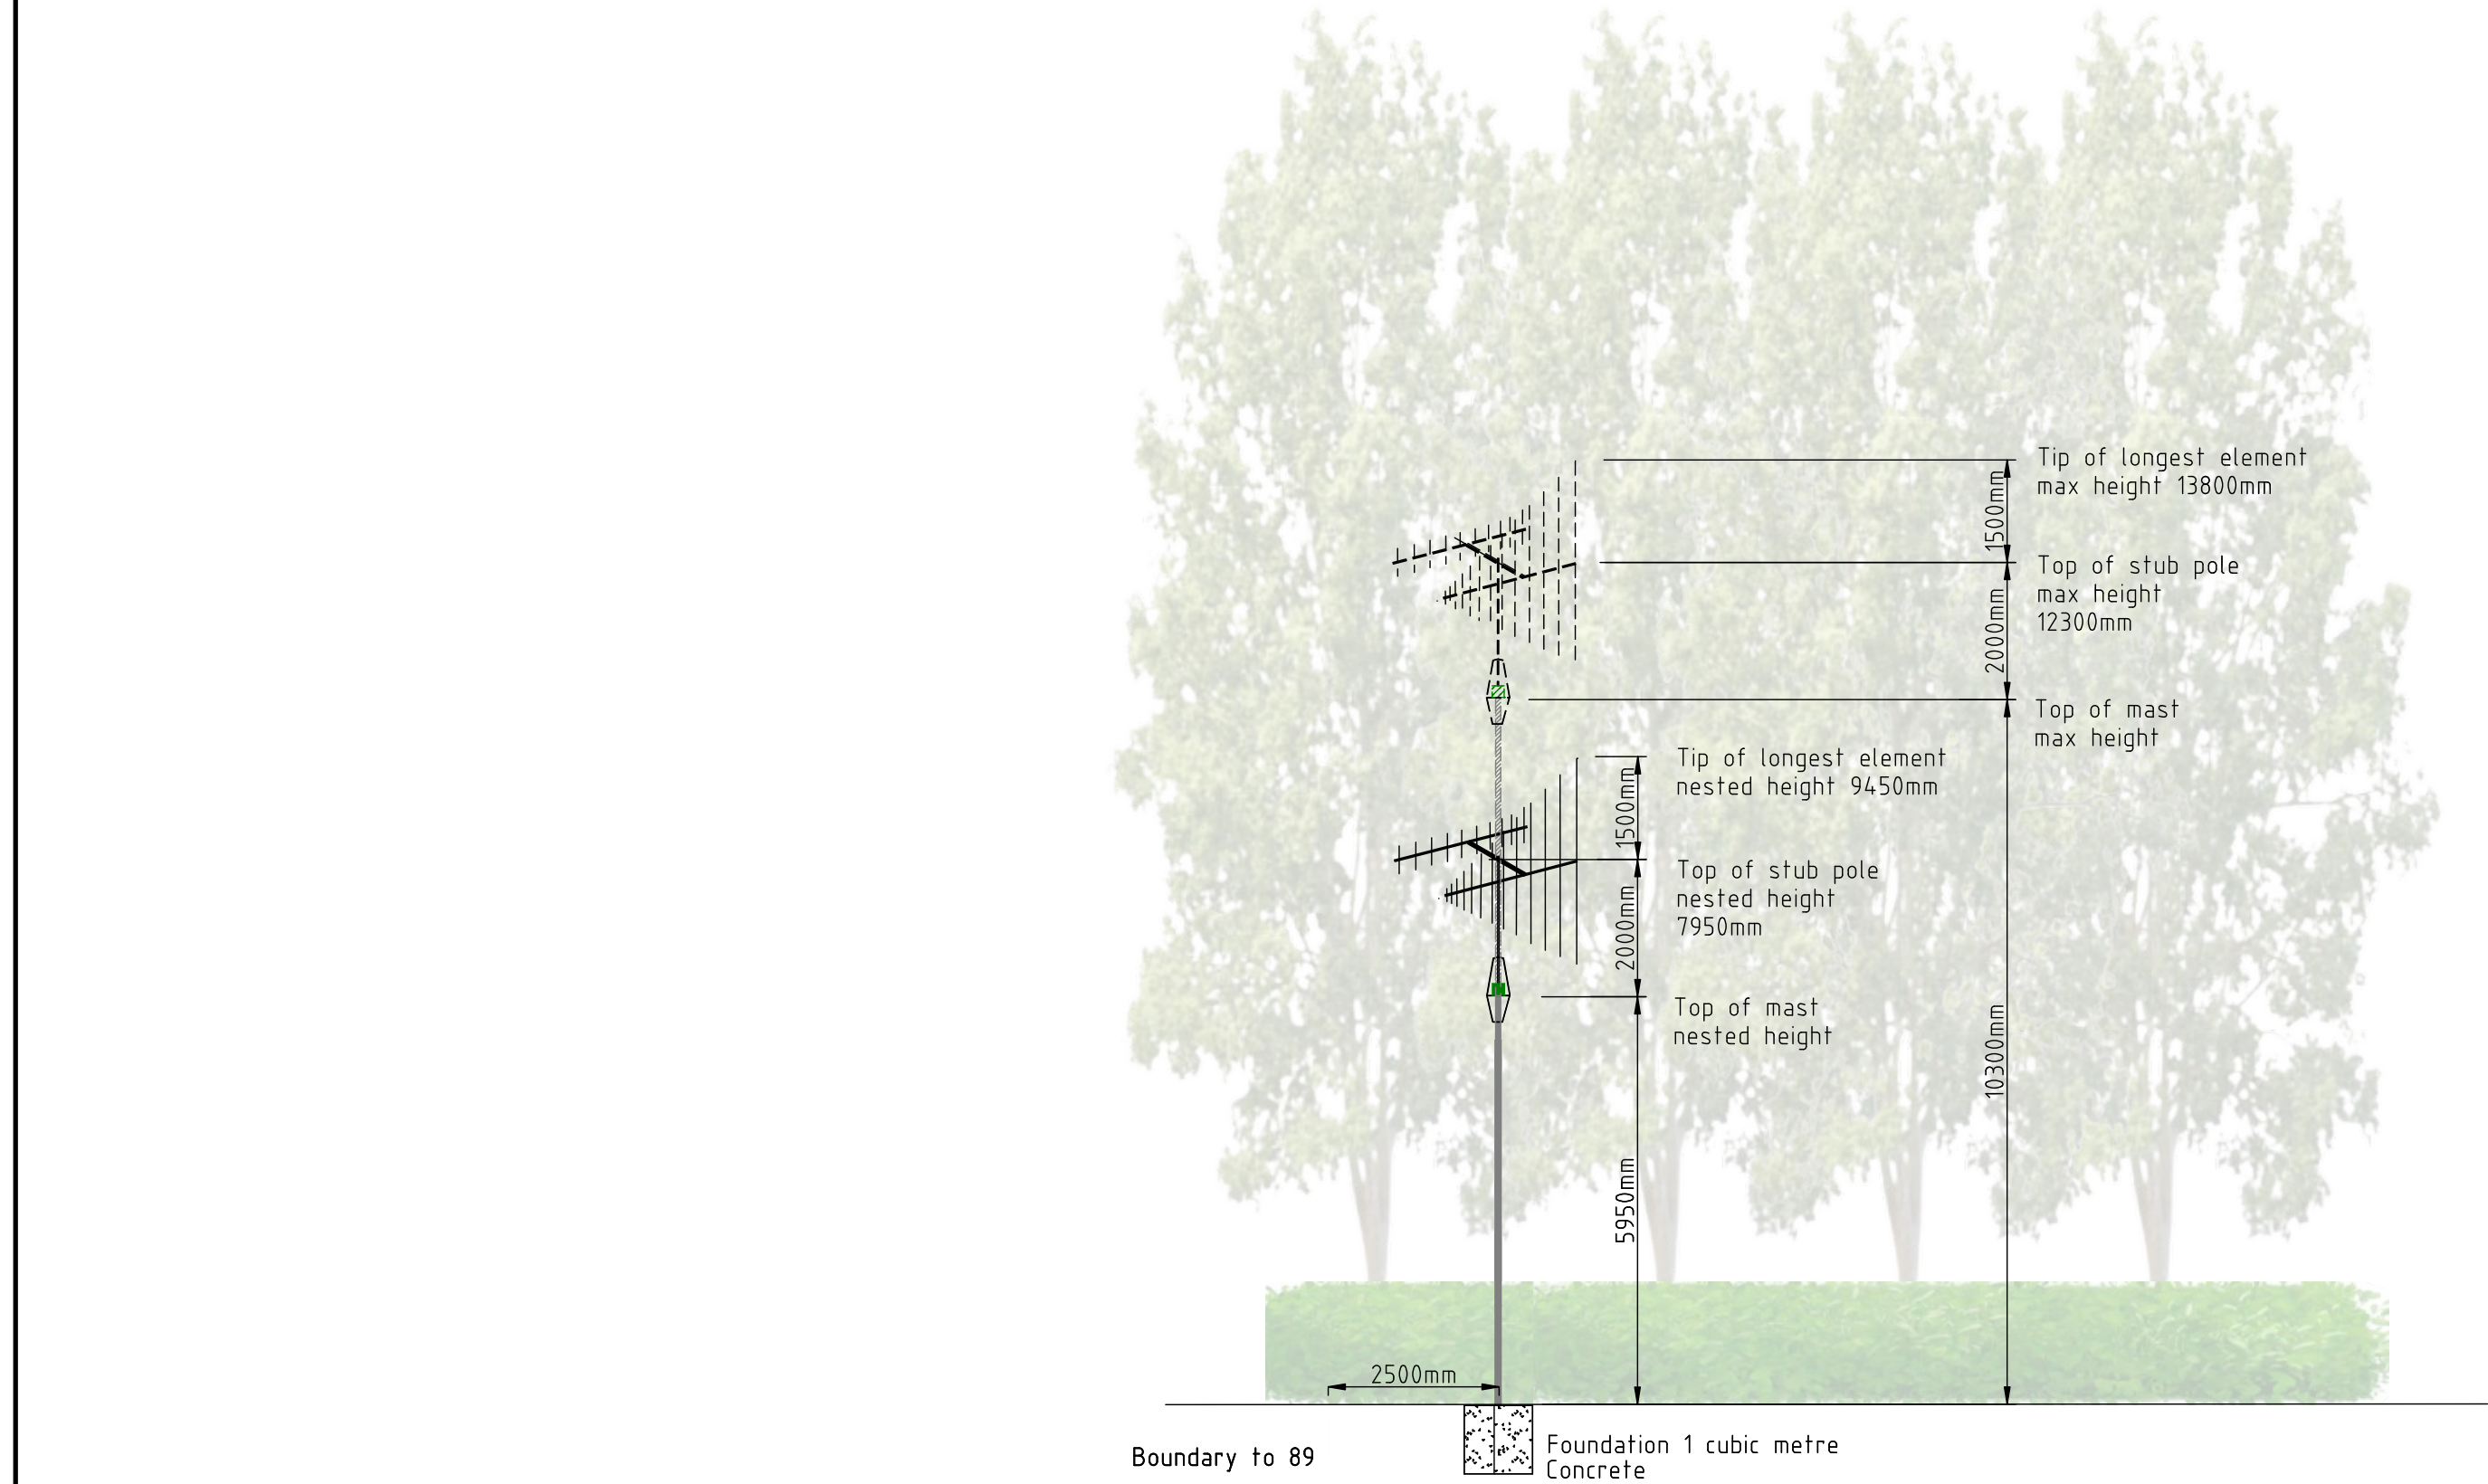

PROPOSED DOMESTIC AMATEUR RADIO MAST WITH ANTENNAS - REAR GARDEN ELEVATION - VIEW FROM REAR OF HOUSE (1:100) NESTED AND MAXIMUM HEIGHT



						Site Address 87 Willian Way Letchworth. SG6 2HY	Scale 1:100 @ A2		
						Project ANT1 Proposed Domestic Amateur Radio Mast With Antennas			
								Drawn AWS	Date July 2026
						Drawing Title Proposed Rear Garden Elevation View From House	Drawing No ANT1-8706		
Rev	1								