


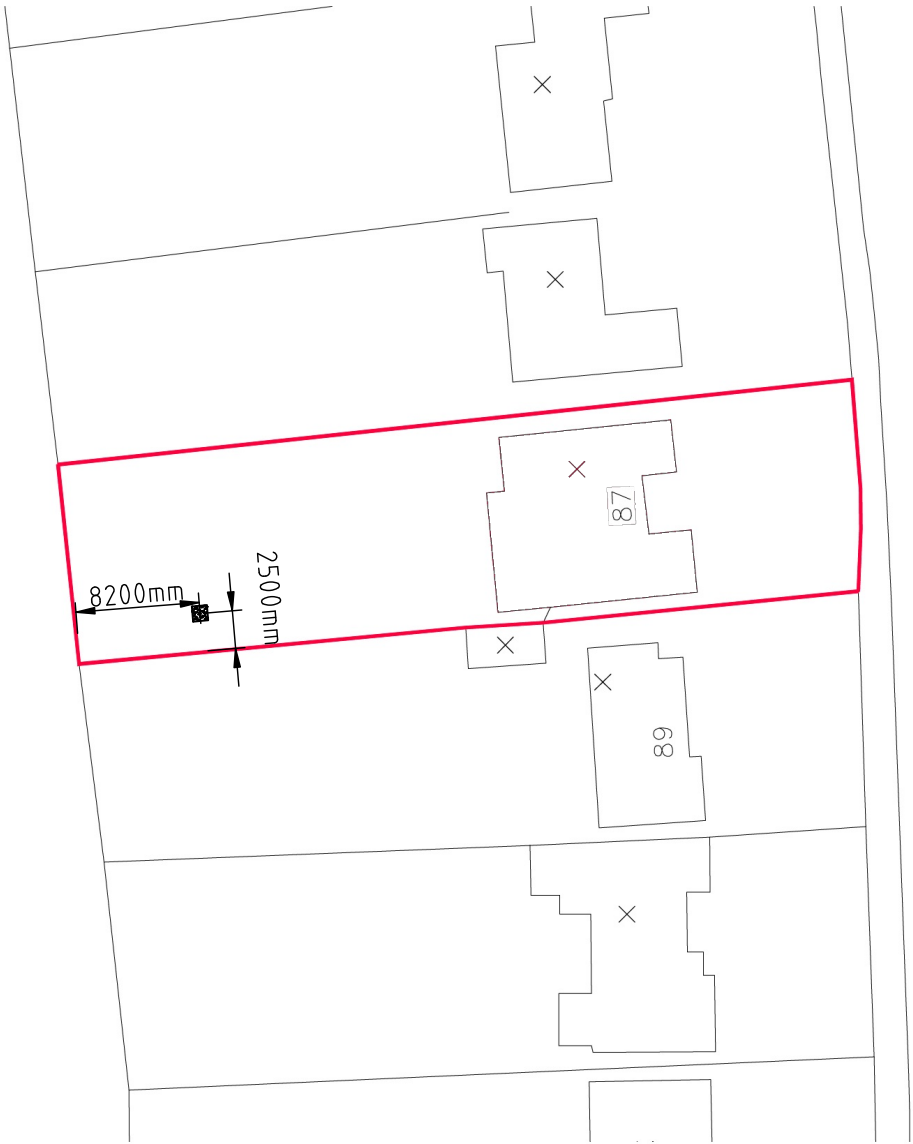

BLOCK PLAN (1:500)



PROPOSED DOMESTIC AMATEUR RADIO MAST WITH ANTENNAS BLOCK PLAN 1:500
SHOWING LOCATION OF CONCRETE FOUNDATION AND MAST

					Site Address 87 Willian Way Letchworth SG6 2HY	Scale 1:500 @ A3		
					Project ANT1 Domestic Amateur Radio Mast Wtih Antennas			
							Drawn AWS	Date July 2026
					Drawing Title Proposed Block Plan 1:500	Drawing Number ANT1-8702		
Rev		1						