


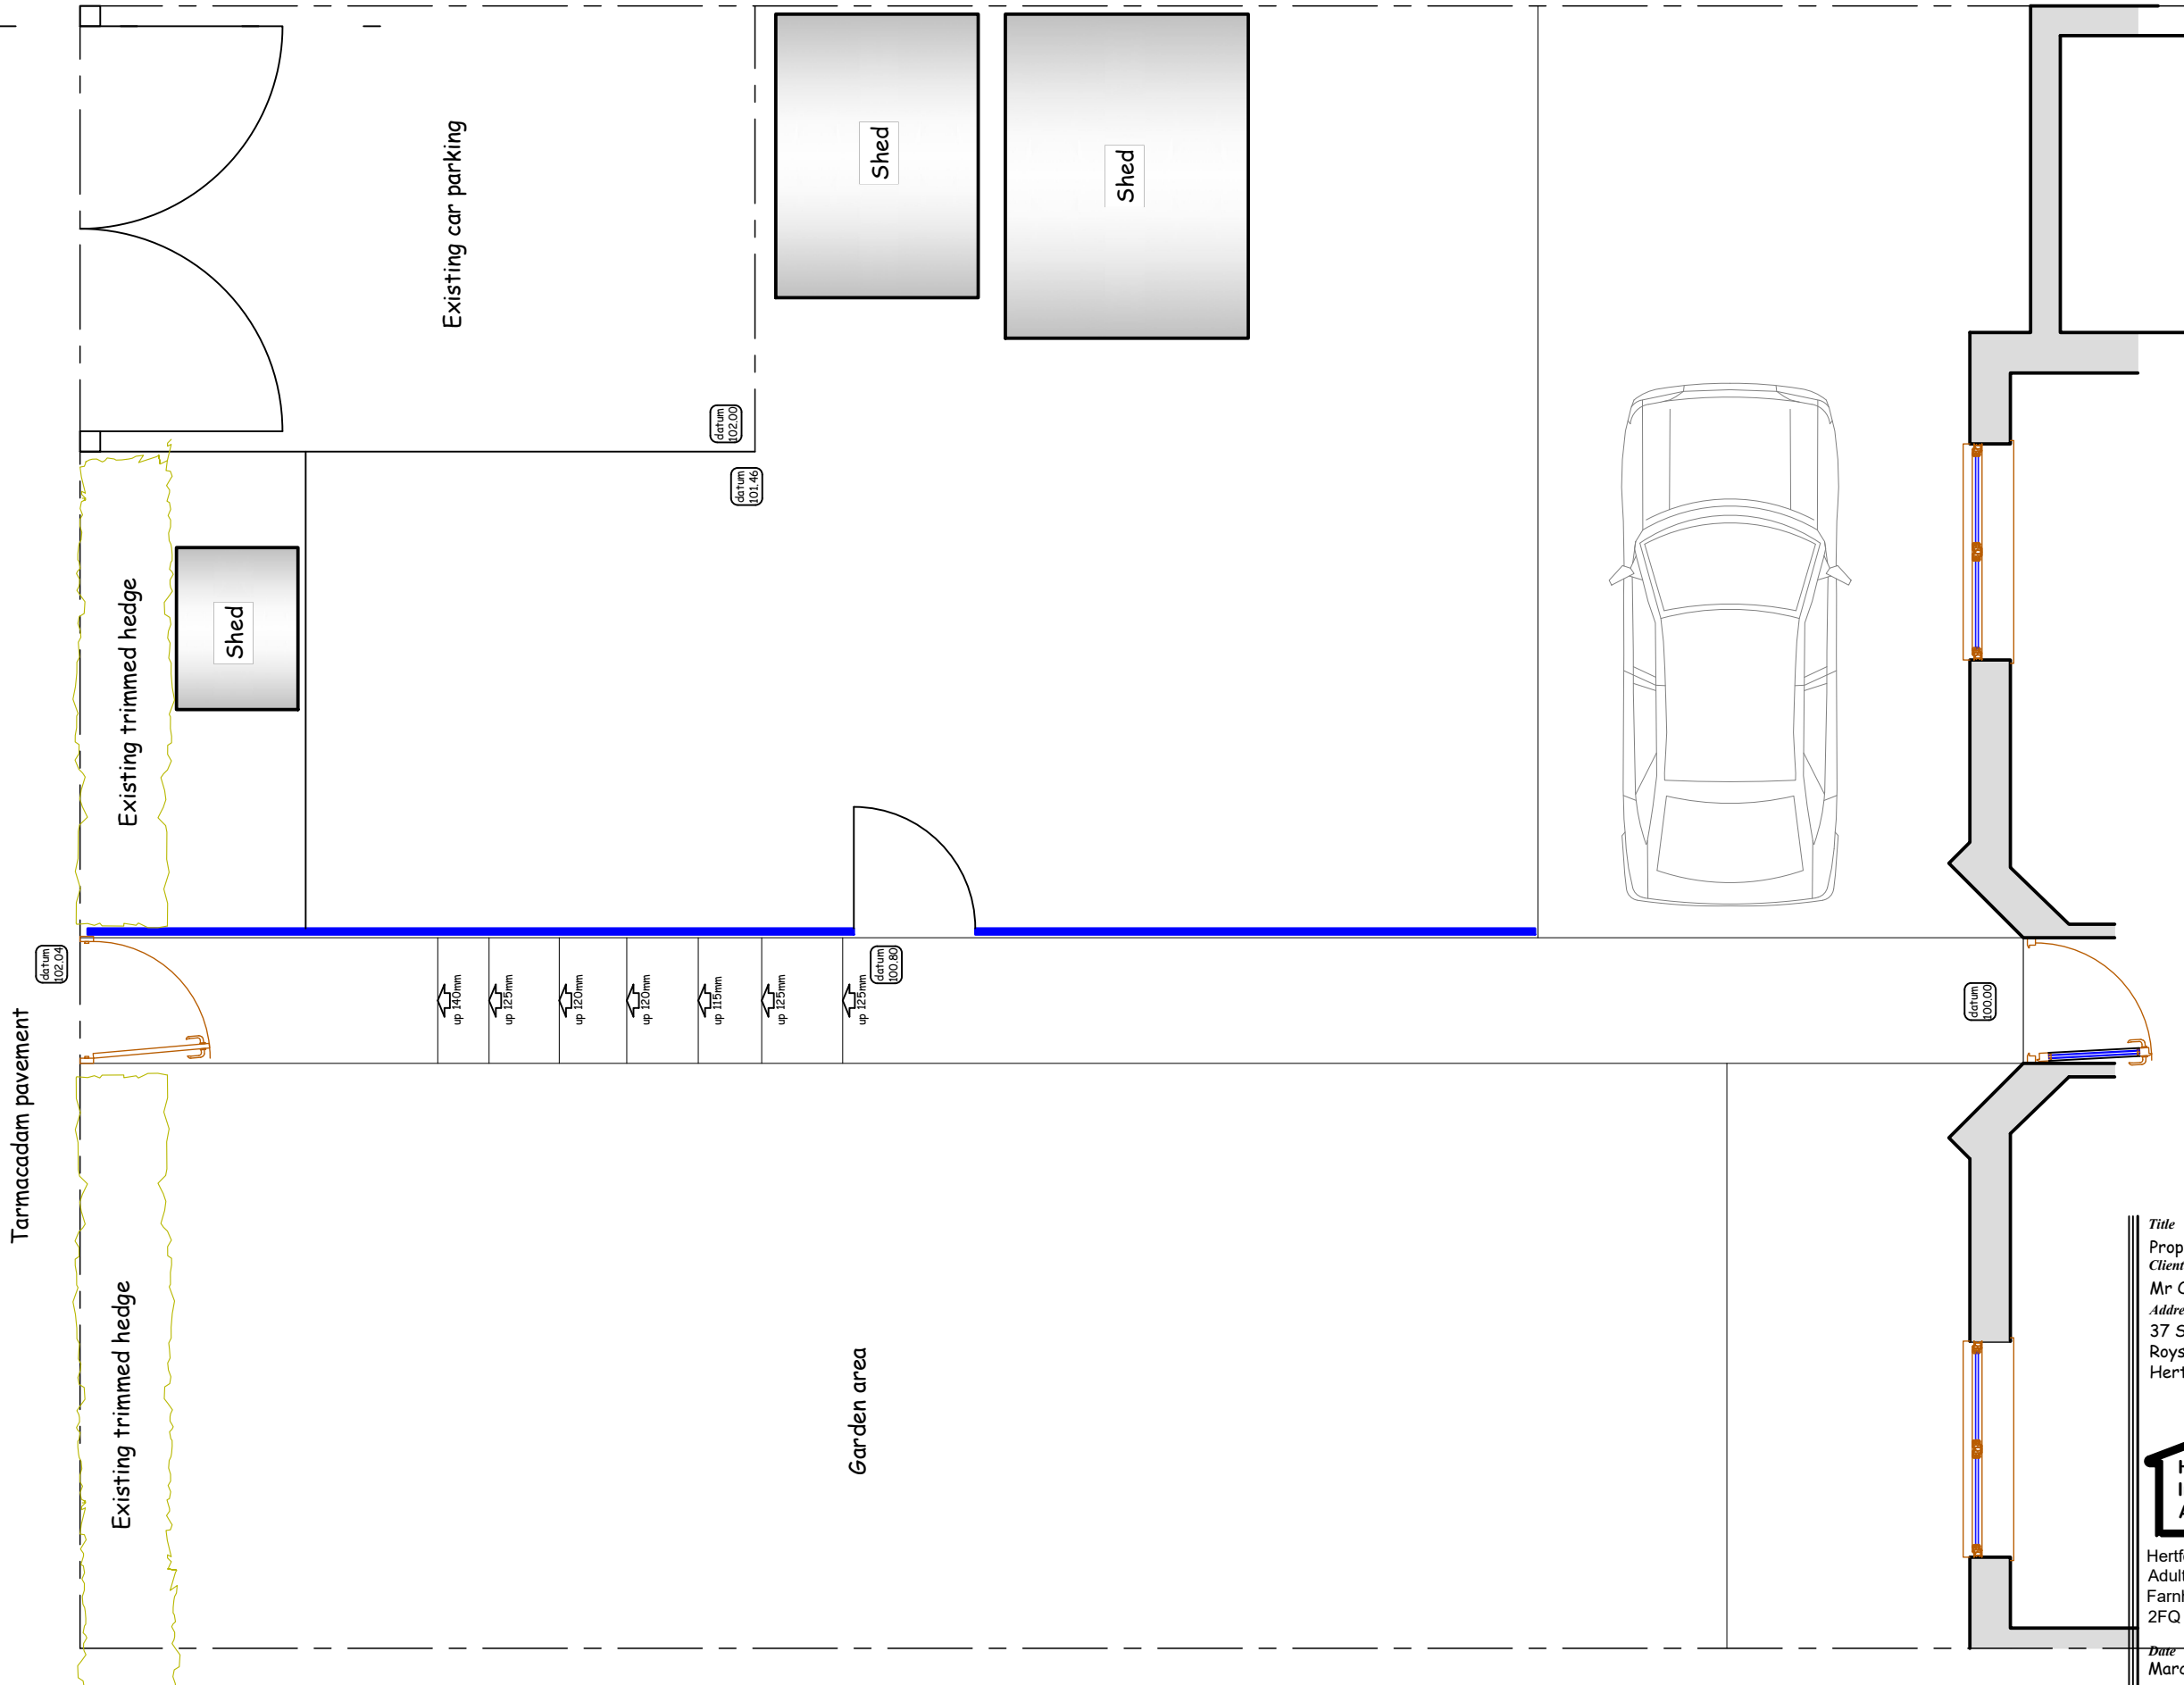

Existing Site Layout 1:50

Title
Proposed drop kerb and hardstanding

Client
Mr Oakman

Address
37 Sun Hill
Royston
Herts SG8 9AU

Herts Home Improvement Agency

Hertfordshire Home Improvement Agency
Adult Care Services, Hertfordshire County Council
Farnham House, Six Hills Way, Stevenage SG1 2FQ
Tel: 01438 843467

Date
March 2025

Scale
1:50

Drawing No.
CA-026911/1