Dimensions, areas and levels where given are only approximate and subject to site survey.
All dimensions are to be checked on site. Figured dimensions only are to be taken from this drawing.
This drawing is to be read in conjunction with all relevant consultants and/or specialists drawings/documents and any discrepancies or variations are to be notified to the architect before the affected work commences. This drawing is copyright and remains the property of the Architects.

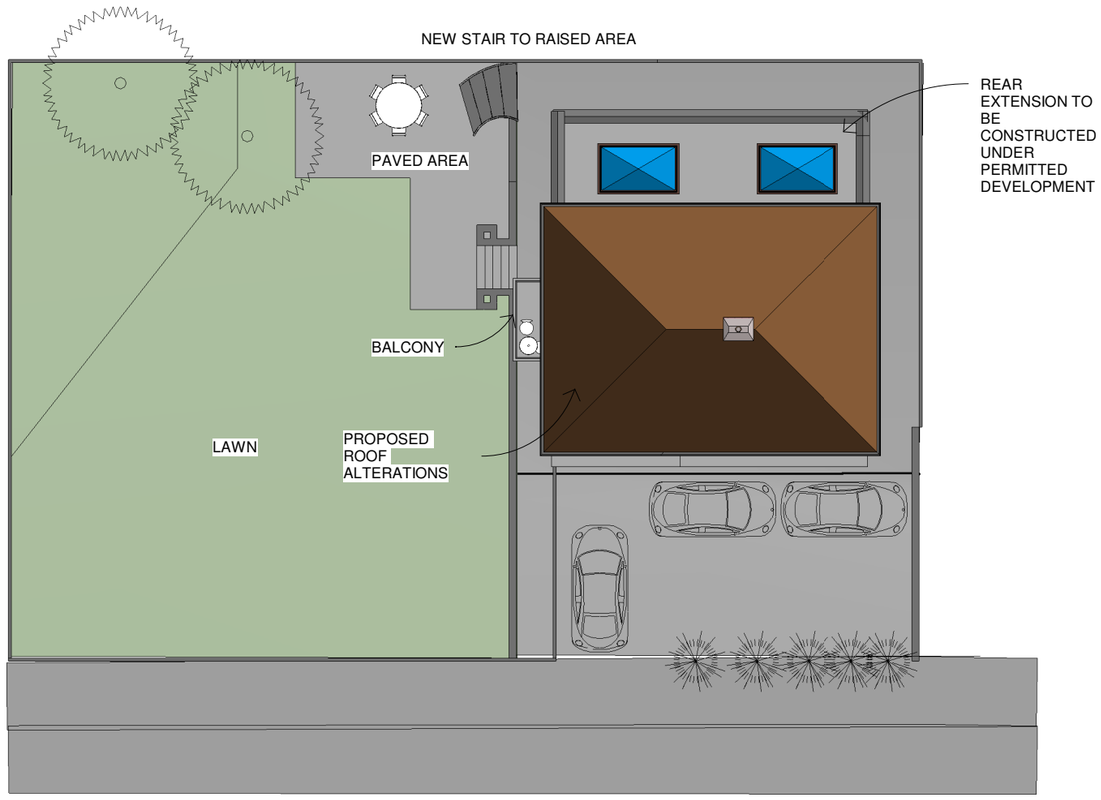

1 Proposed site plan
1 : 200

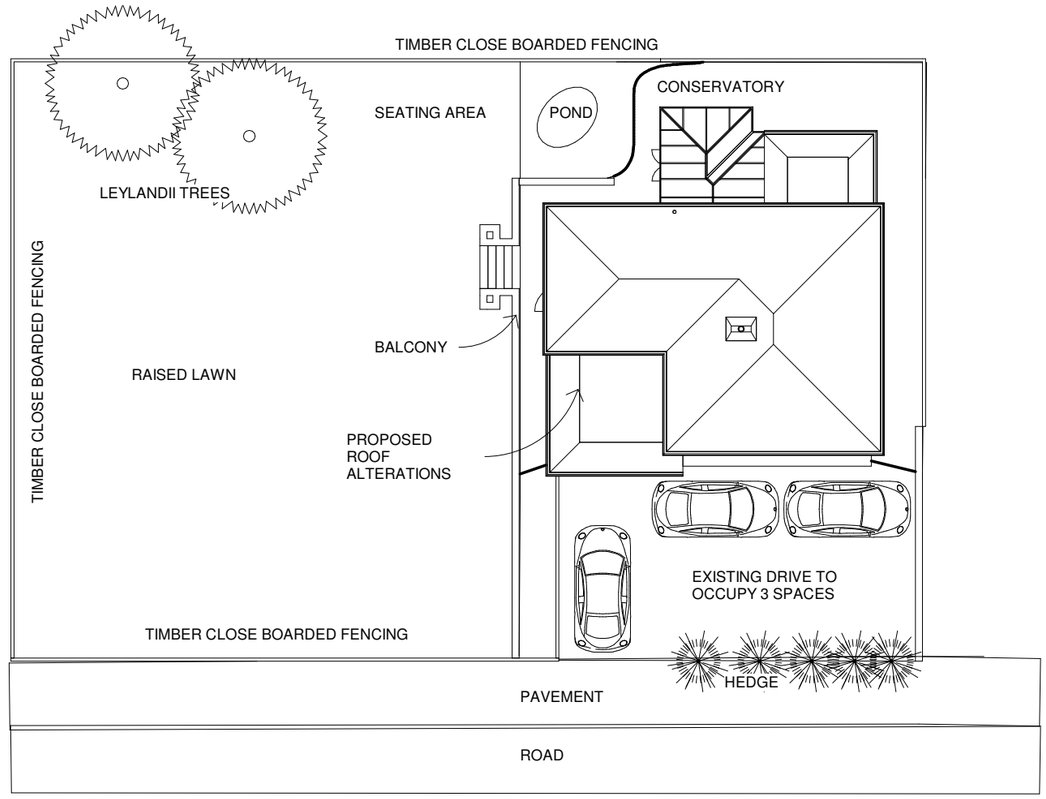

2 Existing site plan
1 : 200

Client: MR & Mrs Moore

Project: 3 Ninesprings Way
Hitchin,
Herts,
SG4 9NG

Sheet name: Existing & Proposed site plan

Status: Planning

Project number: 1810

Sheet number: 1810-008

Drawn by: JR

Scale: 1 : 200

Date: March'18

Revision			
Revision Number	Revision Description	Revision Date	Issued by

telephone:07747105353
email:info@croearchitects.co.uk
web: www.croearchitects.co.uk

CROE ARCHITECTS
REGISTERED QUALIFIED ARCHITECTS / HERTFORDSHIRE