


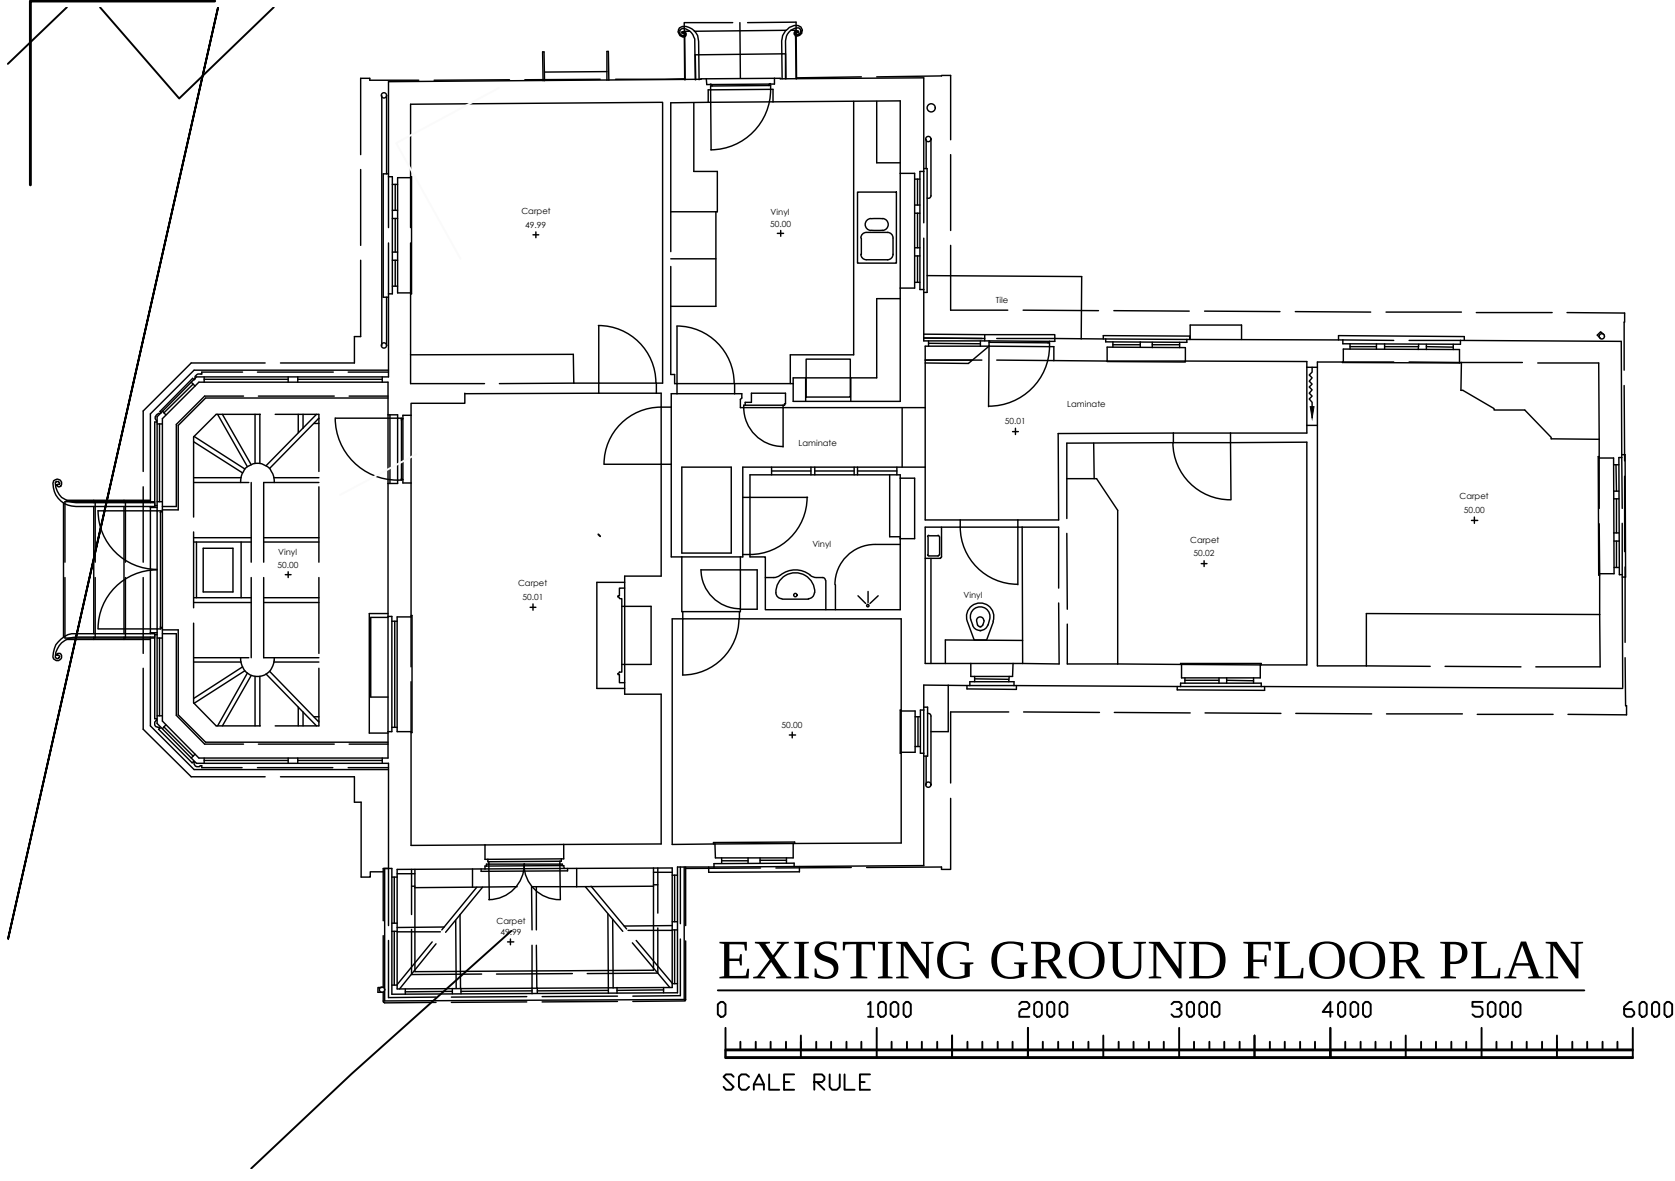


EXISTING GROUND FLOOR PLAN

SCALE RULE




EXISTING FRONT ELEVATION (NORTH)

SCALE RULE

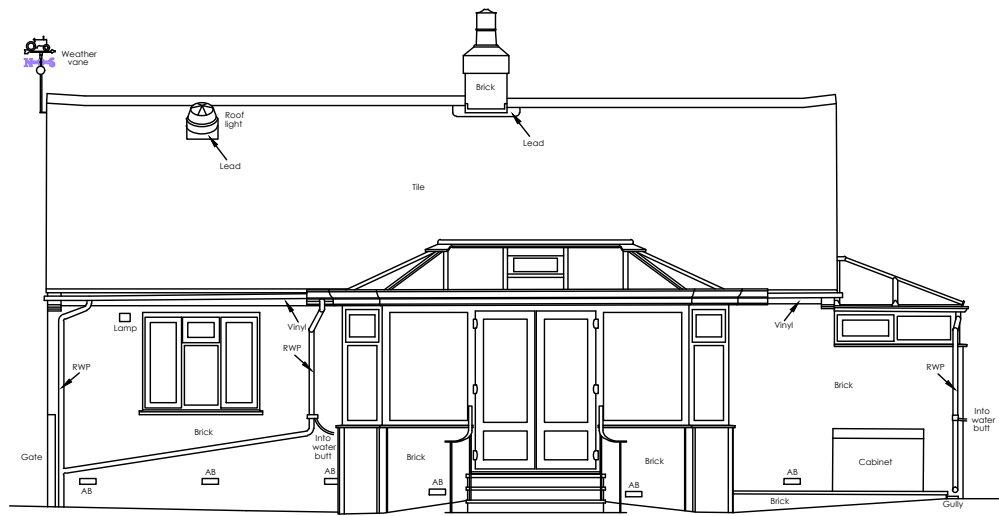

EXISTING SIDE ELEVATION (WEST)

SCALE RULE

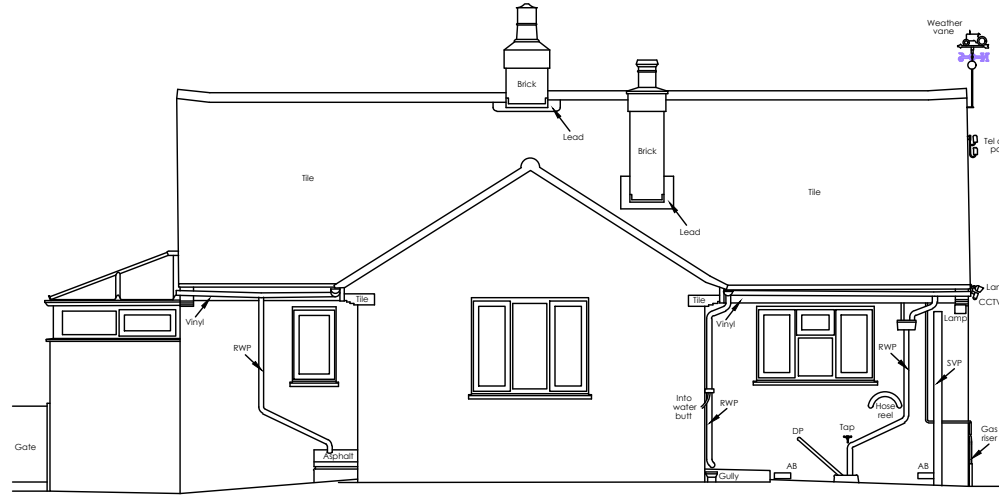


EXISTING SIDE ELEVATION (EAST)

SCALE RULE




EXISTING REAR ELEVATION (SOUTH)

SCALE RULE

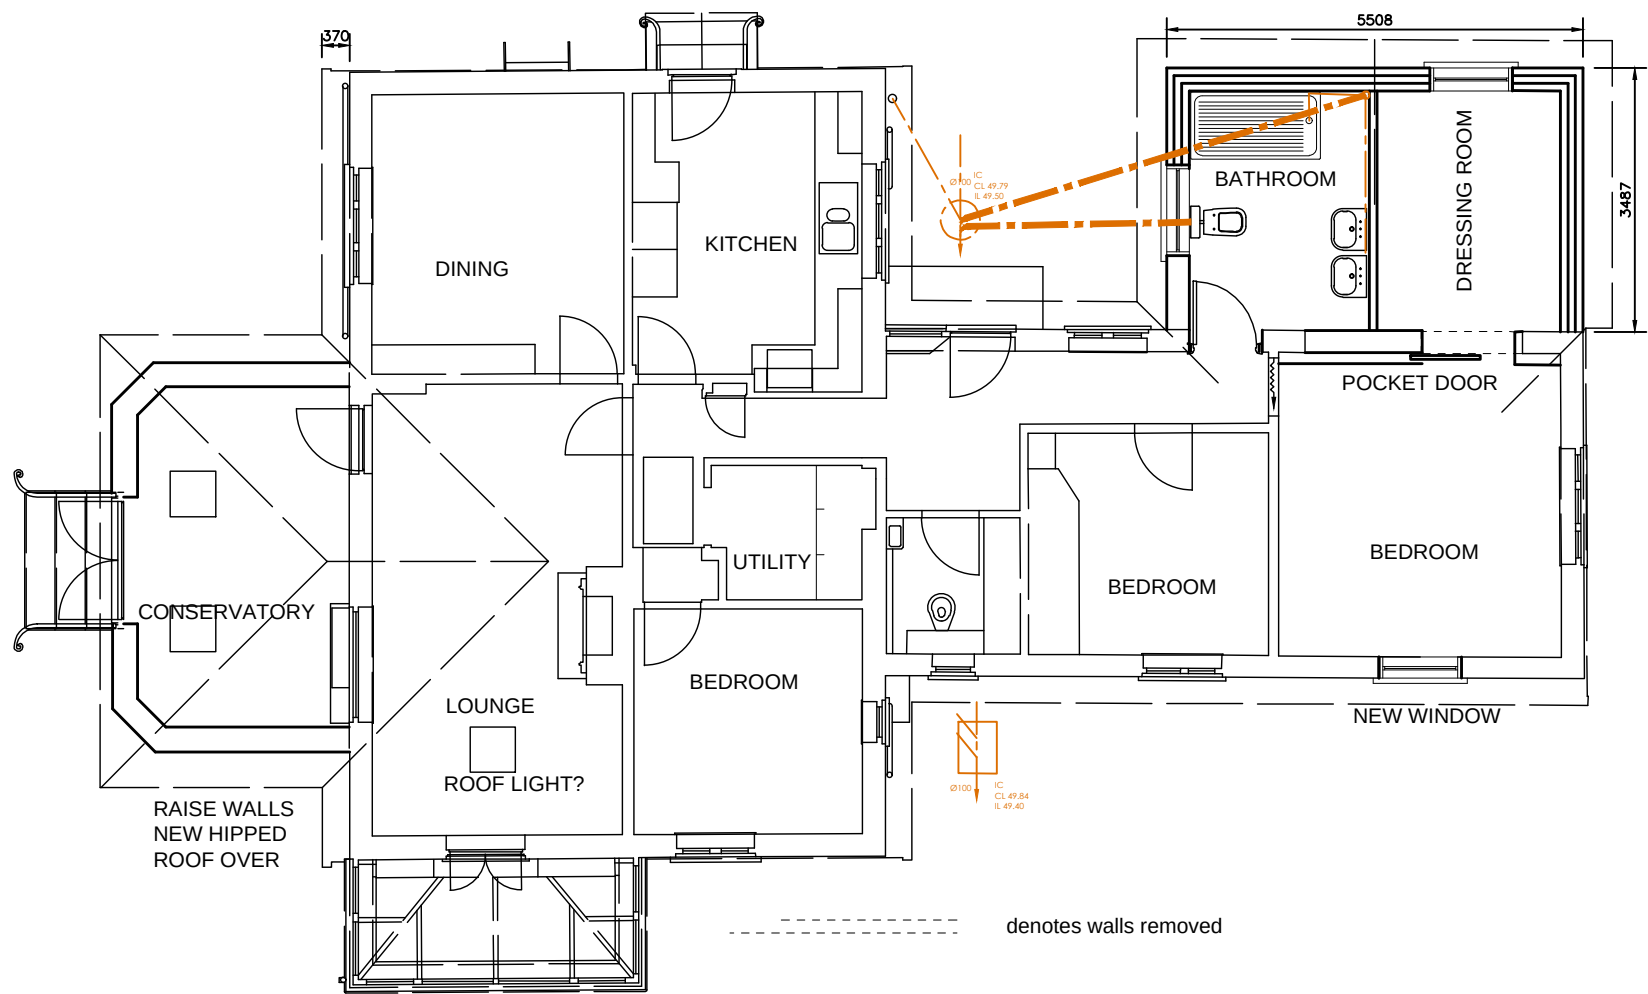


PROPOSED GROUND FLOOR PLAN


SCALE RULE

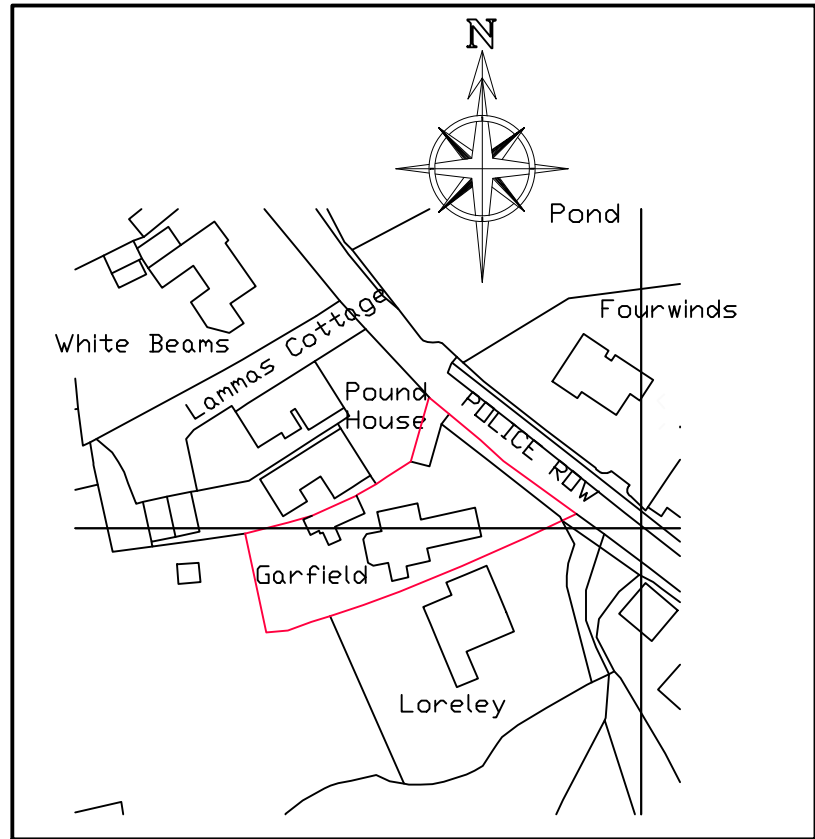

SITE LOCATION PLAN 1:1250

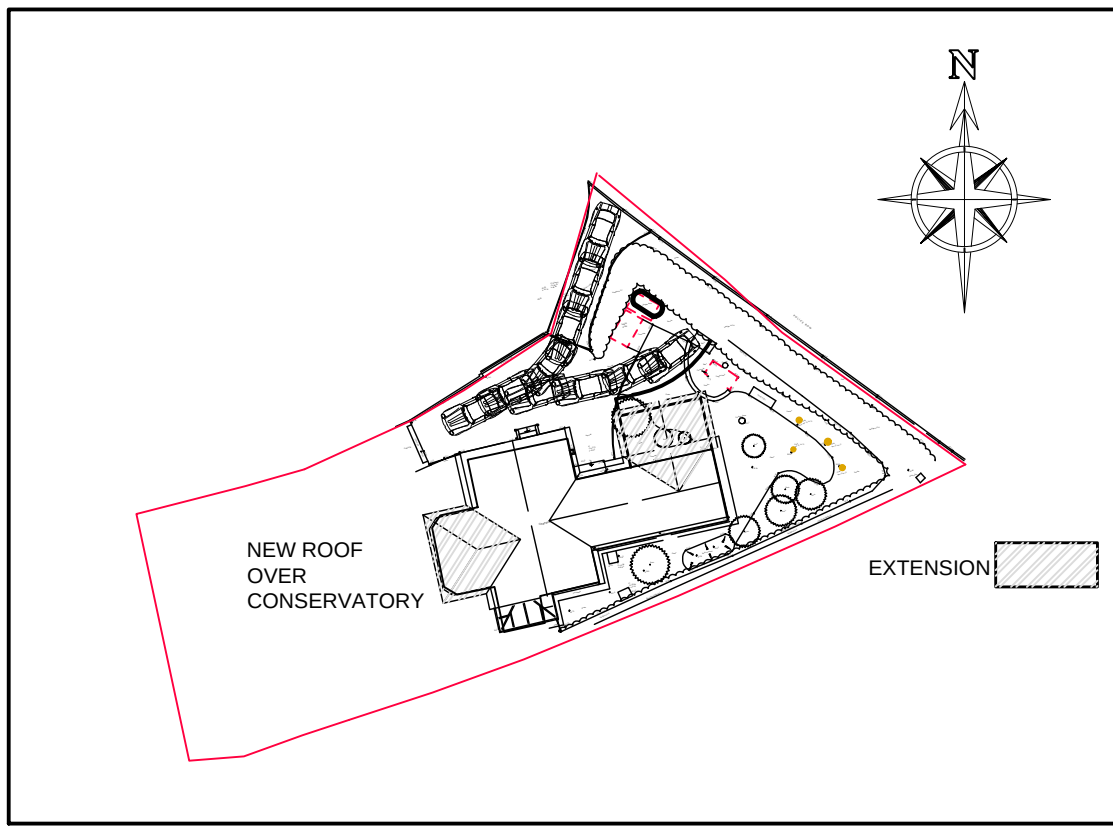


BLOCK PLAN 1:500

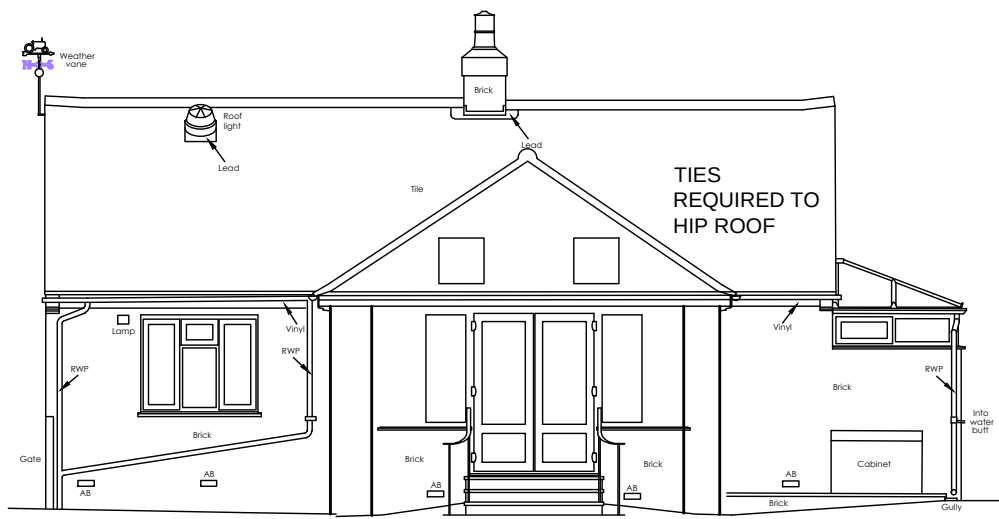


PROPOSED SIDE (WEST) ELEVATION

SCALE RULE

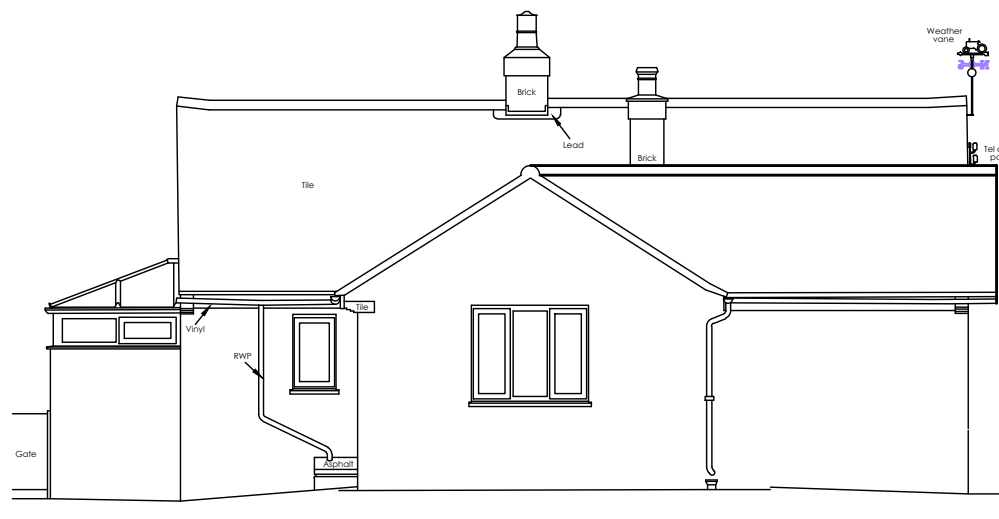


PROPOSED SIDE (EAST) ELEVATION

SCALE RULE

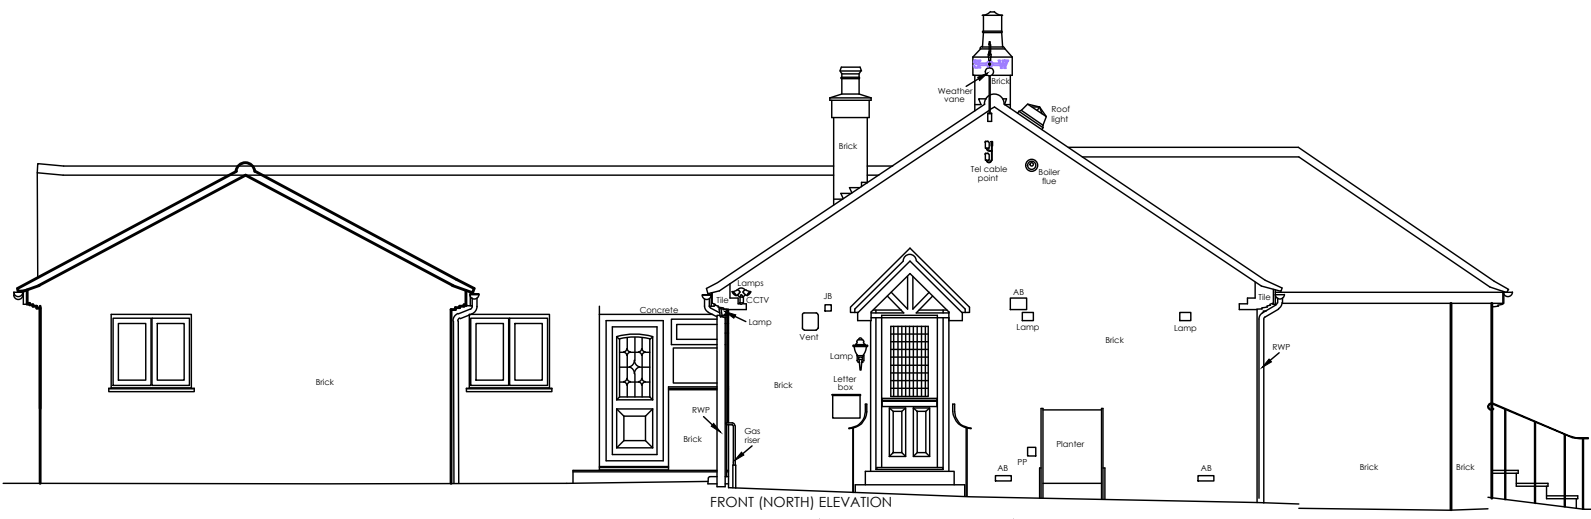


PROPOSED FRONT (NORTH) ELEVATION

SCALE RULE

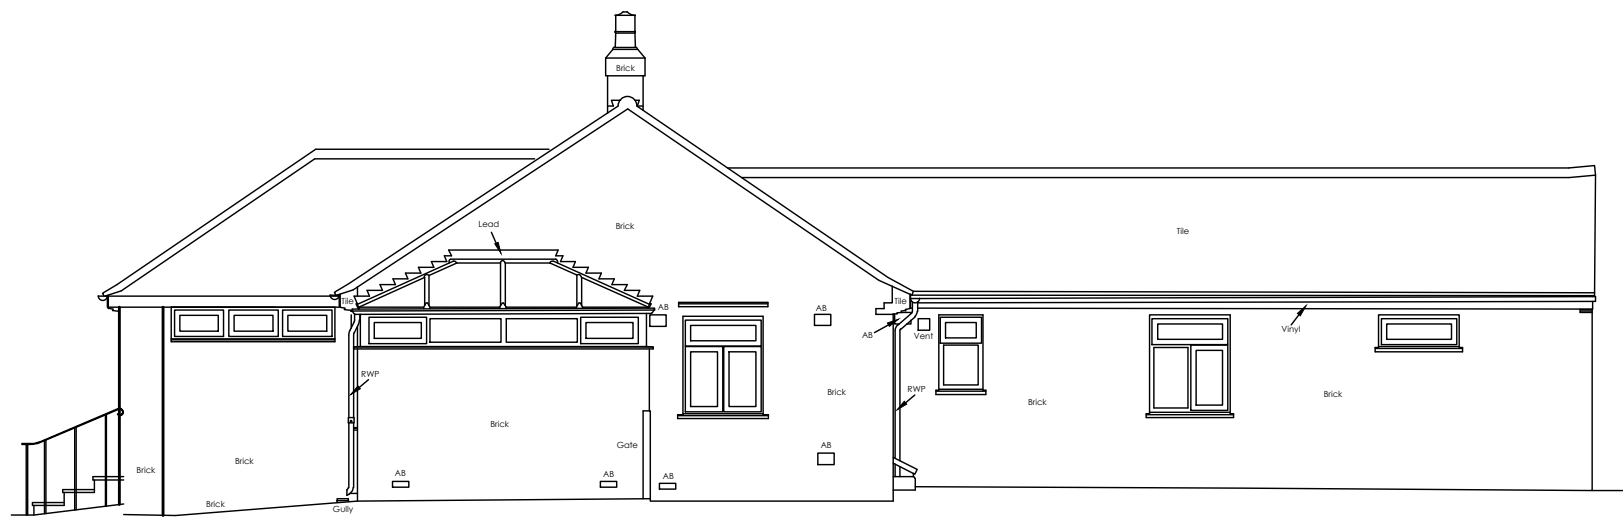

PROPOSED REAR (SOUTH) ELEVATION

SCALE RULE

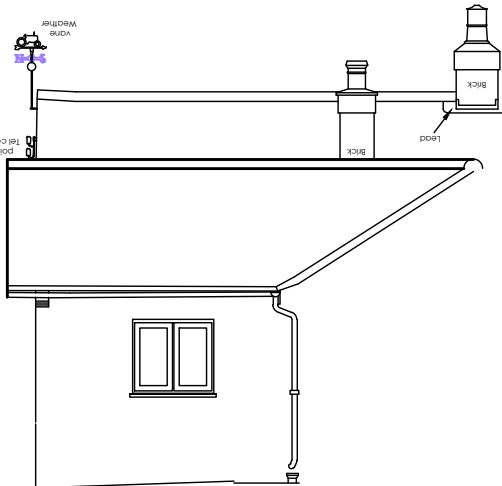

PROPOSED SIDE ELEVATION EXTENSION (WEST)

SCALE RULE

A	LABELS CORRECTED	Feb 26
-	INITIAL ISSUE	Feb 26

No. Revision/Issue Date

Colin Wilson IEng IMIStructE

Tel: 01223 207 953

Project Name and Address	
RE Construction Ltd	
ALTERATIONS TO	
Garfield	
Police Row	
HERTS	

Project	1200	Drng No.
Date	Feb 26	01A
Scale	1:100	

ORIGINAL SIZE A1