


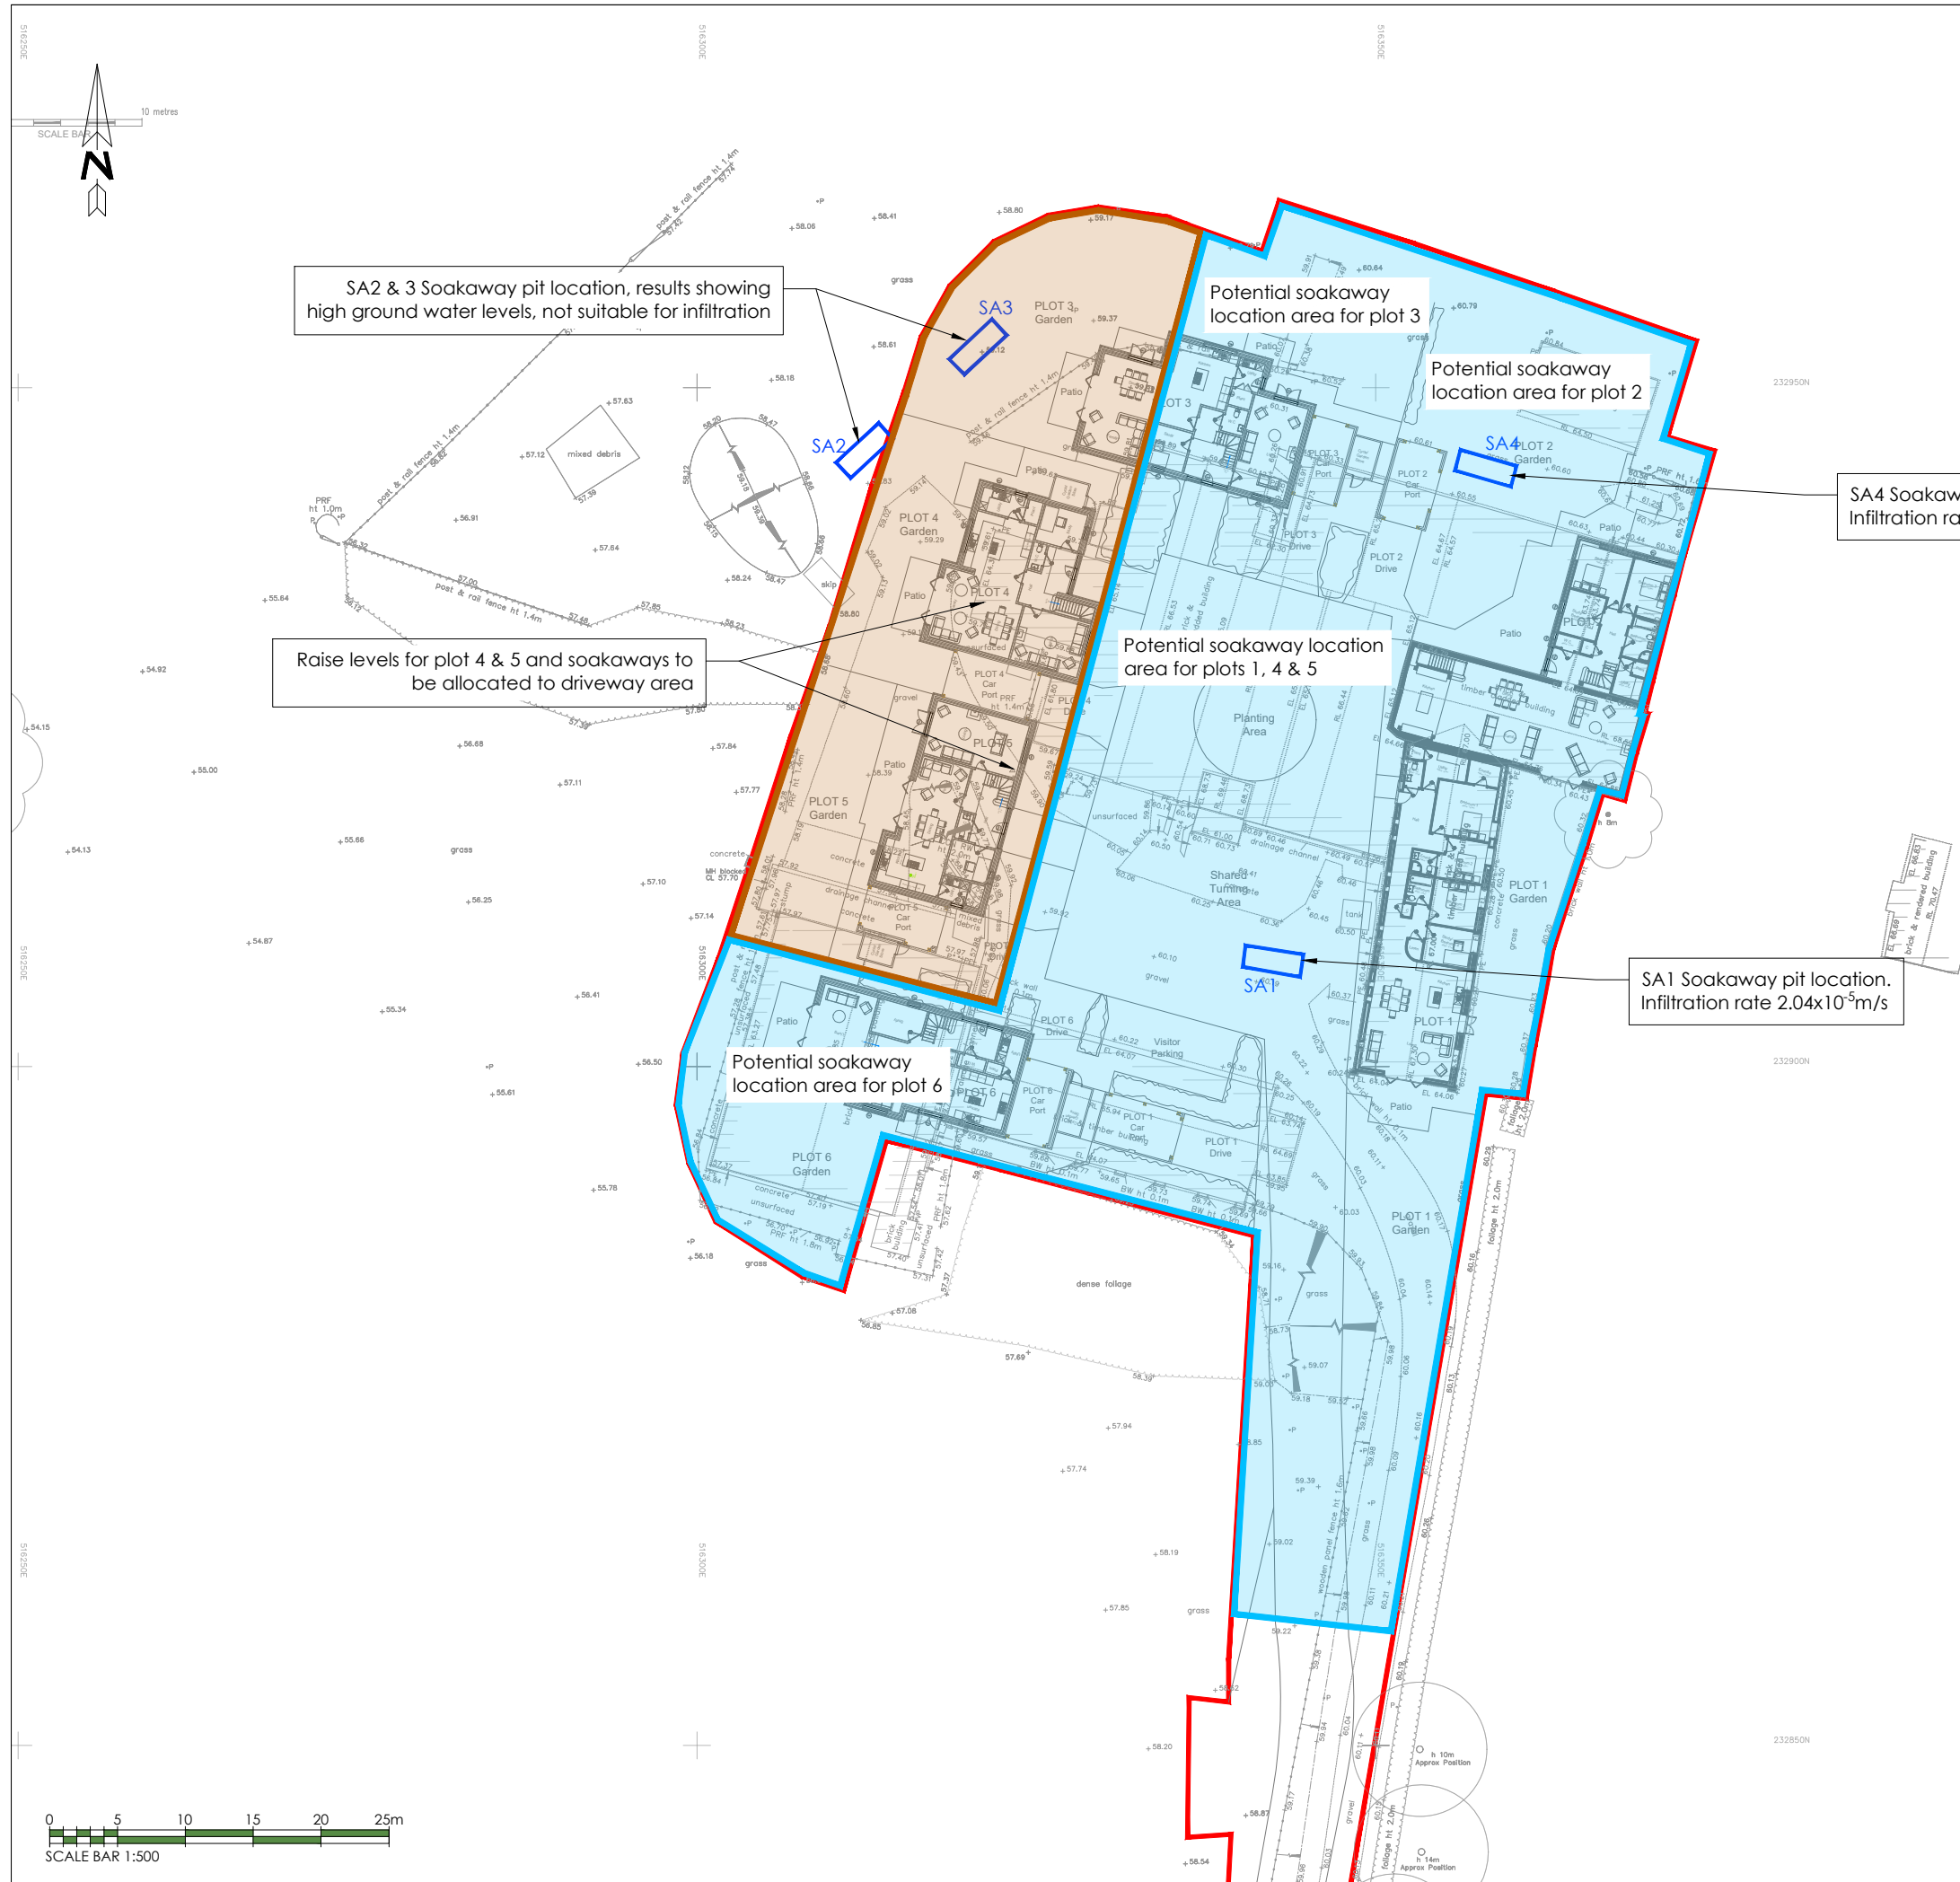

KEY

SITE BOUNDARY

INFILTRATION TEST LOCATION

ESTIMATED AREA SUITABLE FOR INFILTRATION

ESTIMATED AREA NOT SUITABLE FOR INFILTRATION

A	Site Boundary updated	23.10.25	LGM	SJB	-
Rev	Description	Date	Drawn	Checked	Apvd.
Project					
Lordship Farm, Holwell					
Drawing Description					
Soakaway Feasibility Review Plan					
Project Number		Drawing Number			
ST-3803		300-A			
Scale	Date	Drawn	Checked	Approved	
1:500@A3	24.09.25	LGM	SJB	SJB	
Client		Architect			
Netherdown Ltd					
Do not scale off the drawing. Only written dimensions should be taken. Any discrepancies or errors should be brought to the attention of the engineer immediately. This document is copyright and may not be reproduced without permission of the owner. Ordnance Survey data contained herein is for use on this project only. Third parties involved in this project wishing to reproduce this data, for the purposes of said project, may do so on display of the following: © Crown Copyright All rights reserved 2015 License No 100055466 stomor CIVIL ENGINEERING CONSULTANTS Suite 2, First Floor, Portmill House, Portmill Lane, Hitchin, Herts, SG5 1DJ www.stomor.com 01462 615433 info@stomor.com					