



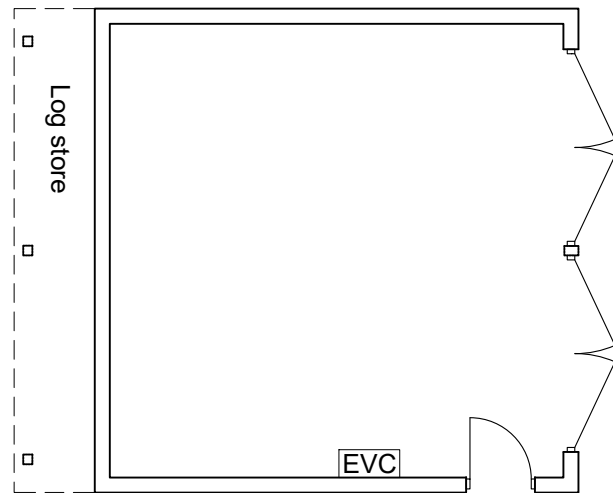

Detached Double Garage

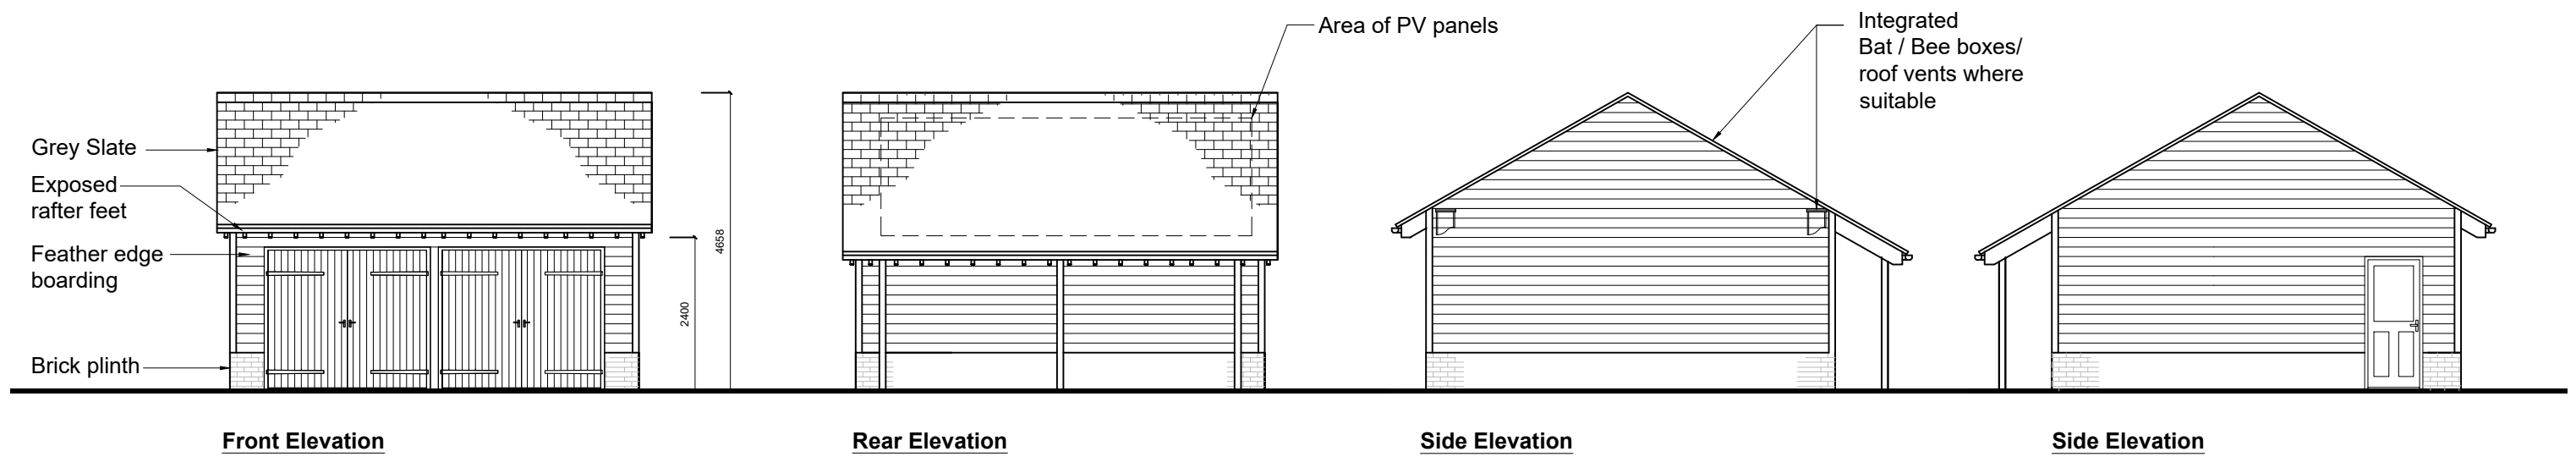

<u>COLIN EADES & AMY MOSS</u>		Client : Mr Alex Farr	
Project: New Dwelling, Land to the North of Lodge Cottage, Newnham		Scale : 1:100 @ A3	
Drawing : Proposed Detached Garage		Date : Jan 2026	Drwg No . AF 15