
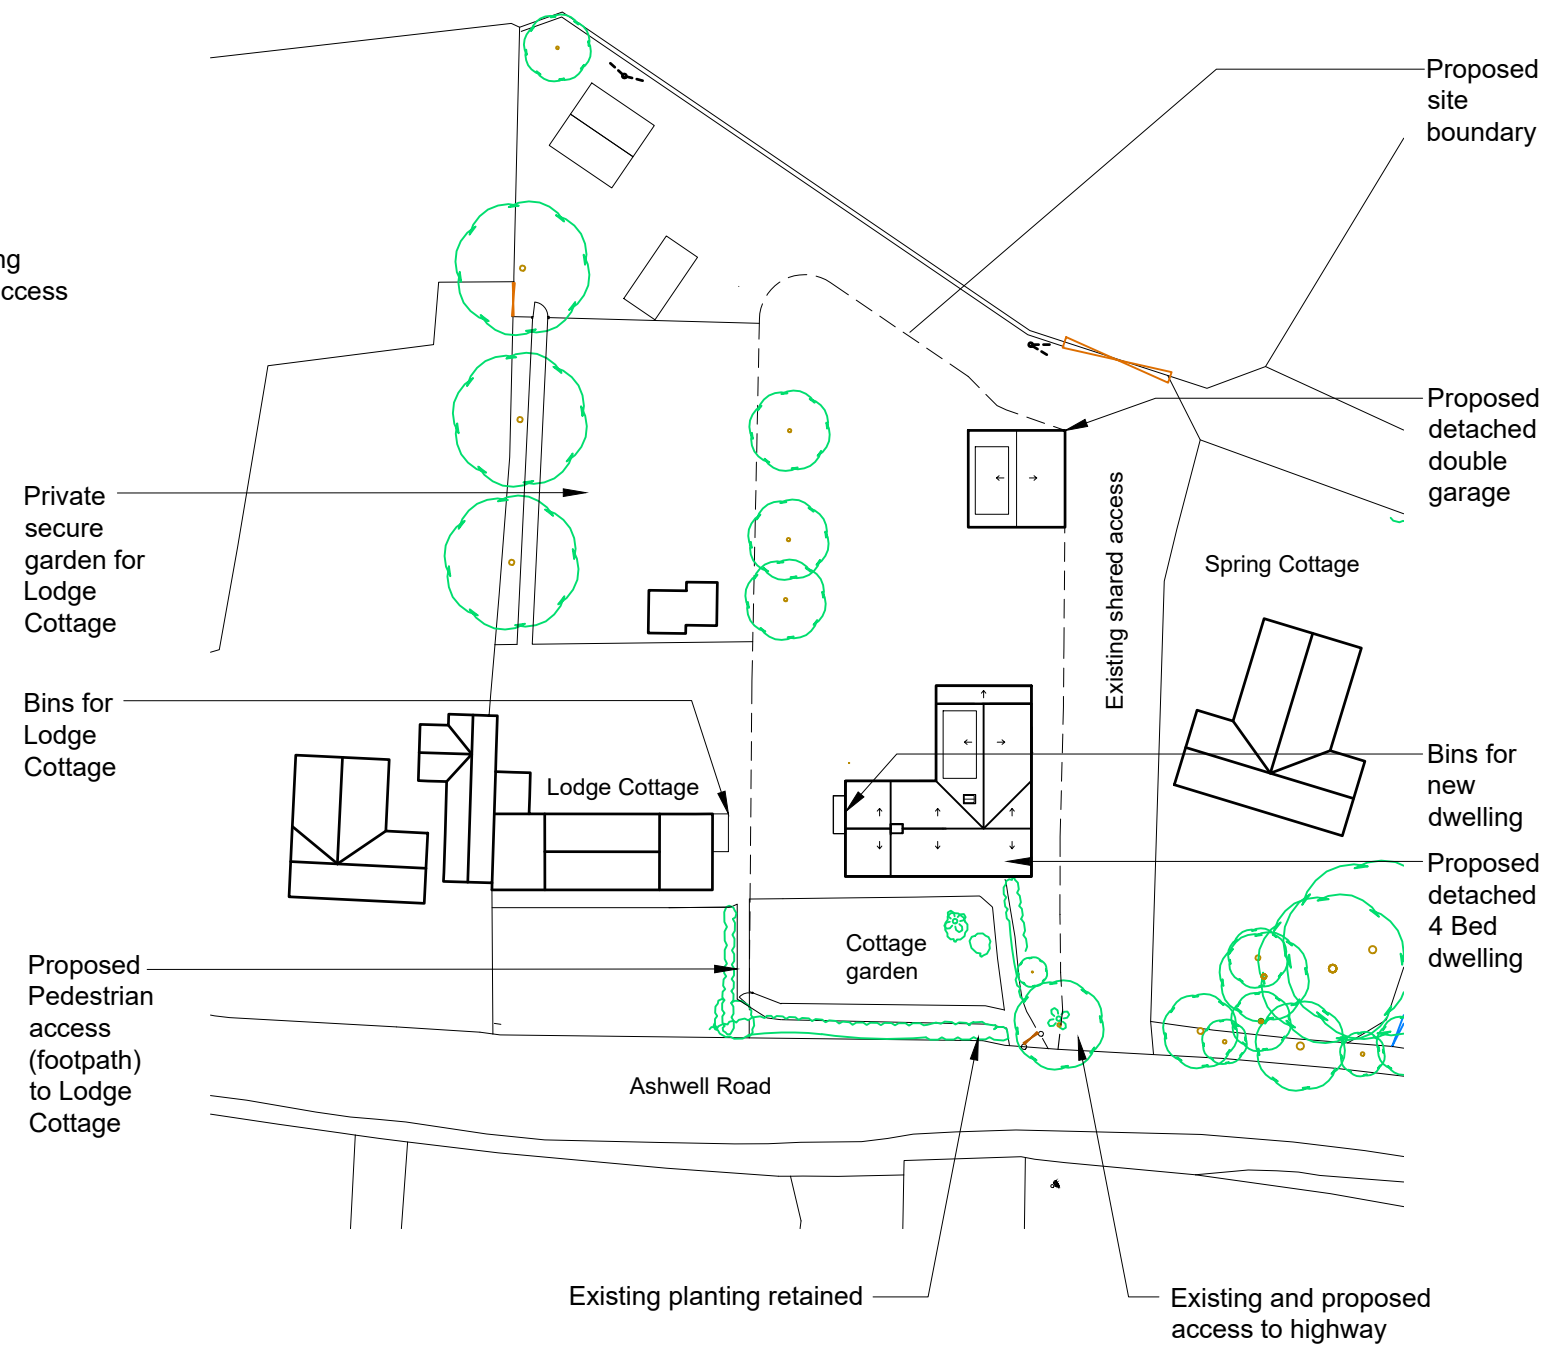


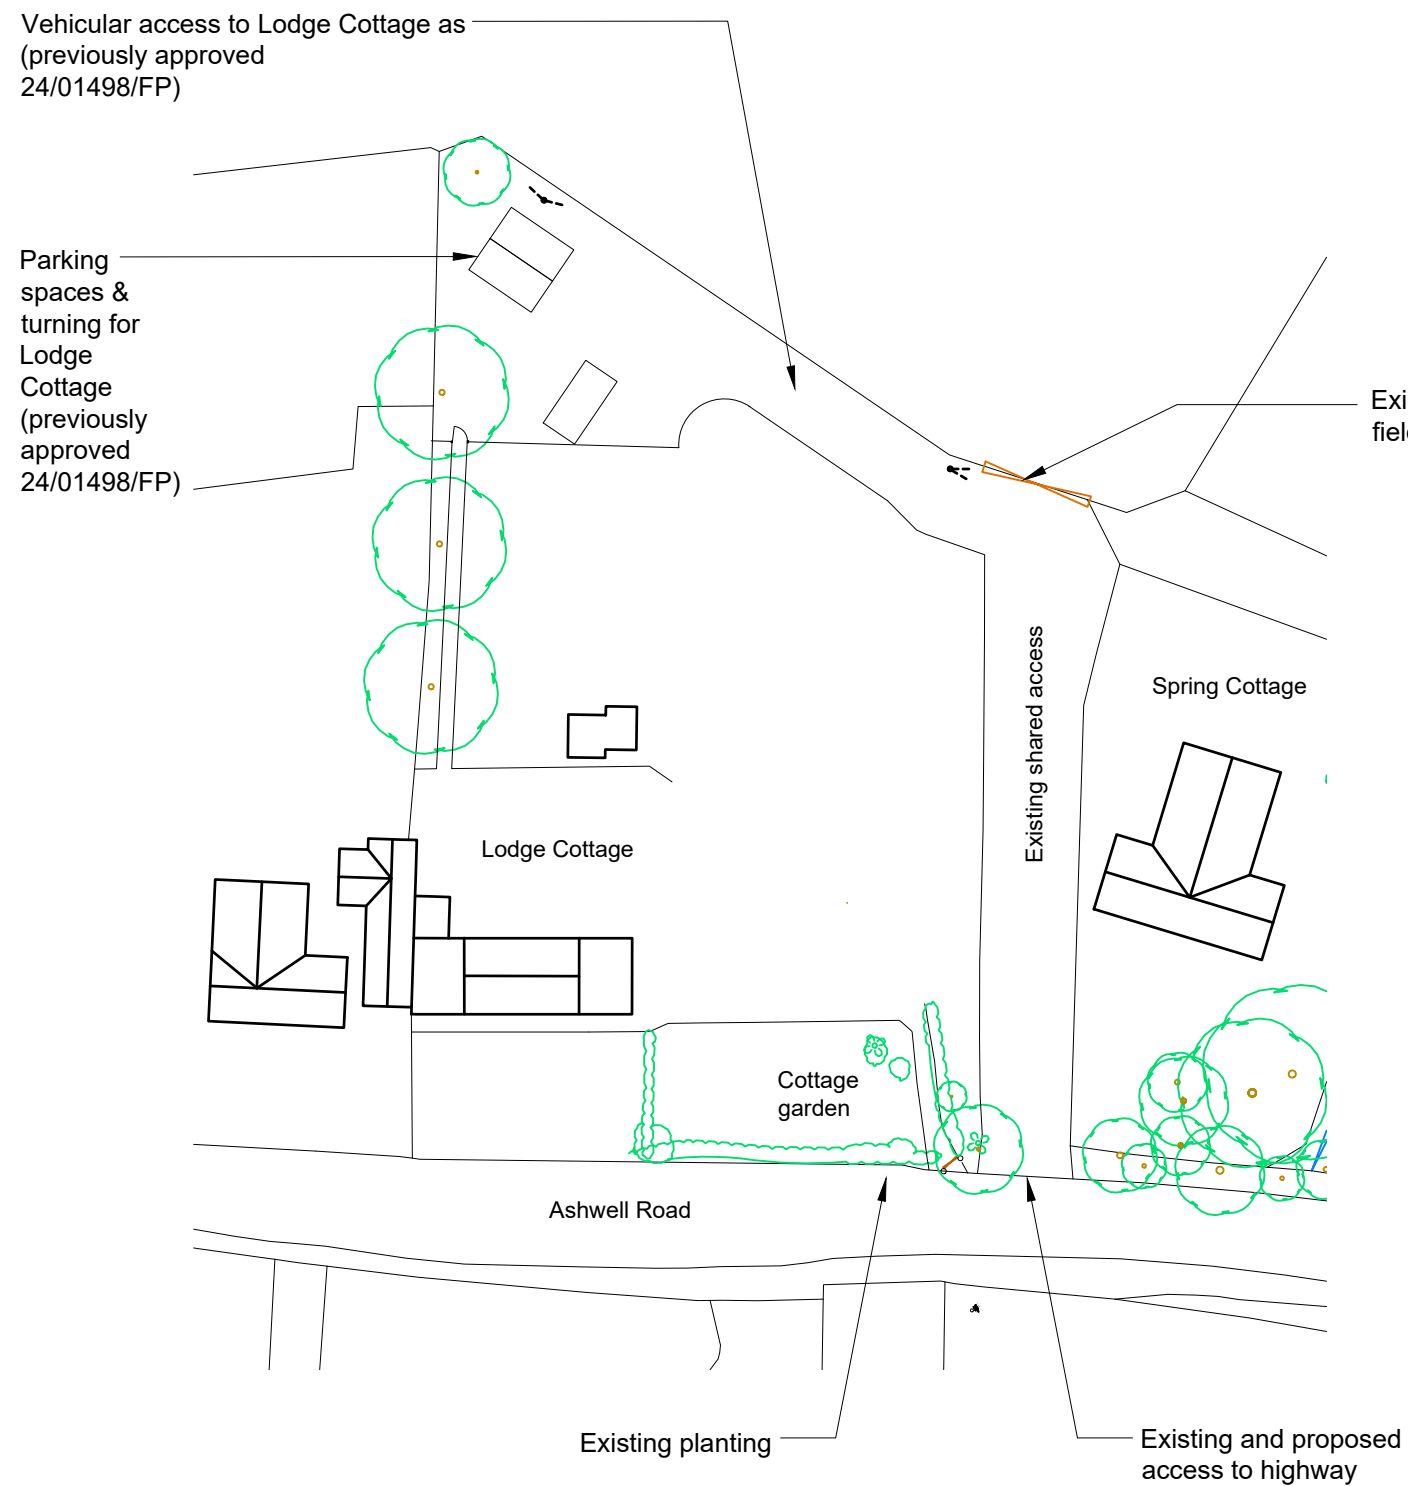

**COLIN EADES & AMY MOSS**

Client : Mr Alex Farr

Project: New Dwelling, Land to the North of Lodge Cottage, Newnham

Scale : 1:500 @ A3

Drawing : Existing & Proposed Block Plans

Date : Jan 2026

Drwg No . AF 11